


Amended plan
18.8.2011

PROPOSED DEVELOPMENT AT 18 PARK ROAD, RHOSYMEDRE

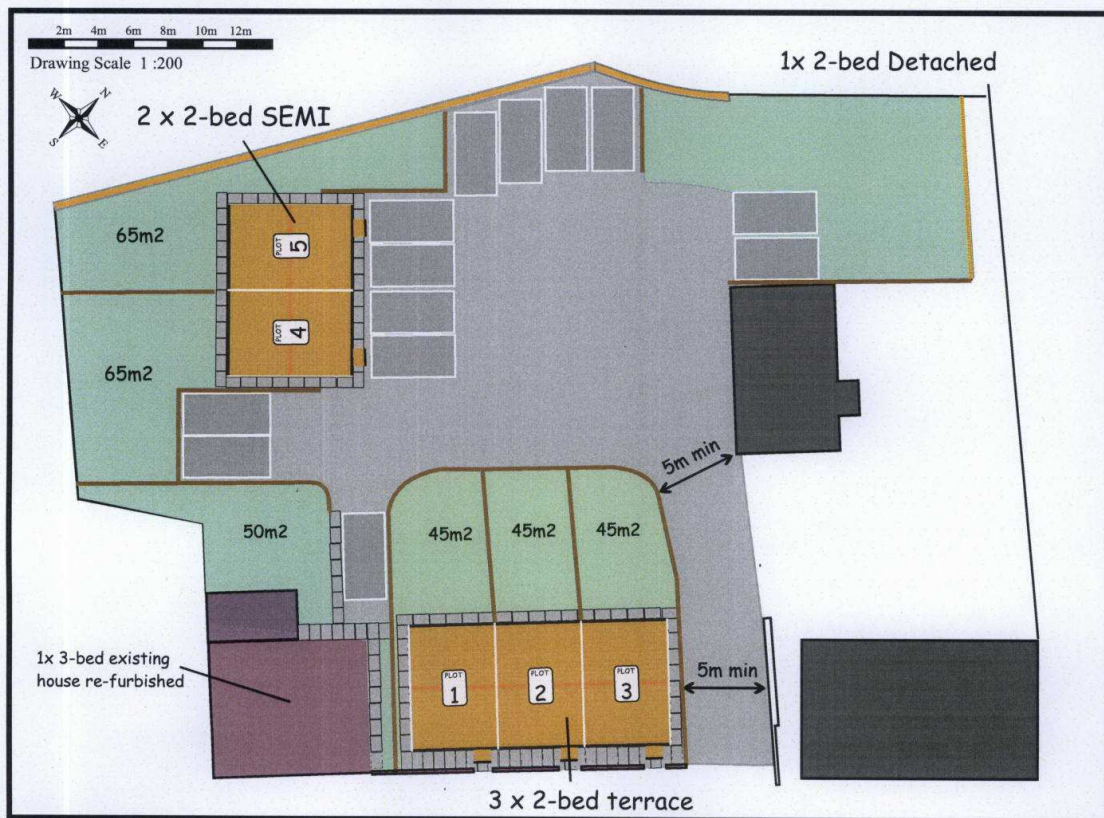


WREXHAM COUNTY
BOROUGH COUNCIL
REFUSED
PLANNING DEPARTMENT

DETAILED SITE LAYOUT PLAN
Drawing No ATL-004

Amended plan

18 ~~Aug~~ 8. 2011

PROPOSED DEVELOPMENT AT 18 PARK ROAD, RHOSYMEDRE

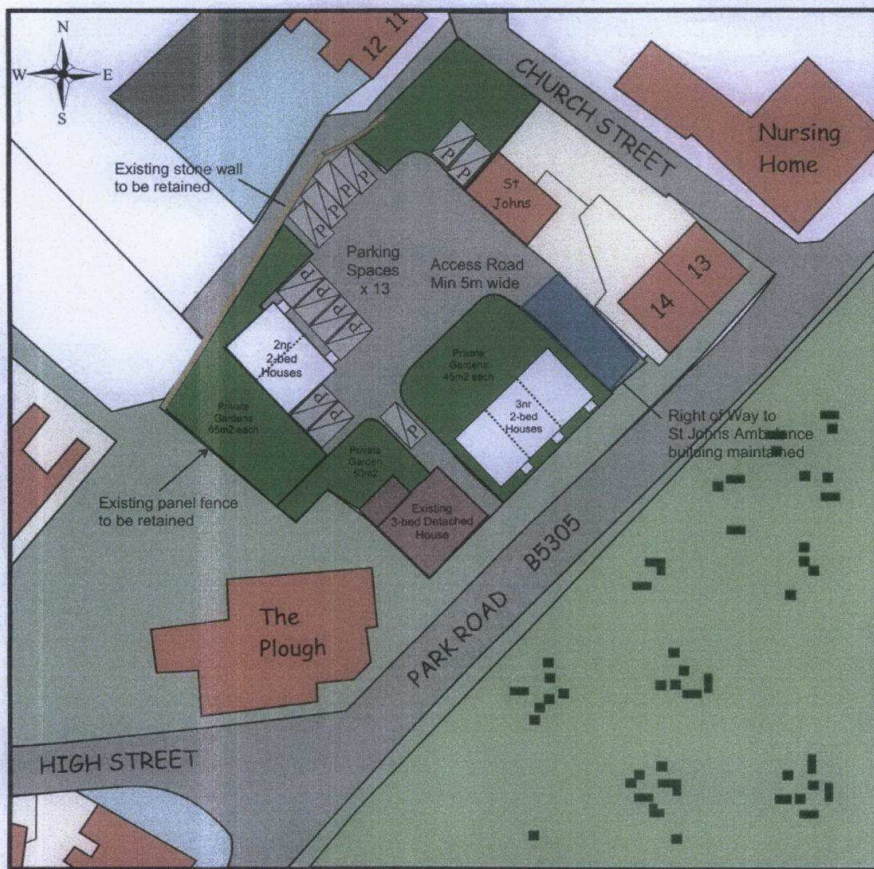

This Plan includes the following Licensed Data: OS MasterMap Colour PDF Block Plan by the Ordnance Survey National Geographic Database and incorporating surveyed revision available at the date of production. Reproduction in whole or in part is prohibited without the prior permission of Ordnance Survey. The representation of a road, track or path is no evidence of a right of way. The representation of features as lines is no evidence of a property boundary. © Crown copyright. All rights reserved 2011. Licence number 0100031673


Scale: 1:500

SITE BLOCK PLAN- showing proposed arrangement Drawing No ATL-003

Revision A 18th August 2011


plans ahead by **emapsite**

Prepared by: Michael Richards
18-08-2011

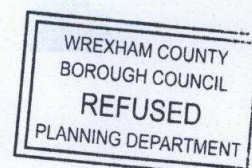


Amended Plan ~~28/8/2014~~

PROPOSED DEVELOPMENT AT 18 PARK ROAD, RHOSYMEDRE

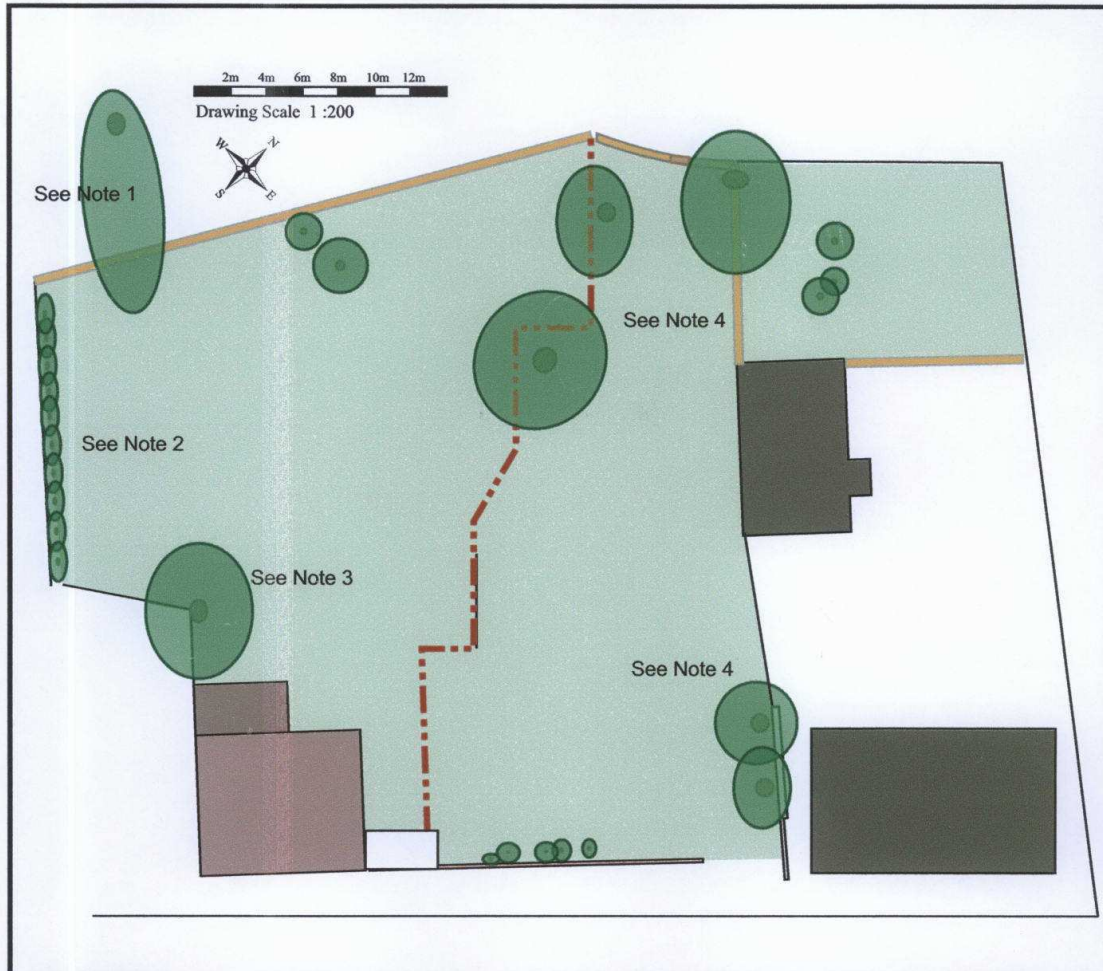

NOTES

1. Existing Willow Tree, located in adjacent property, is very overgrown and the site will be enhanced by selective trimming.
2. Existing high Leylandii Hedge to be cut back to height of existing concrete panel boundary fence
3. Existing tree in garden of refurbished house to be trimmed and retained
4. All other trees on site to be felled and removed.

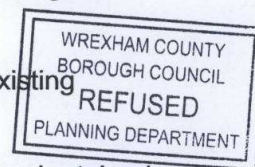

EXISTING TREE LOCATION PLAN

Drawing No ATL-006