


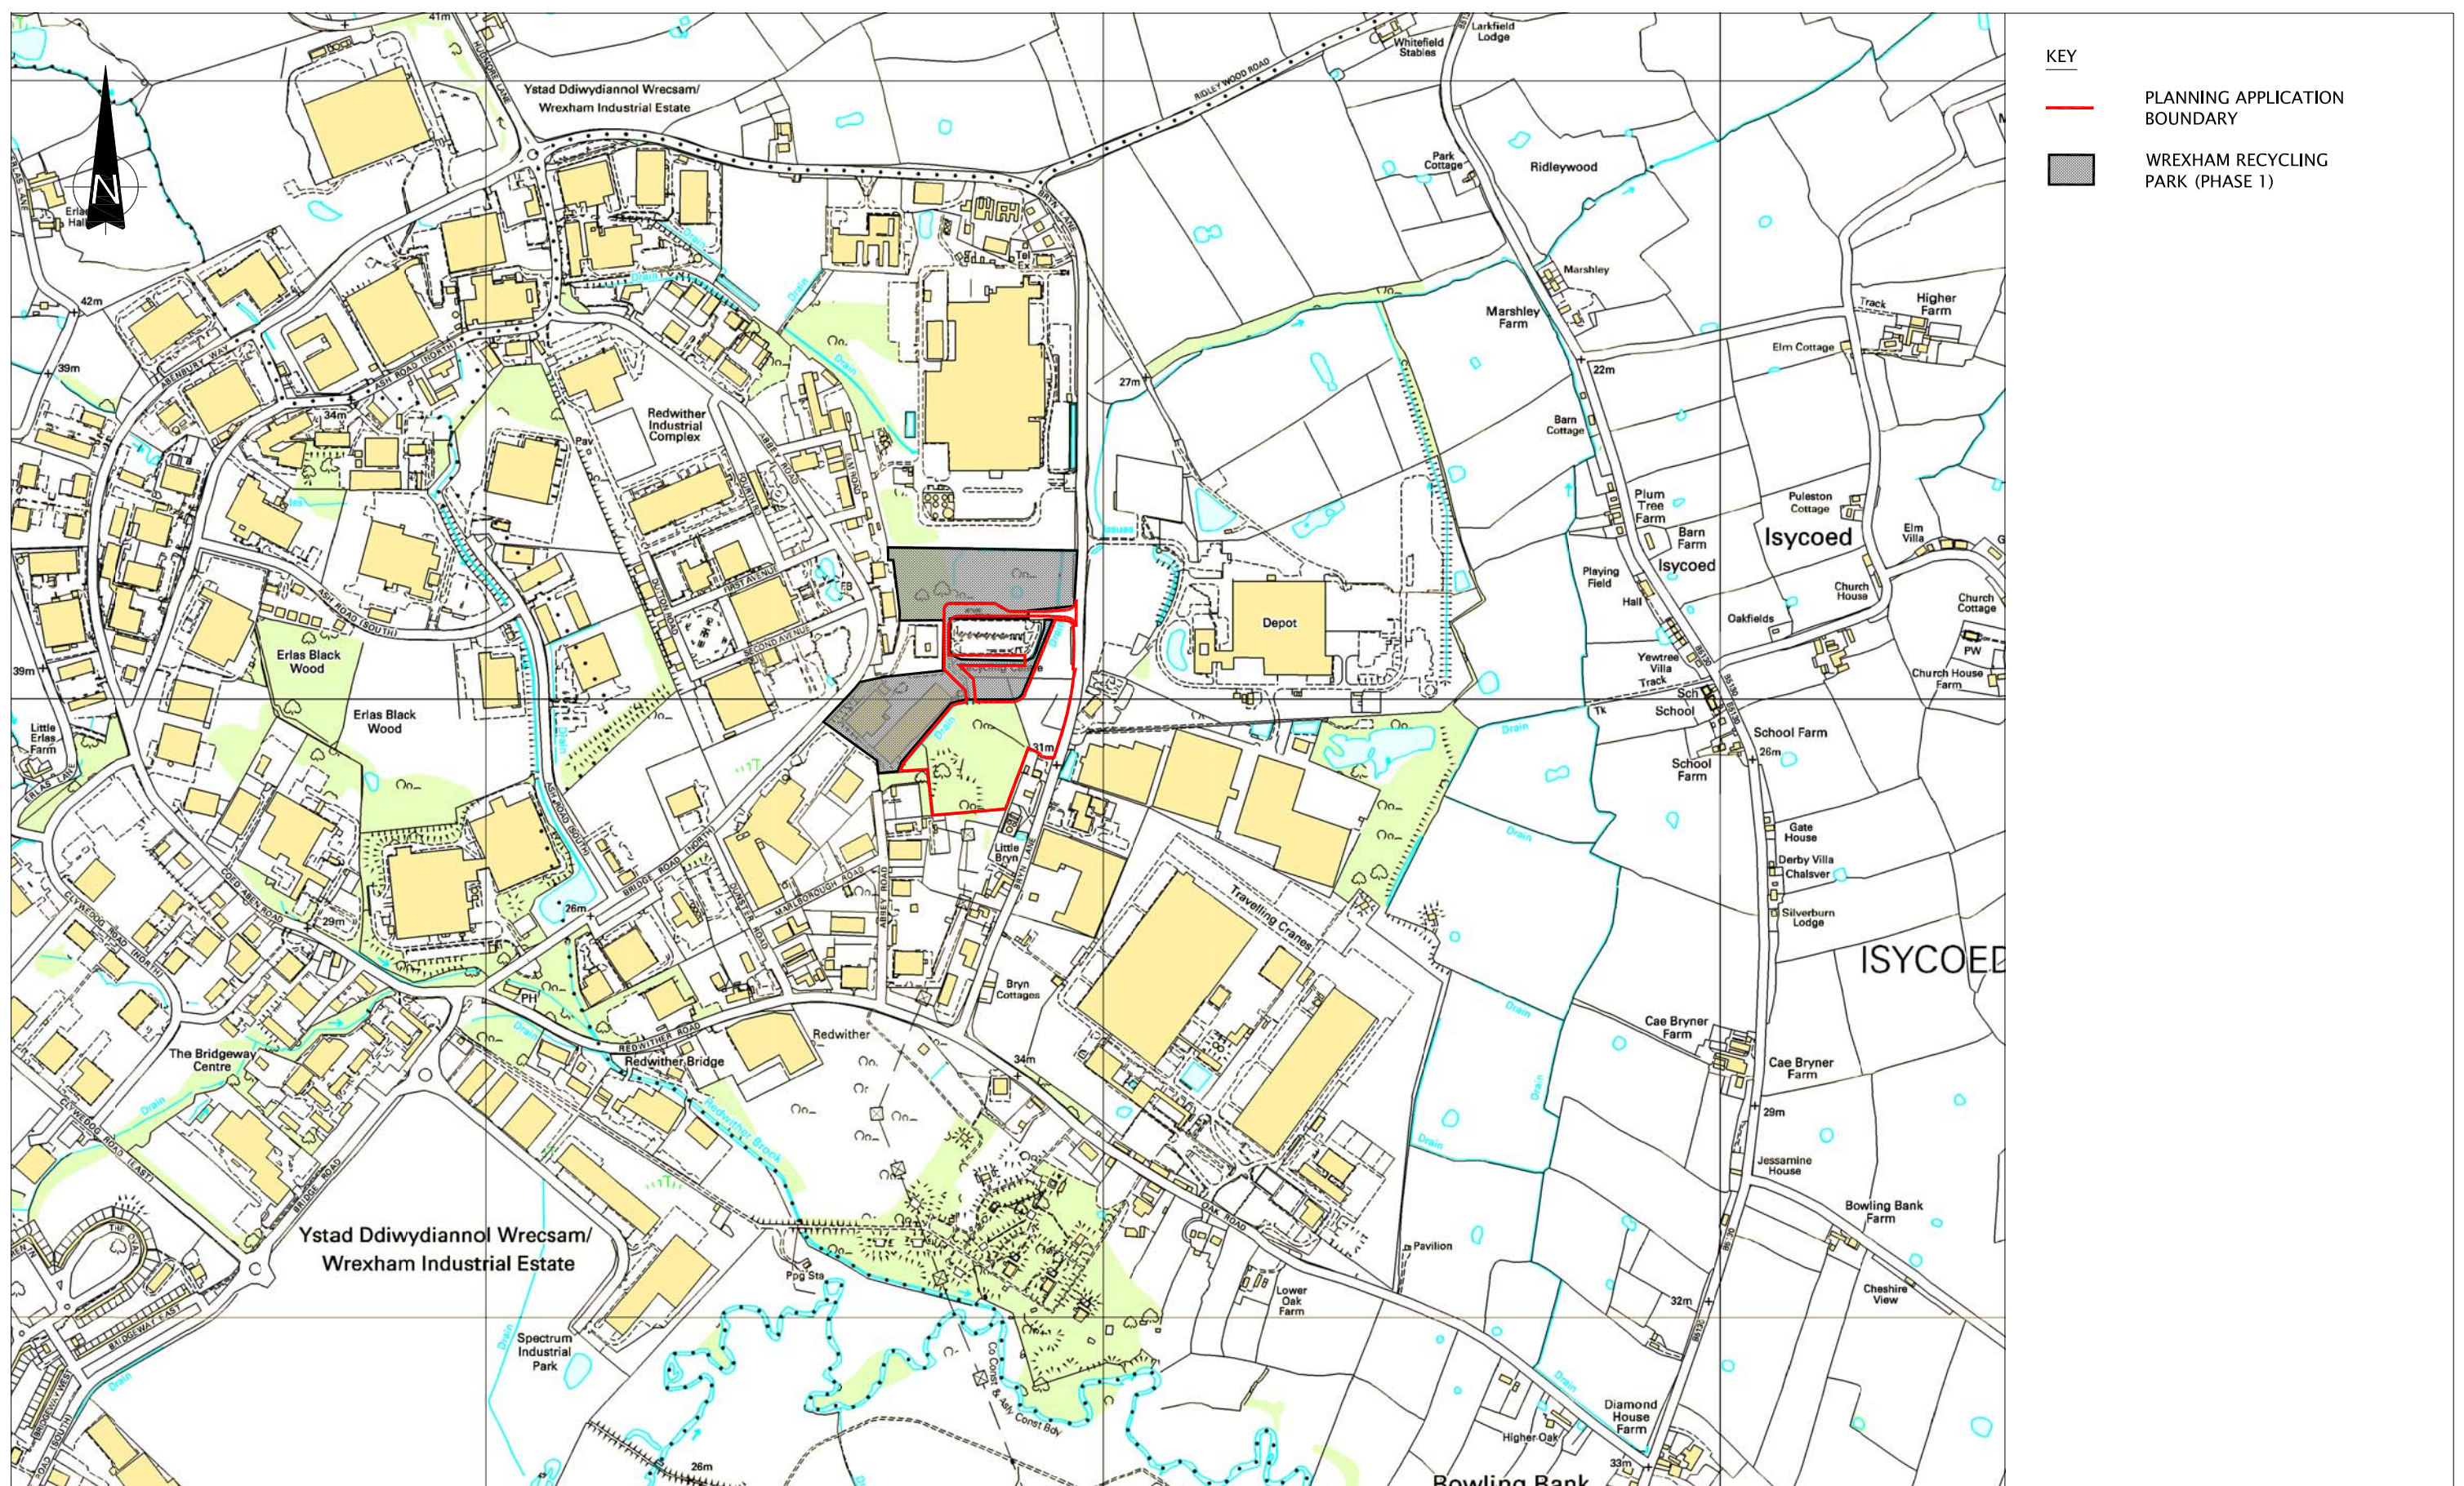

KEY

PLANNING APPLICATION BOUNDARY

WREXHAM RECYCLING PARK (PHASE 1)

THIS INFORMATION IS CONFIDENTIAL AND THE PROPERTY OF STRATUS ENVIRONMENTAL LIMITED. IT IS RELEASED ON CONDITION THAT NONE OF THE INFORMATION SHALL BE DISCLOSED TO ANY THIRD PARTY OR REPRODUCED IN WHOLE OR PART WITHOUT THE PRIOR CONSENT IN WRITING OF STRATUS ENVIRONMENTAL LIMITED.

STRATUS ENVIRONMENTAL LIMITED
4245 PARK APPROACH
THORPE PARK
LEEDS
LS15 8GB
T: 0113 292 8571
E: info@stratus-environmental.co.uk
W: stratus-environmental.co.uk

NOTES

KEY

REV	DESCRIPTION	DATE	BY

JOB TITLE

BRYN LANE PHASE 2
PLANNING APPLICATION

DRAWING TITLE

SITE LOCATION PLAN
WREXHAM INDUSTRIAL ESTATE

DRAWN

DATE

28/07/11

APPROVED

DATE

28/07/11

SCALE

1:10,000

SHEET

A3

DRAWING NUMBER

WR7042/19/02

REVISION

0