



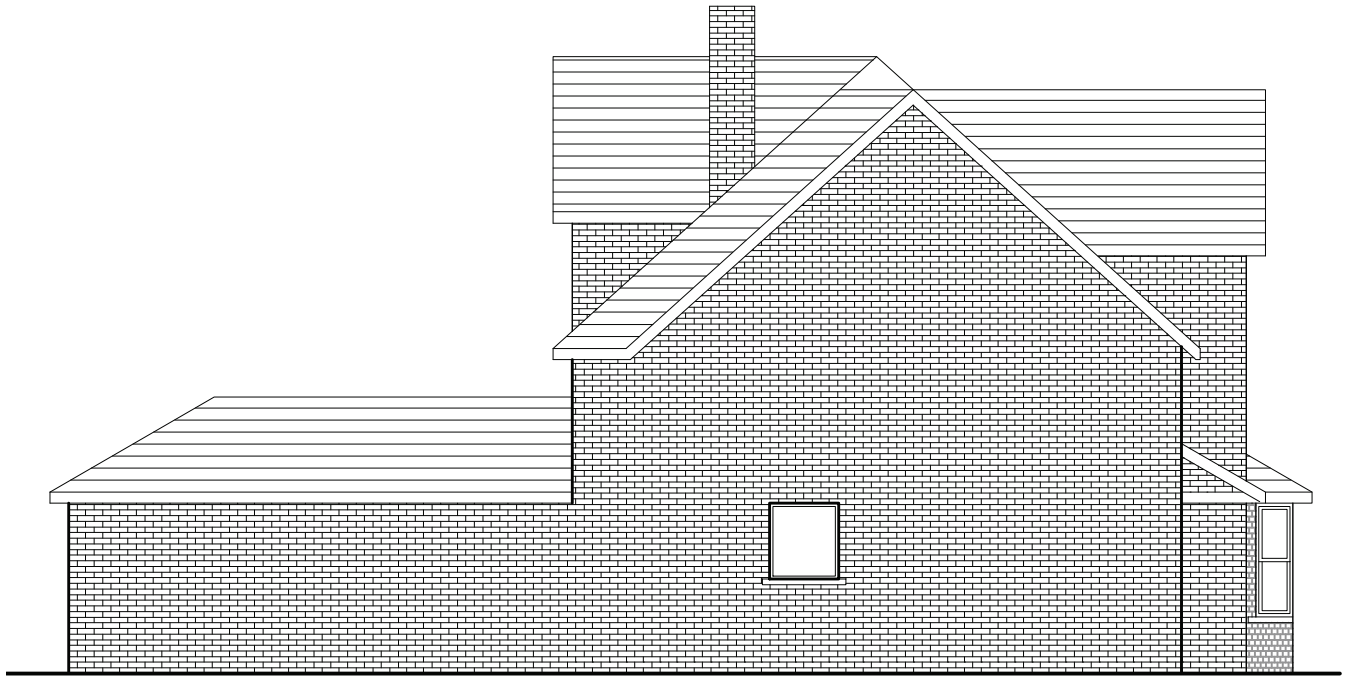

Elevation of wall for proposed amendment

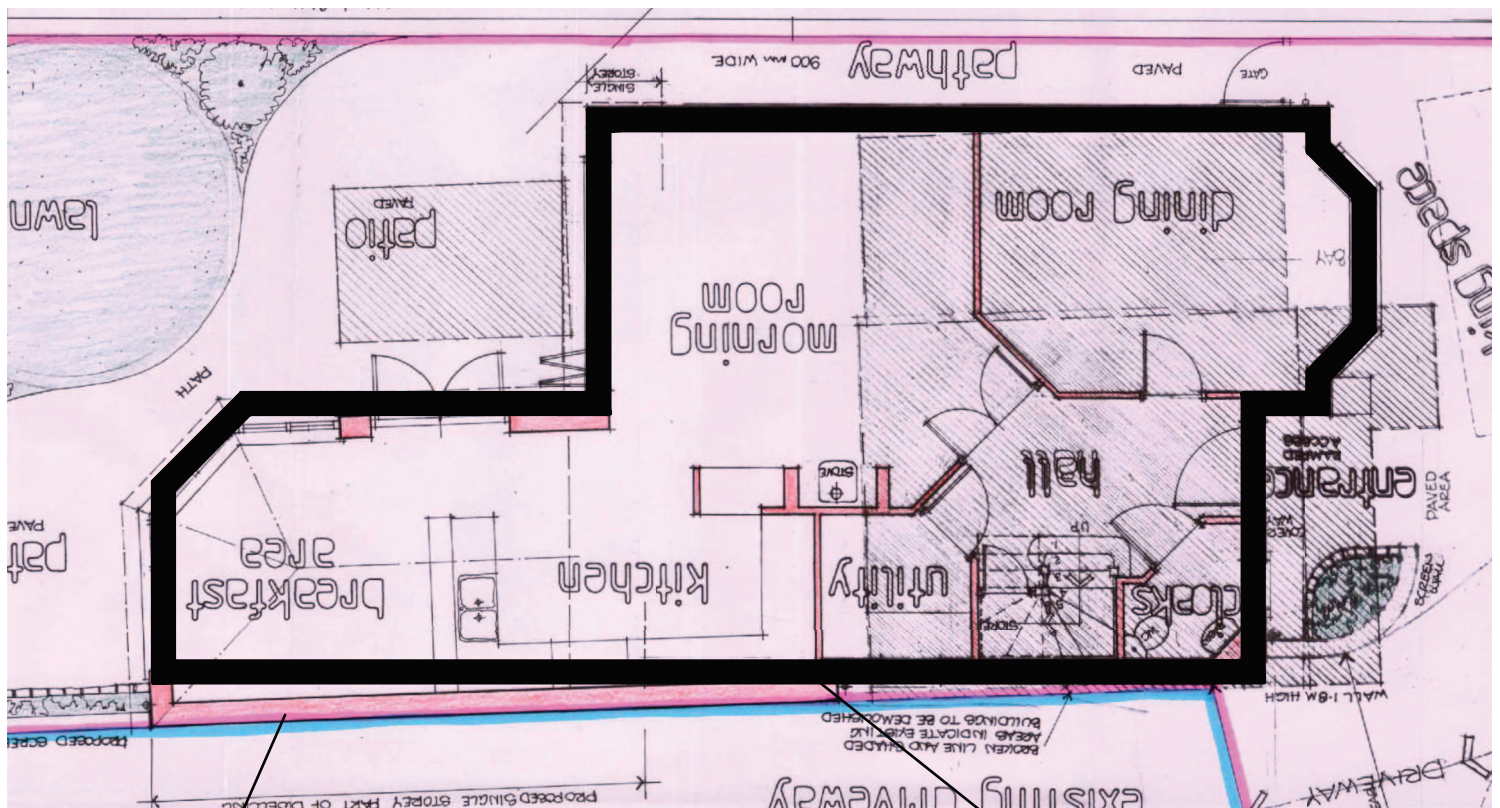

Red shaded area indicates approved wall position

Heavy line indicates position of proposed amended wall

**Plans showing proposed planning amendment overlaid on approved scheme
Scale 1:100**