

APPENDIX A


FIGURES

FIGURE 1

SITE PLAN

FIGURE 2

**SOUTHERN ENGINEERING LAND
DETAIL**

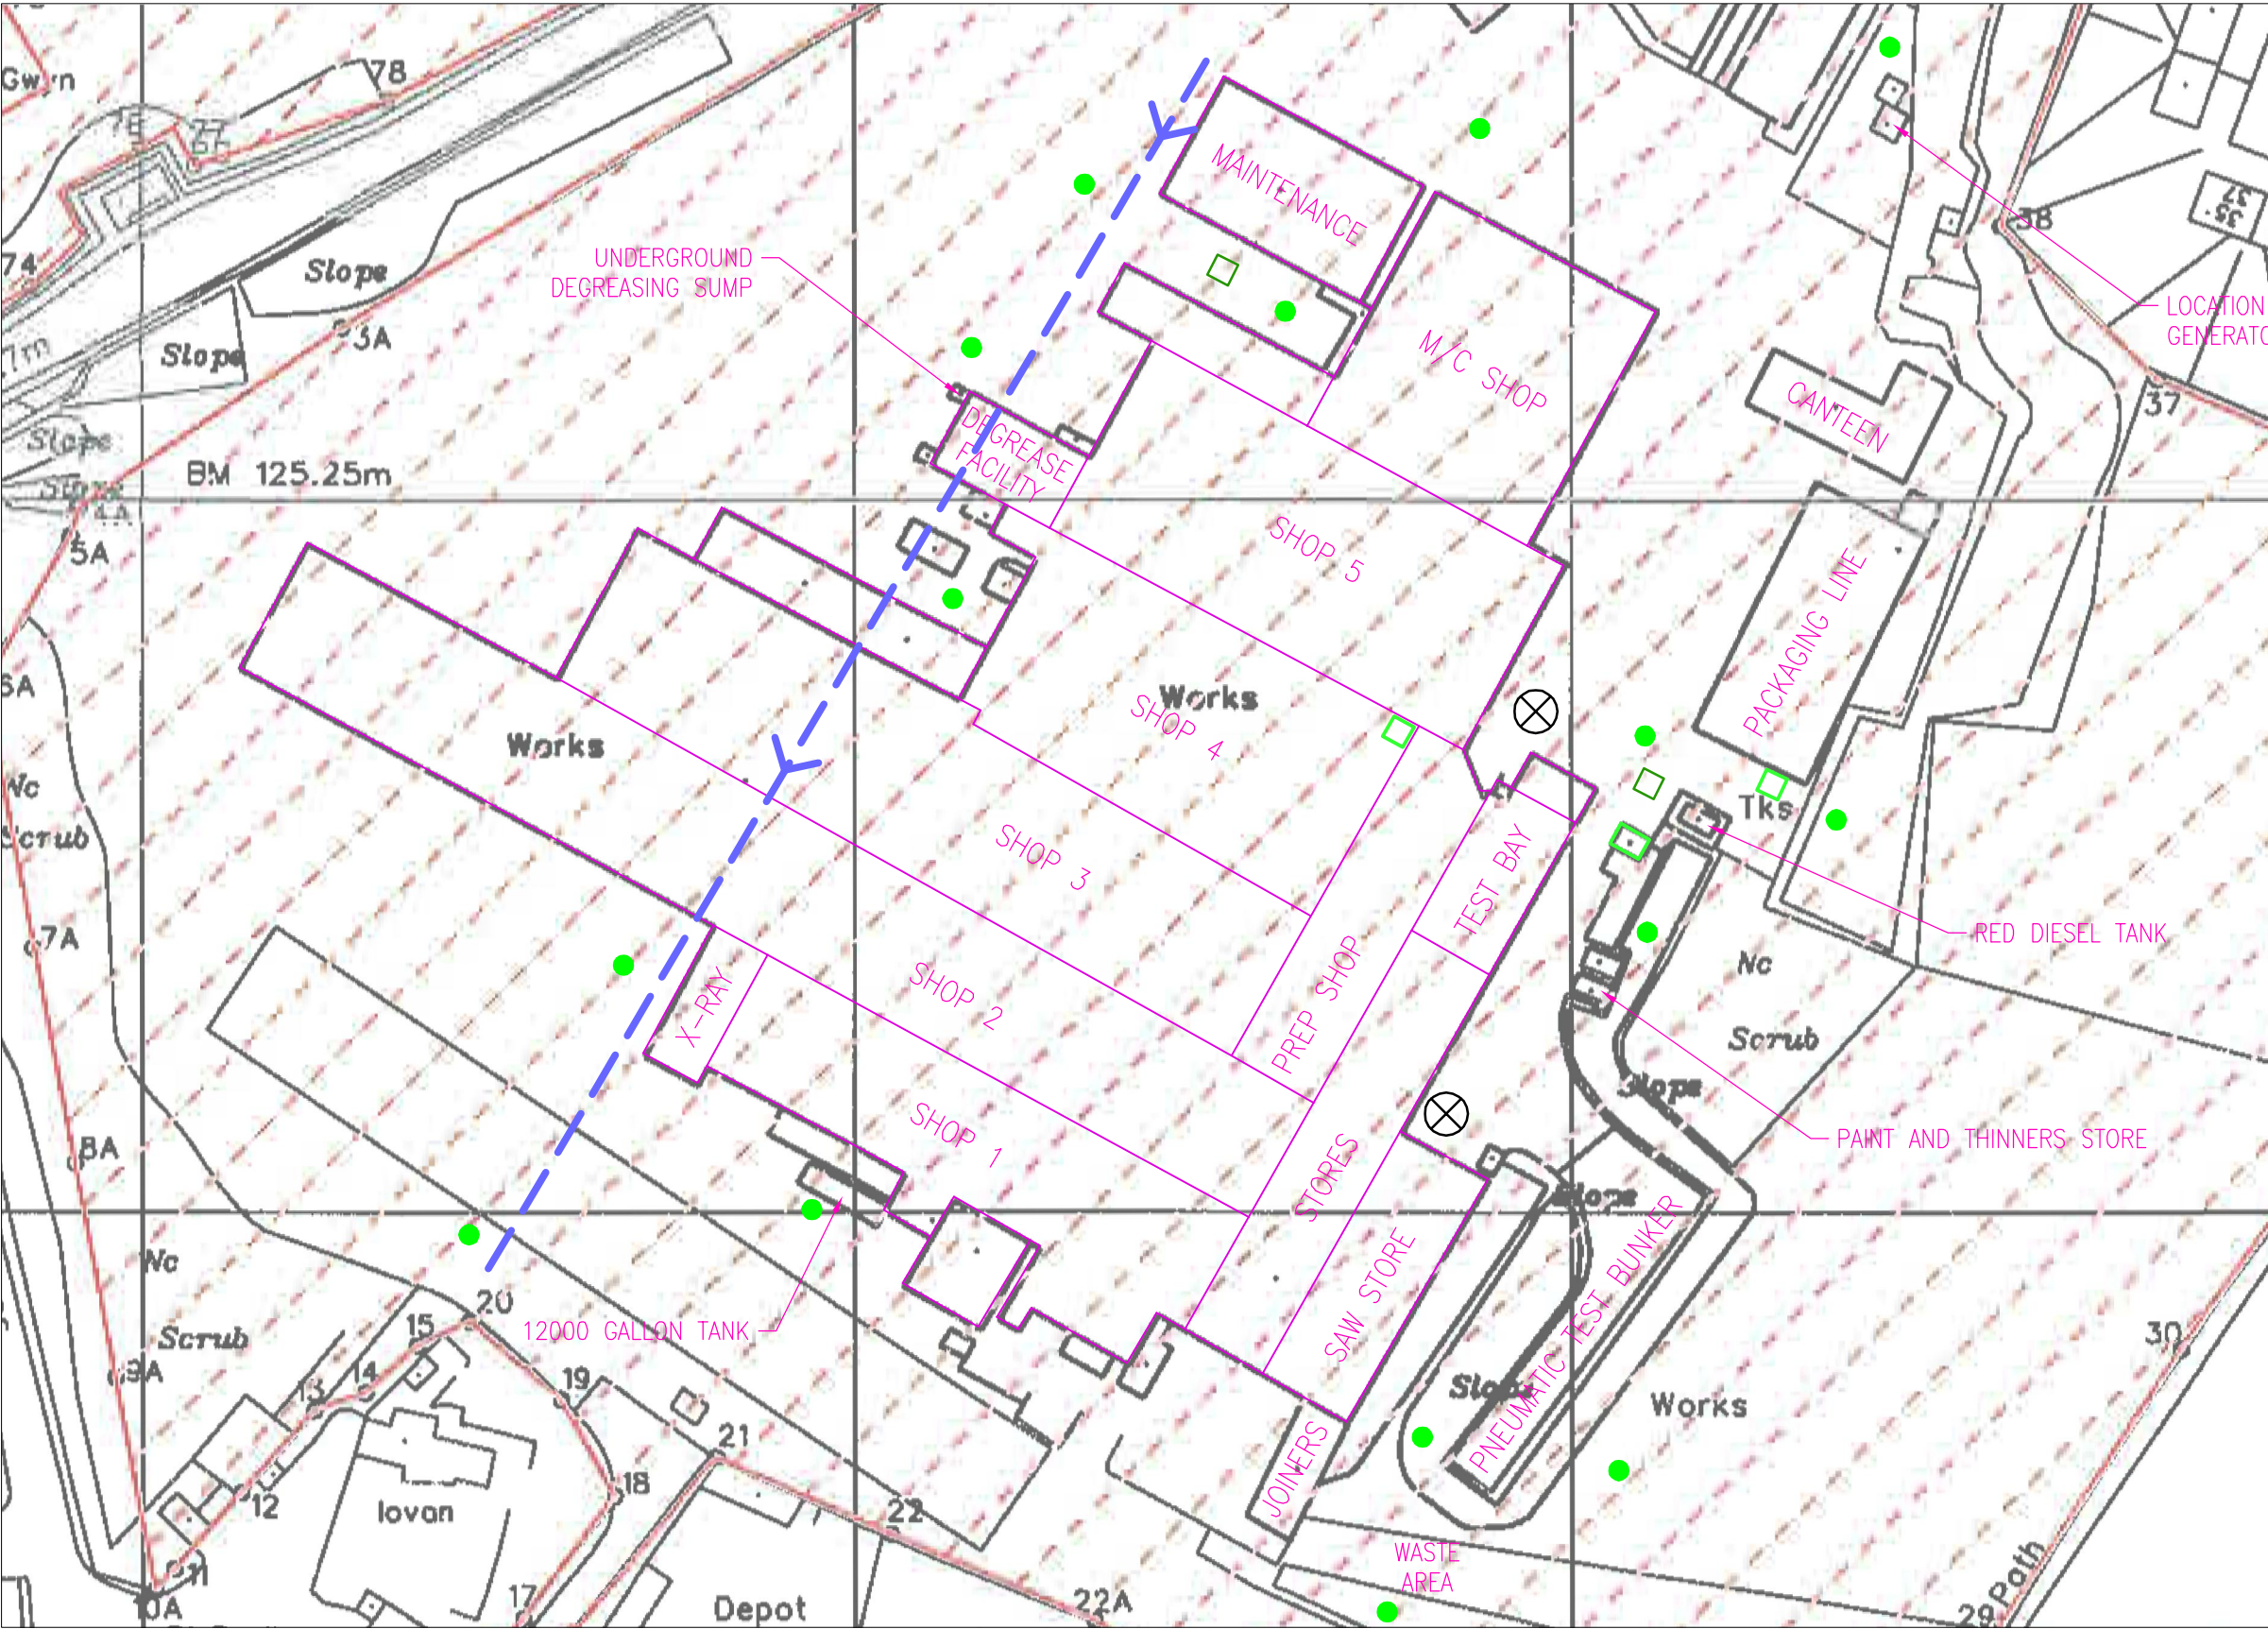

REV	DATE	DESCRIPTION	BY	CHKD	APPD

- NOTES
- ⊗ SOAKAWAY
 - APPROXIMATE ROUTE OF MAIN WASTE DRAINAGE PIPE
 - SURFACE WATER OIL INTERCEPTOR
 - ELECTRICAL SUB-STATION
 - NOMINAL TARGETED BOREHOLE LOCATION
NOTE: FURTHER 5-8 TRIAL PIT LOCATIONS TO ENSURE LAND COVERAGE.
- THIS DRAWING WAS PRODUCED USING AUTOCAD AND SHOULD BE USED AS A GUIDE ONLY. IT IS NOT A CONTRACT DOCUMENT.



Parsons Brinckerhoff
Queen Victoria House, Redland Hill, Bristol, United Kingdom, BS6 6US
Tel: 44-(0)117 9339300 Fax: 44-(0)117 9339253

• CLIENT/PROJECT
ACREFAIR

• TITLE
SOUTHERN ENGINEERING
LAND DETAIL

- DATE 02/12/09
- SCALE Not to Scale
- CAD REF \FSE\972\92A\Z\1\FSE97292A-F02.dwg

DRAWN BY BRG
PRODUCED BY AD
CHECKED
APPROVED

• DRAWING NUMBER
FIGURE 2