

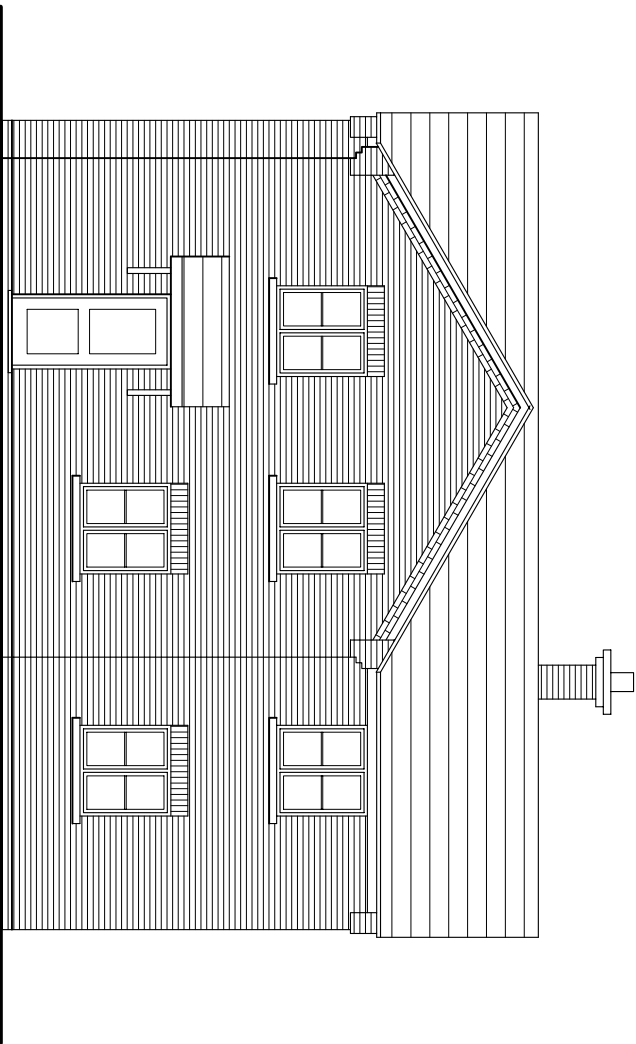
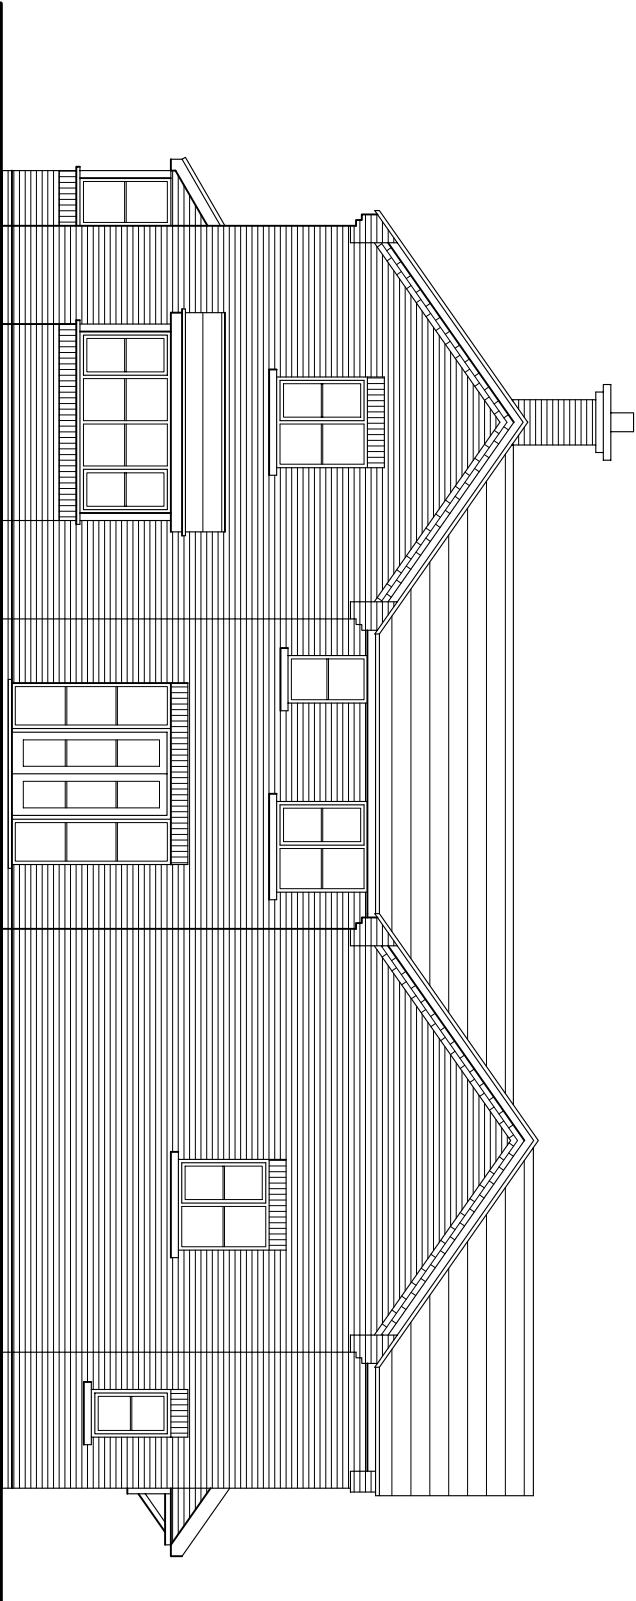
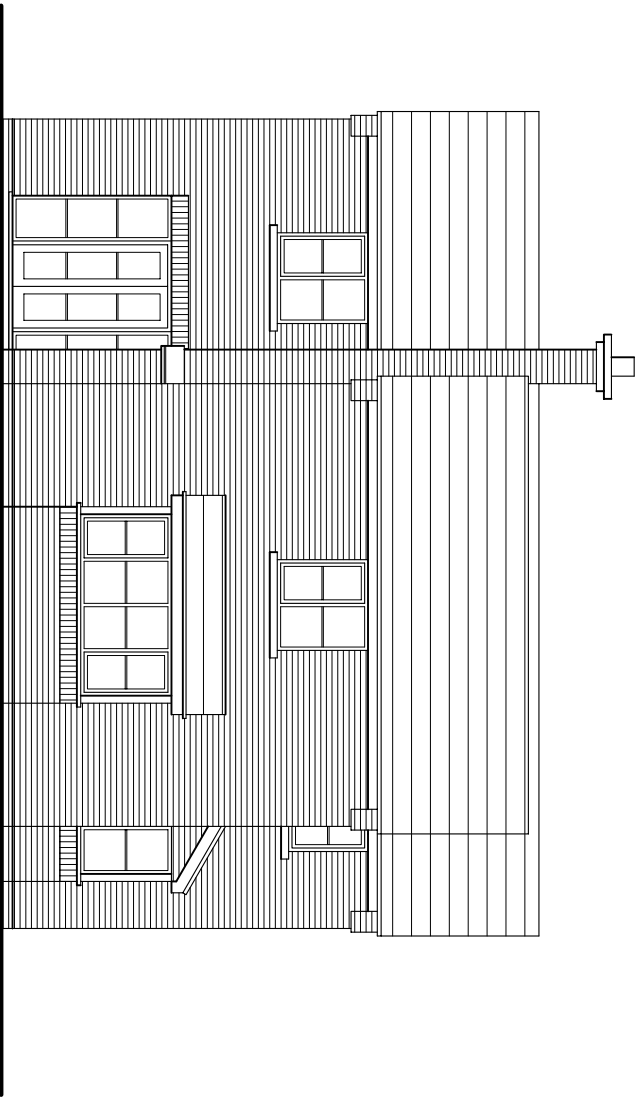


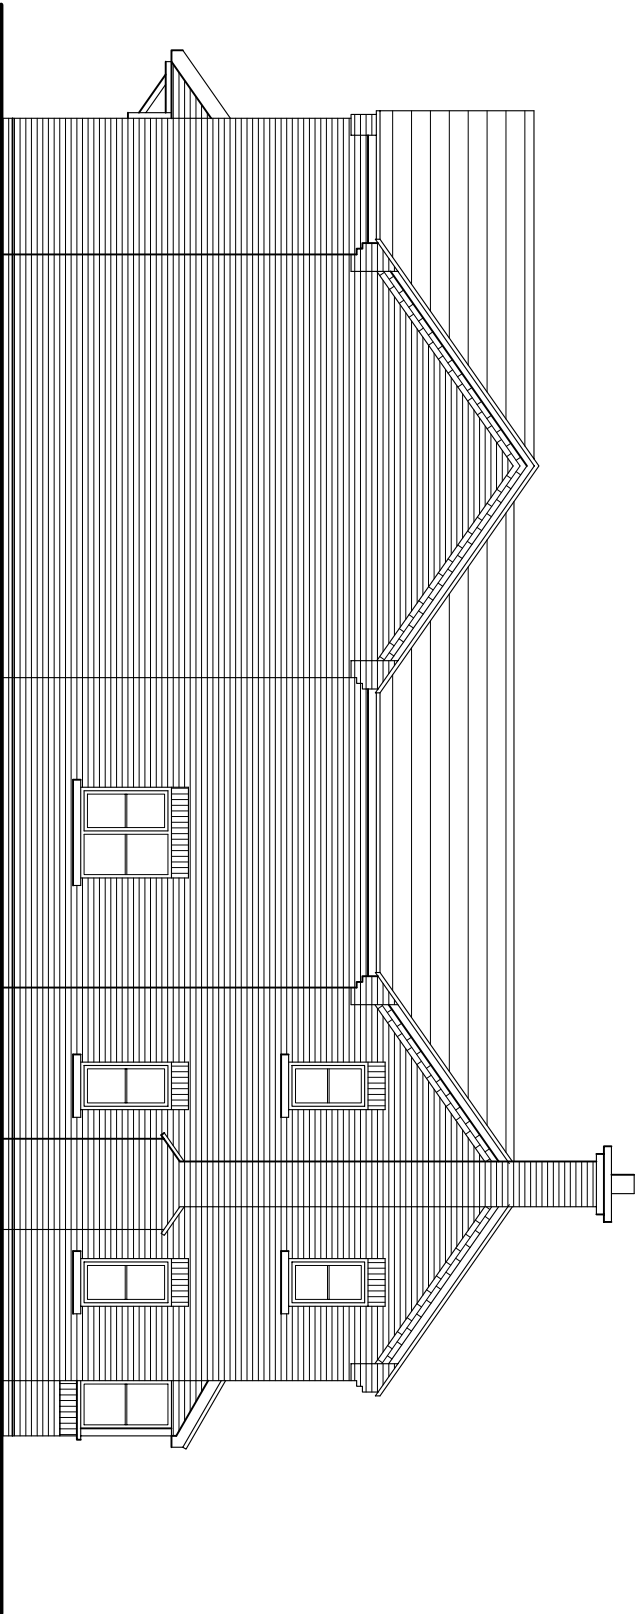

© COPYRIGHT. DO NOT SCALE. CHECK DIMENSIONS ON SITE. REPORT ANY ERRORS OR OMISSIONS TO ARCHITECT.

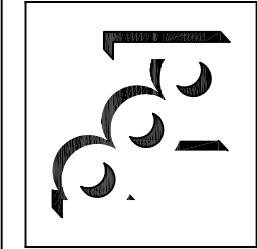

Rev C - Amended in line
with conservation
officer's comments
08/09/11

Parry Davies Architects.				Chartered Architects.			
PROJECT TITLE				DATE	SCALE	DRWN	CHK
Proposed Development of Land at Min Y Dyffryn, Wrexham				June 2011	1:100 @ A3	CPE	
DRWG. TITLE				DRWG. NOS.	REV		
Elevations - Plot 2				11.5314 - 2	C		
Barclays Buildings, High Street, St Asaph, LL17 ORF				Tel: 01745 585517 Fax: 01745 582162. E-mail: PDPArchitects@aol.com			