

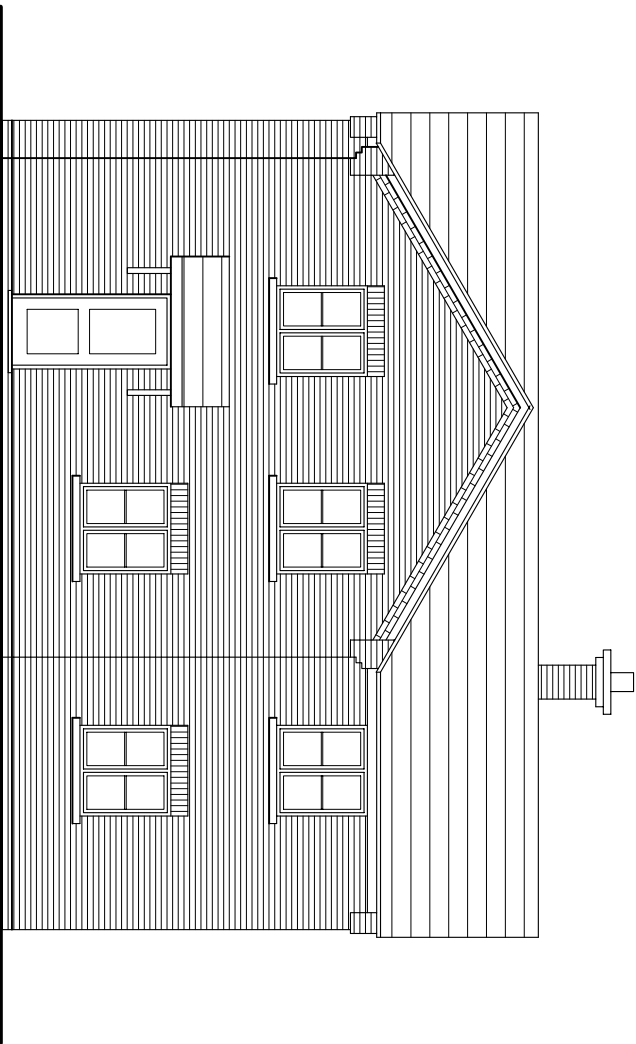
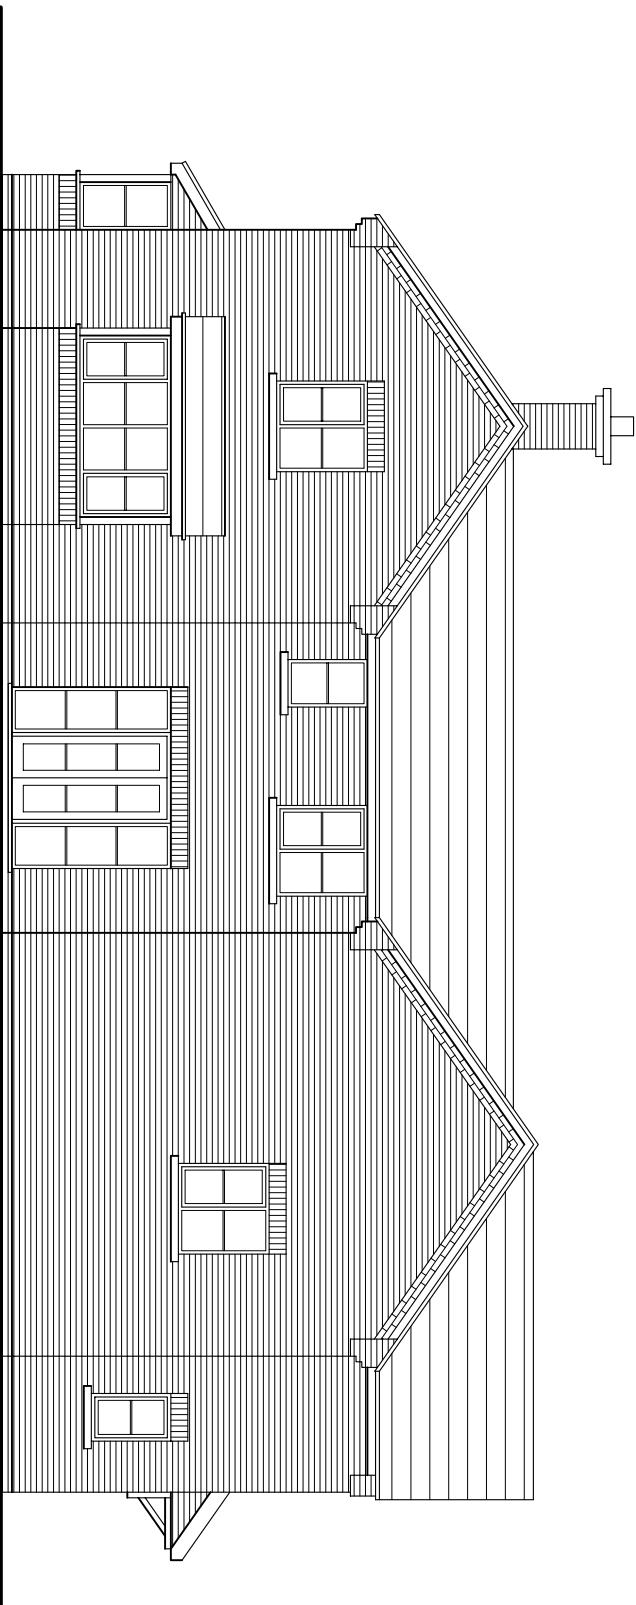
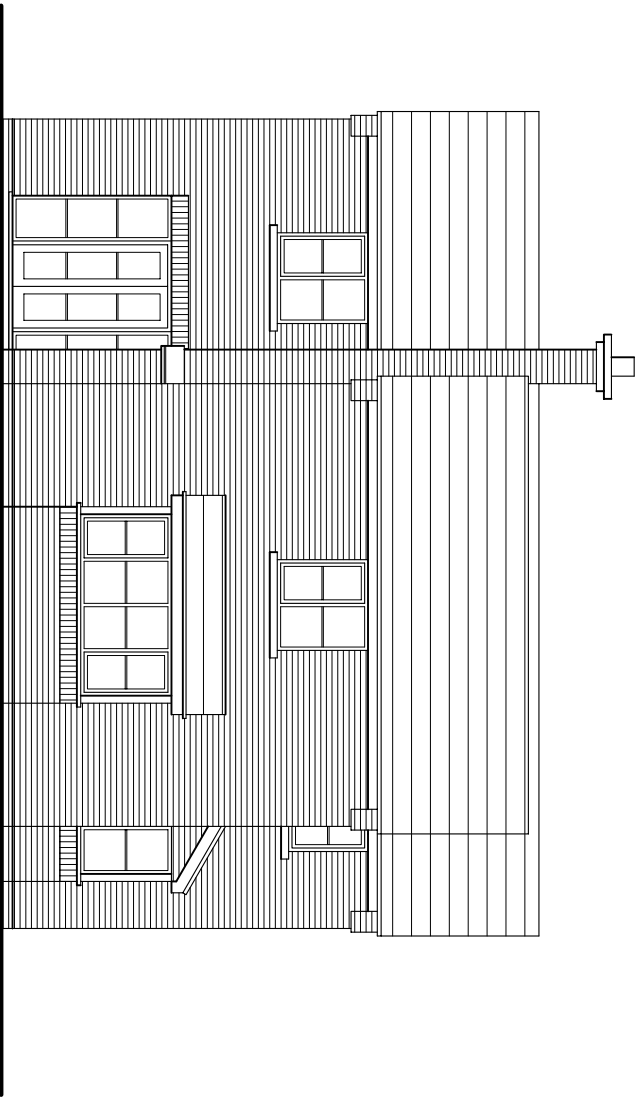


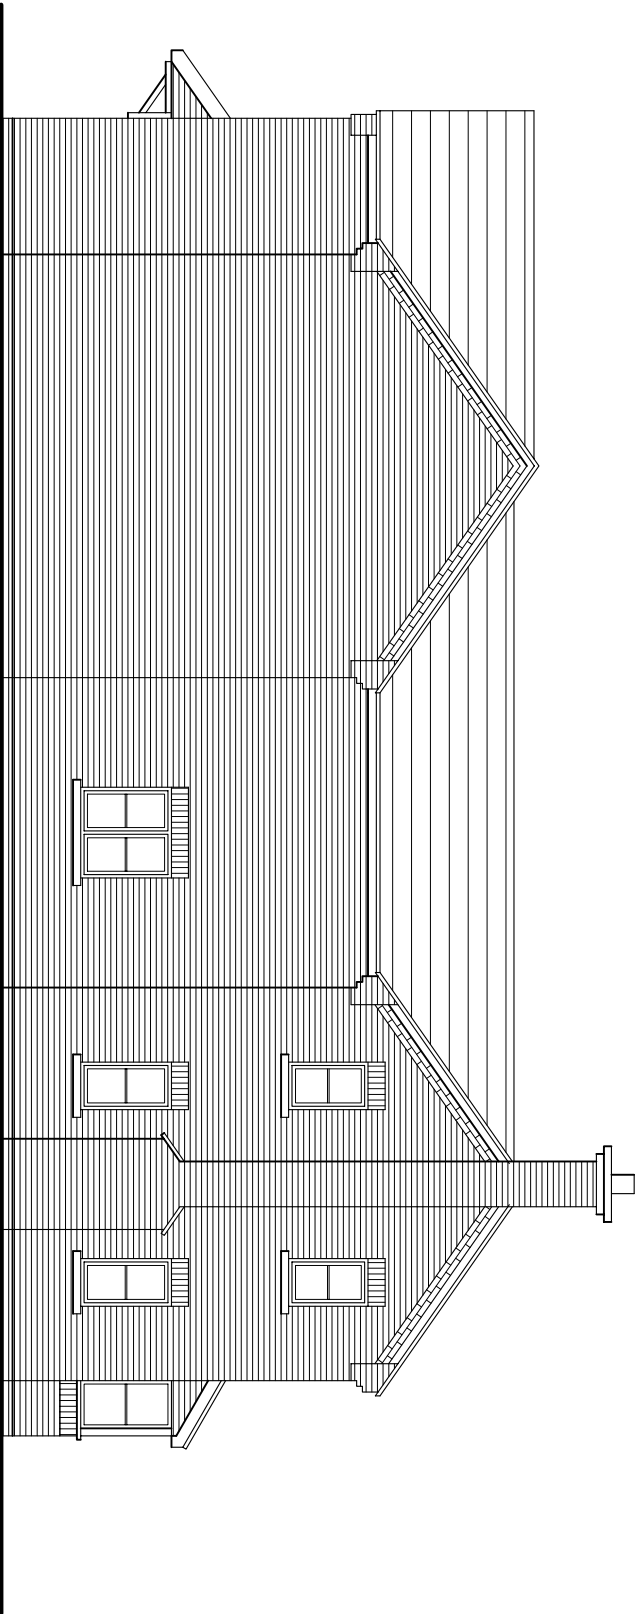

© COPYRIGHT. DO NOT SCALE. CHECK DIMENSIONS ON SITE. REPORT ANY ERRORS OR OMISSIONS TO ARCHITECT.

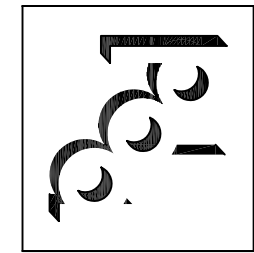

Rev C - Amended in line
with conservation
officer's comments
08/09/11

Parry Davies Architects.			Chartered Architects.			
PROJECT TITLE			DATE	SCALE	DRWN	CHK
Proposed Development of Land at Min Y Dyffryn, Wrexham			June 2011	1:100 @ A3	CPE	
DRWG. TITLE			DRWG. NOS.	REV		
Elevations - Plot 2			11.5314 - 2	C		
Barclays Buildings, High Street, St Asaph, LL17 ORF				Tel: 01745 585517 Fax: 01745 582162. E-mail: PDPArchitects@aol.com		