


WREXHAM MBT FLOW DIAGRAM

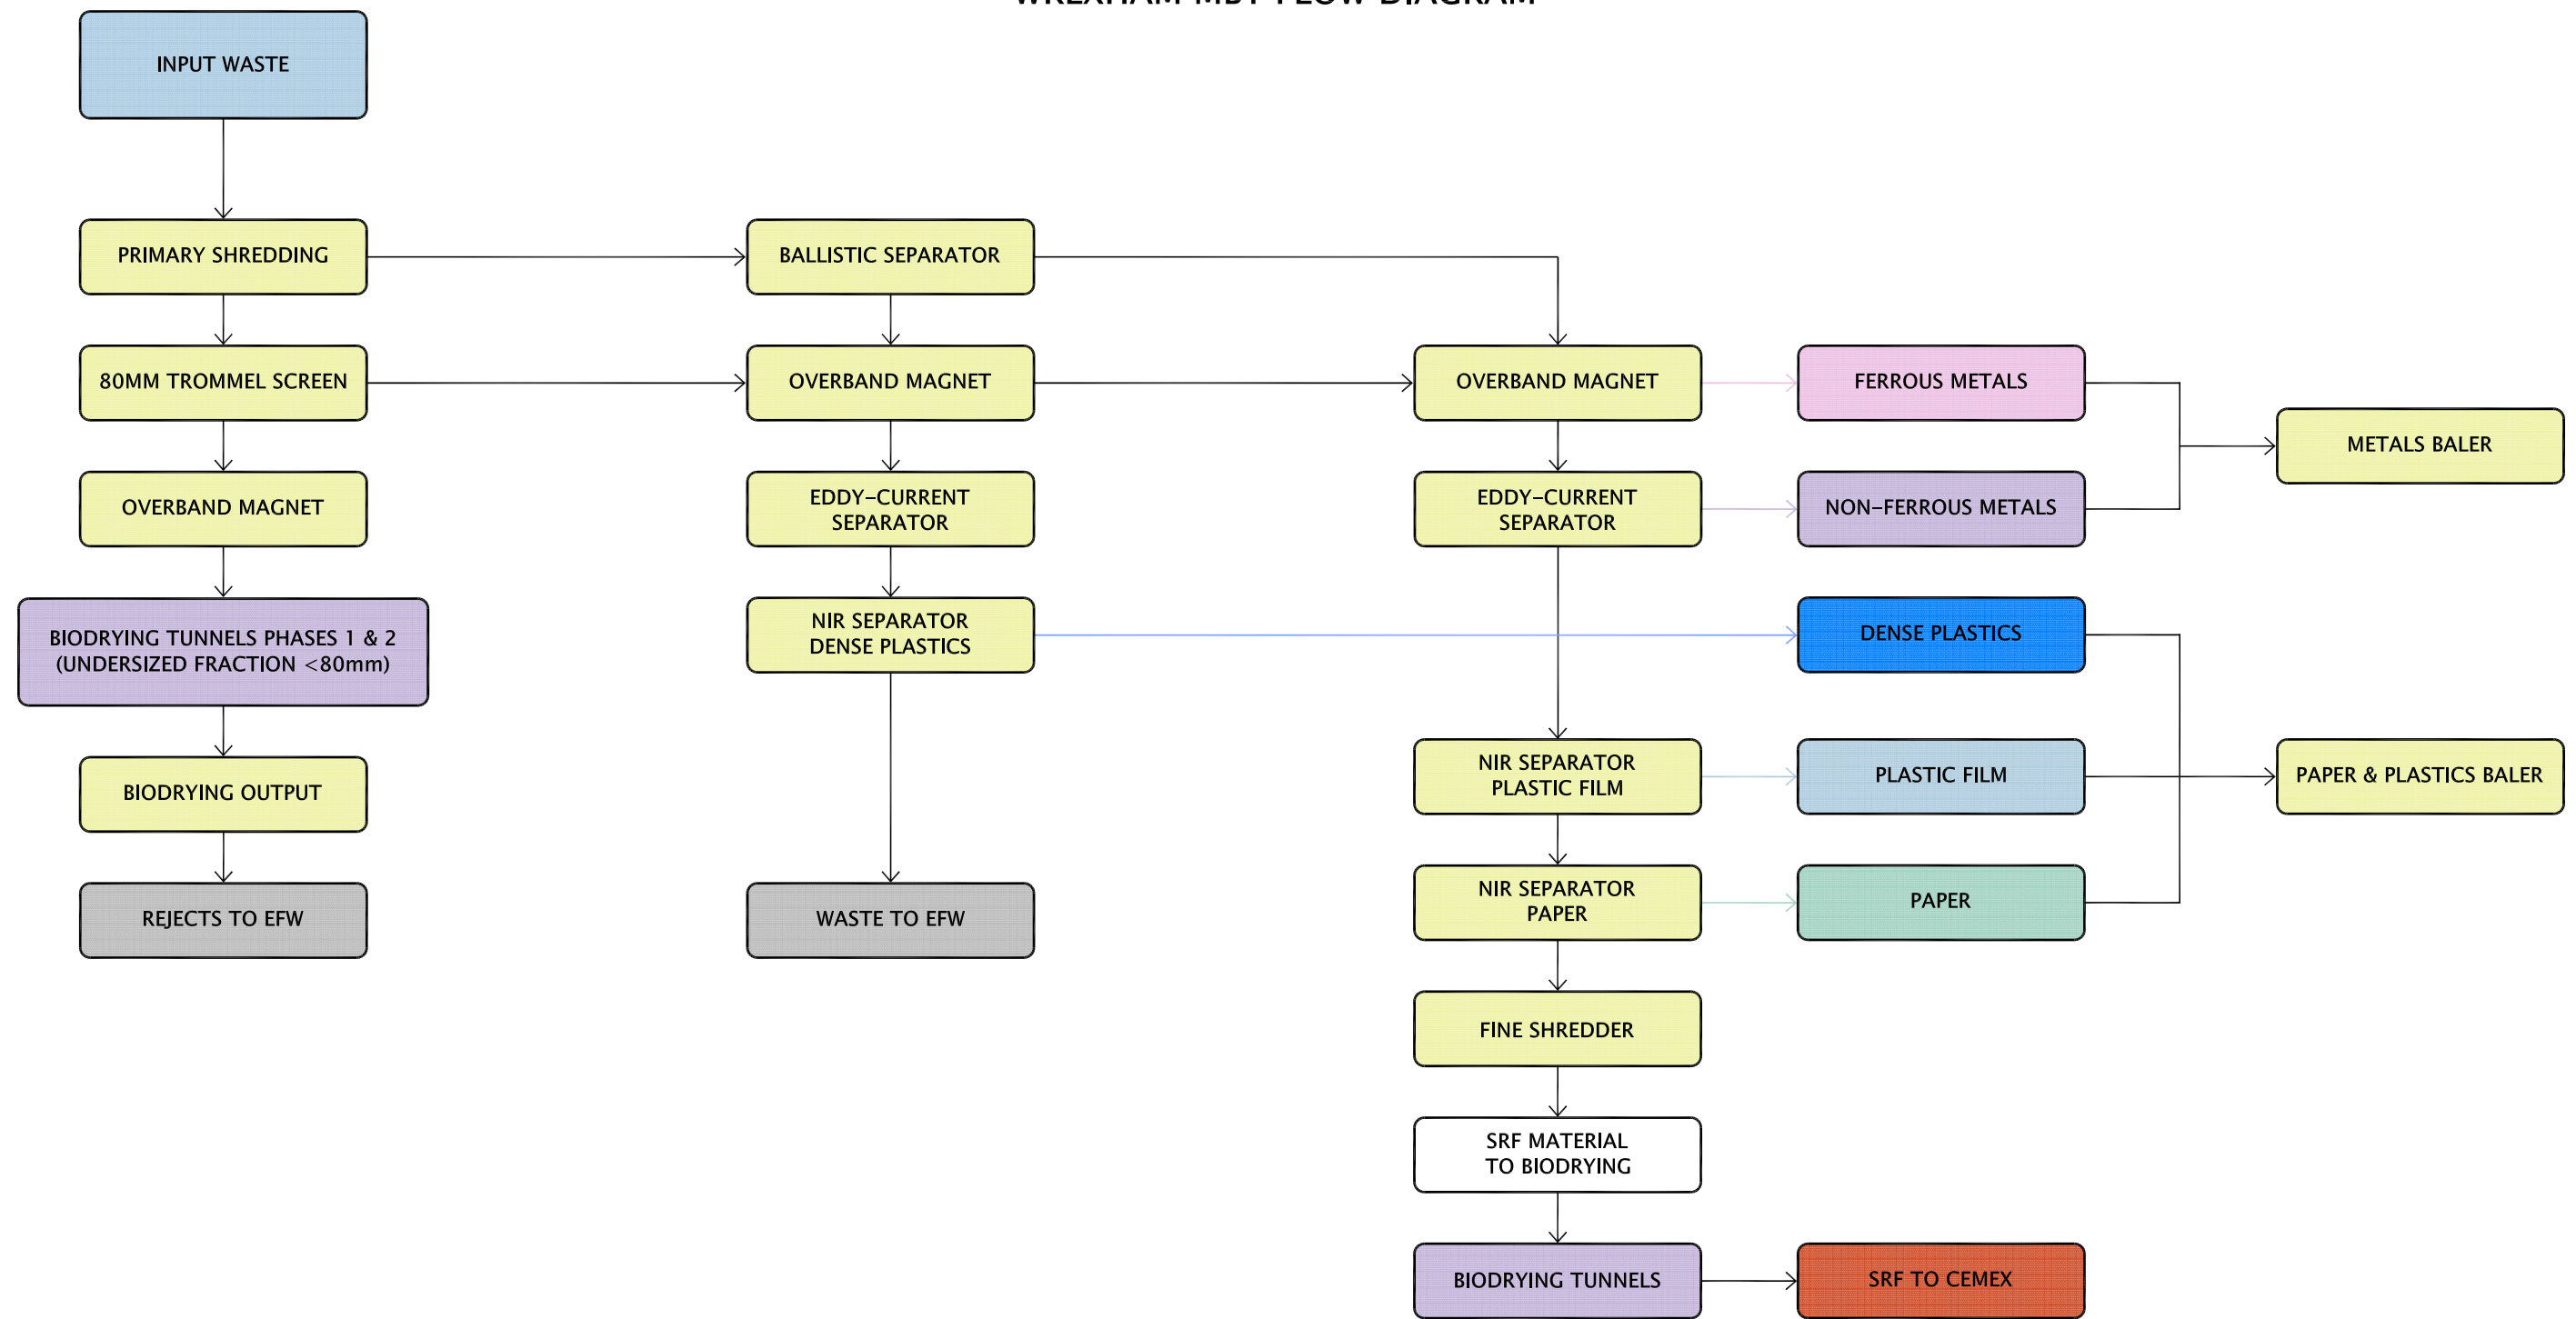

THIS INFORMATION IS CONFIDENTIAL AND THE PROPERTY OF STRATUS ENVIRONMENTAL LIMITED. IT IS RELEASED ON CONDITION THAT NONE OF THE INFORMATION SHALL BE DISCLOSED TO ANY THIRD PARTY OR REPRODUCED IN WHOLE OR PART WITHOUT THE PRIOR CONSENT IN WRITING OF STRATUS ENVIRONMENTAL LIMITED.



NOTES

KEY

JOB TITLE

BRYN LANE PHASE 2
PLANNING APPLICATION

DRAWING TITLE

SCHEMATIC FLOW OF
MBT PROCESS

DRAWN

DATE

I.W

06/09/2011

APPROVED

DATE

D.B

06/09/2011

SCALE

N.T.S

SHEET

A3

DRAWING NUMBER

WR7042/19/15

REVISION

0

REV

DESCRIPTION

DATE

BY