


New Hall Farm

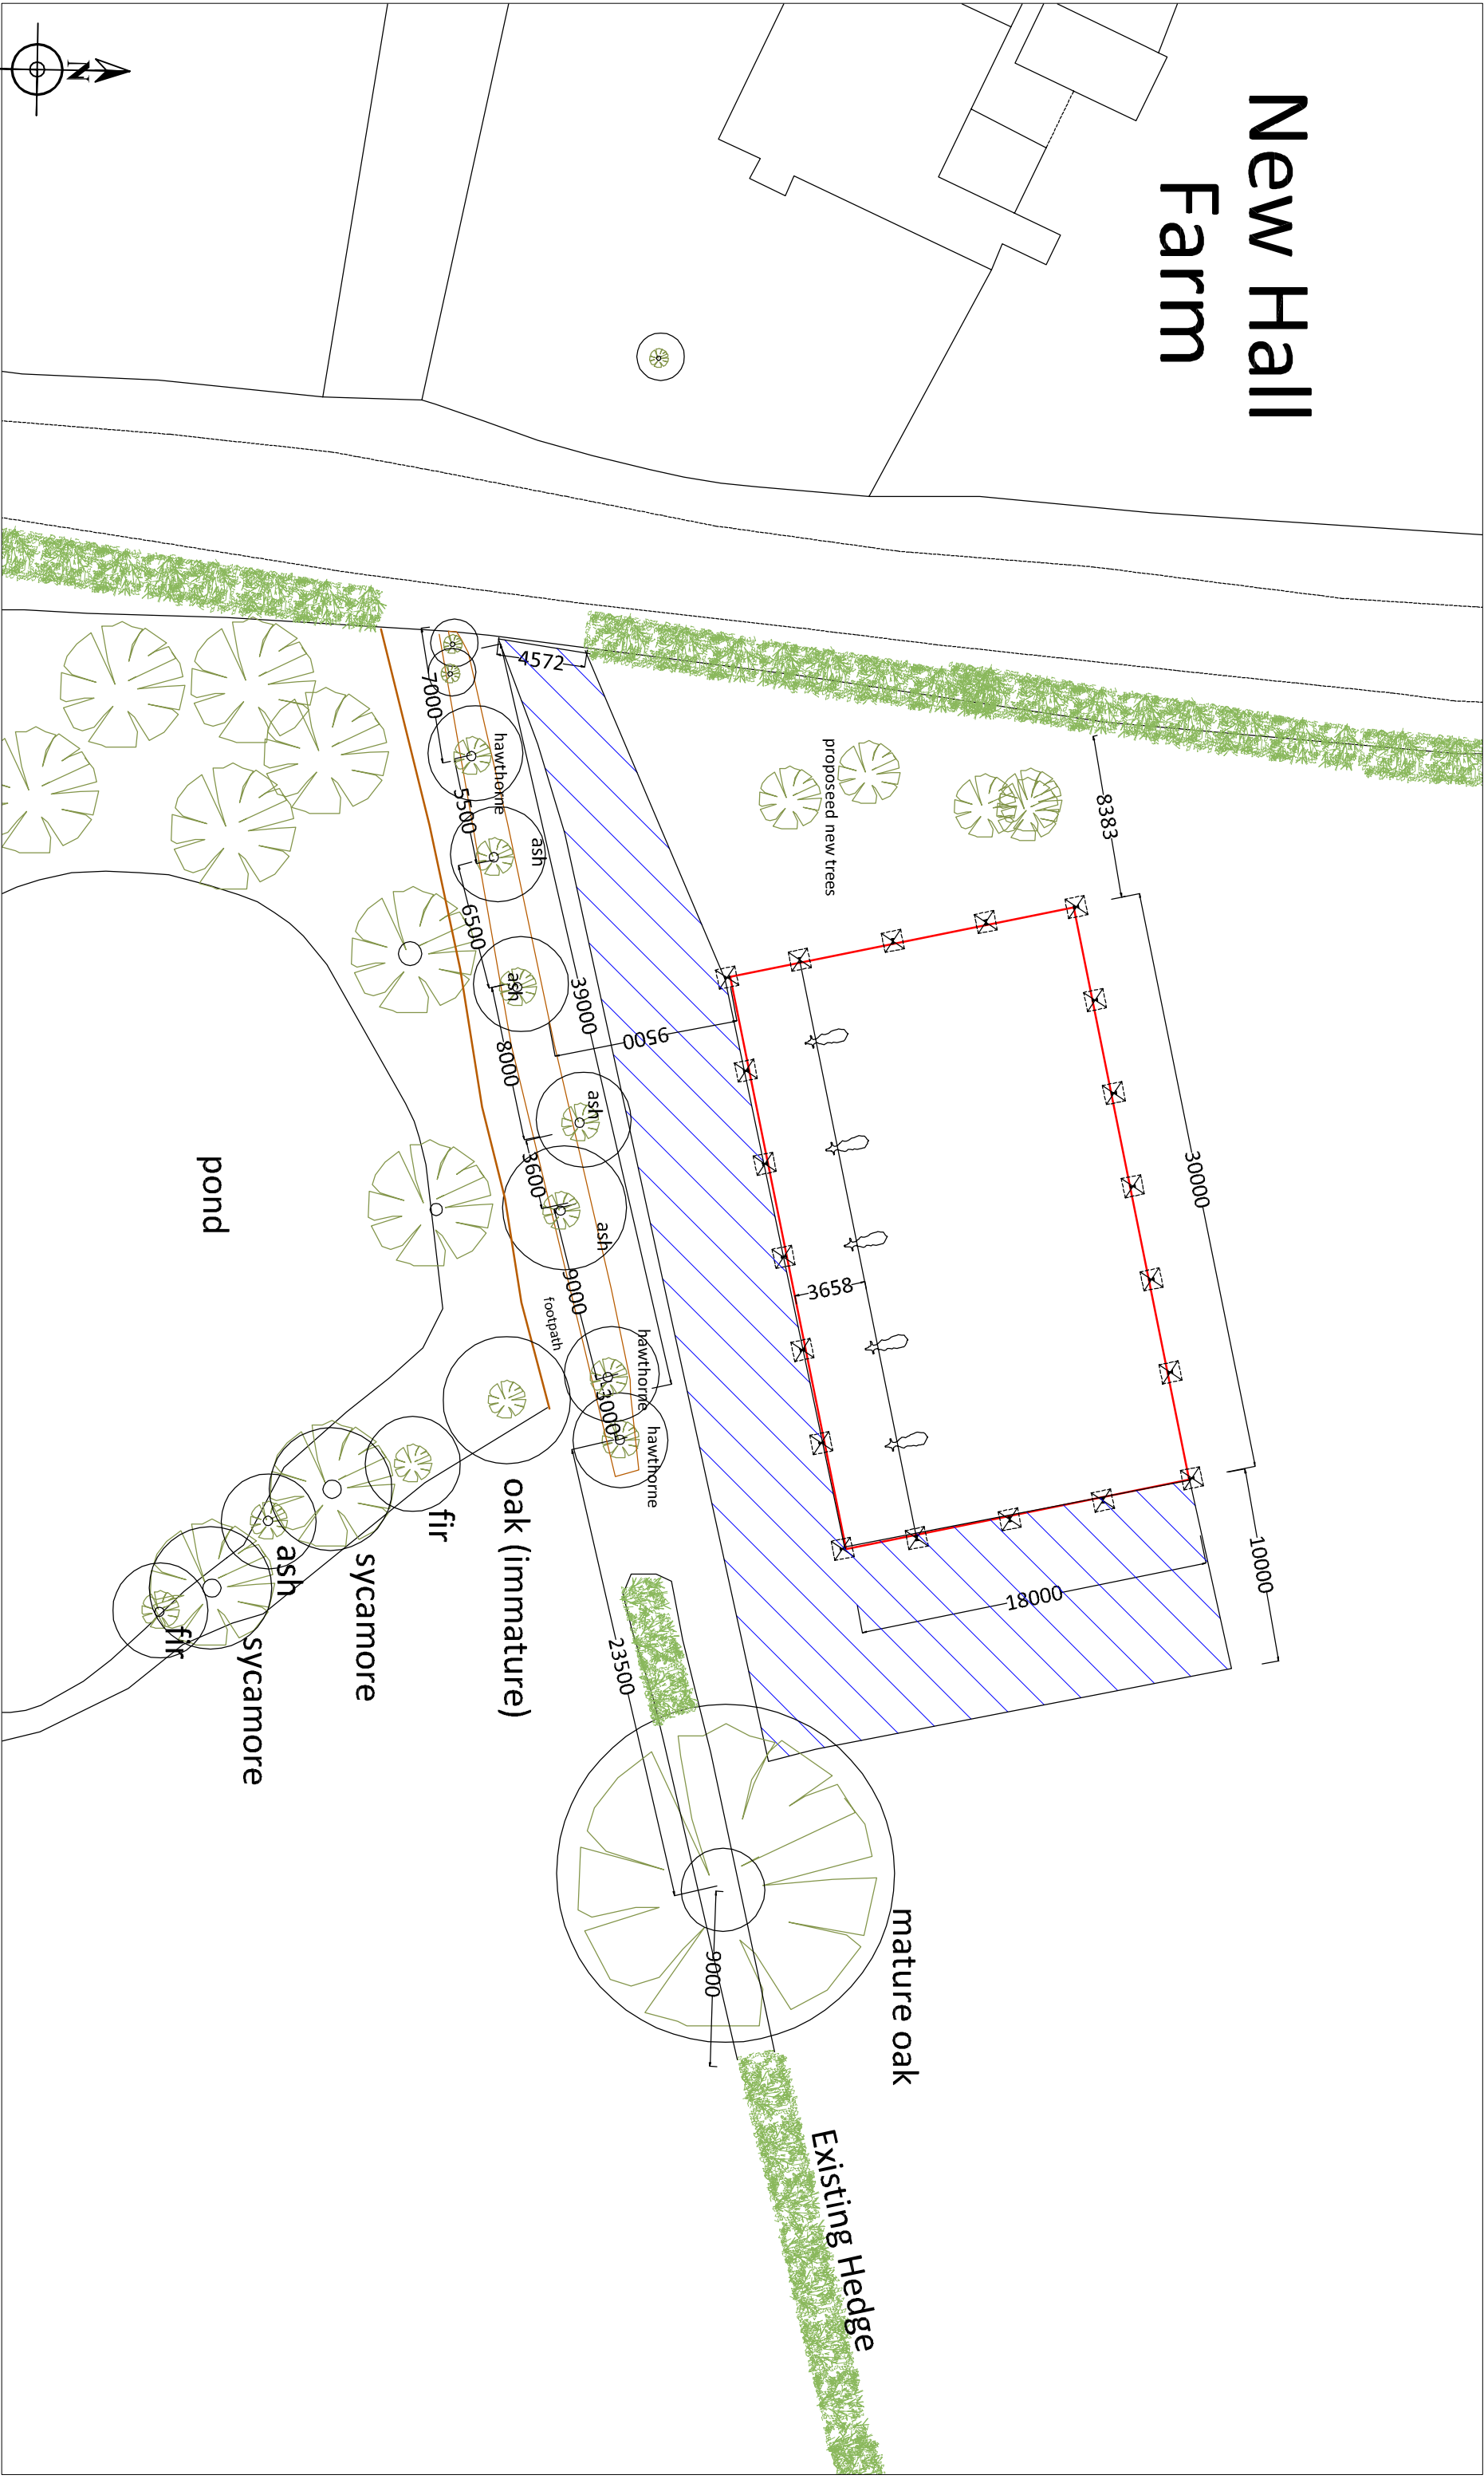

Tree Survey

Drawing B

07/07/2011 Scale 1:500 on A3

General Purpose Cattle Building

Nick Beardmore
New Hall Farm
Bronington
Whitchurch
Shropshire
SY13 3HE

