




P / 2011 / 0617



WIREHAM COUNTY
BOROUGH COUNCIL
31 AUG 2011
PLANNING DEPARTMENT

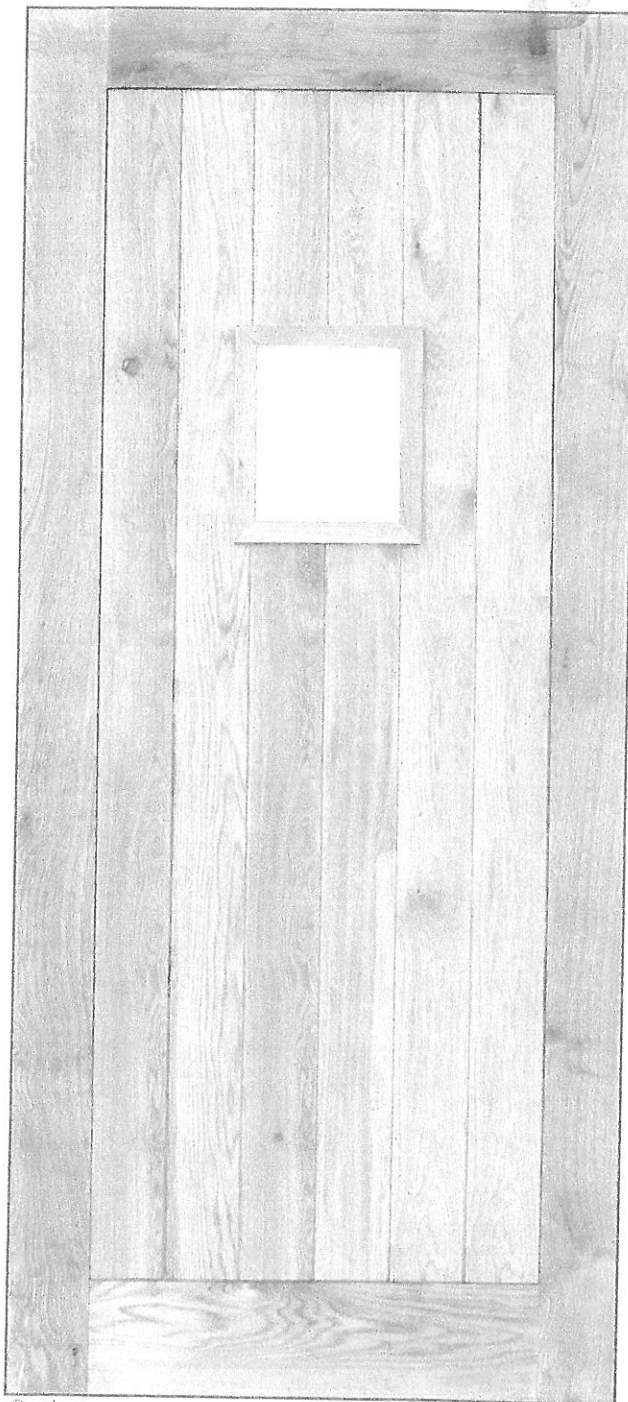

/ 2011 / 0617



Solid Oak External Traditional Door | External Door

Page 3 of 4

Dispatched within 2 weeks

Solid Oak External Traditional Door

A new door with traditional styling. Perfect for use in older homes (particularly listed ones) that a front door upgrade is required. The traditional design of this door means that it will fit a huge range of houses and never look out of place. This external door uses the same design front and back and is supplied without glazing (the beading is supplied loose for easy fitment).

The 'visible' window size is approximately 250mm high by 200mm wide. Please be aware as these are handmade doors these dimensions can change slightly and it is recommended to wait until you can measure the door before ordering glazing.

The Solid Oak External Traditional Door is supplied unfinished with one side of the beading easily removeable to insert the glass. As the door is Solid Oak and 44mm thick, you are able to fit a full 20mm double glazed unit for less energy loss.

Solid Oak External Traditional Door - Product Details

Dimensions: 78" x 33" (1981mm x 838mm)

Wood: Solid European Oak (NO VENEERS)

Finish: Unfinished (Recommended - External Treatments - View Here)


Delivery: as above

[About Us](#)[Contact Us](#)[Home](#)



P / 2011 / 0617

Estate Fencing**Iron Railings****Iron Gates****Country & Parks****Tree Guards****Decorative Ironwork****Benches****Security Fencing****Engineering &
Structures****Testimonials****Tree Holder****Traditional Estate Fencing**

1.15 meters tall .40 x 12 mm posts with a solid 20mm round top rail with four 25mmx8mm flat rails below. Please note the use of generous steel sections in our estate fencing.

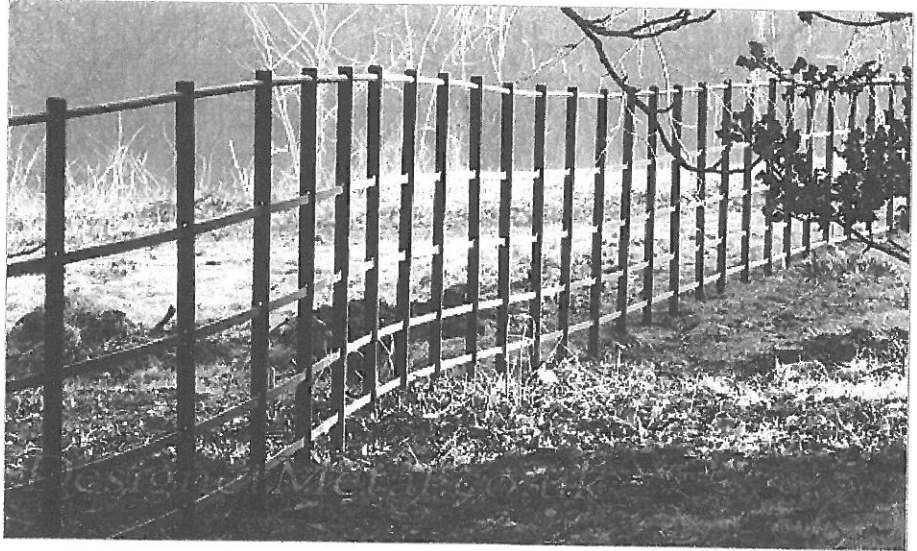

*This design
is a 4
rail system
standing
95cms
tall.*

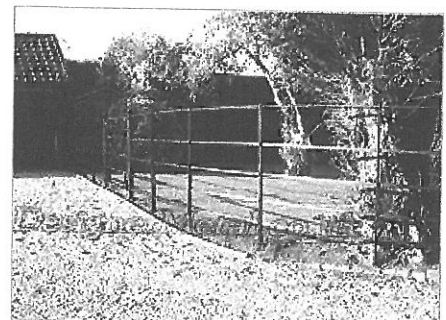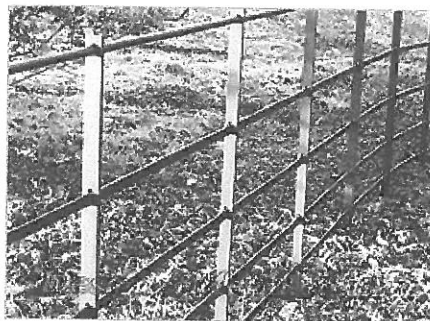

[< Back to Estate Fencing](#)


WREXHAM COUNTY
BOROUGH COUNCIL

31 AUG 2011

PLANNING DEPARTMENT


EXISTING NOT TO SCALE
P/2011/0617

HOUSE

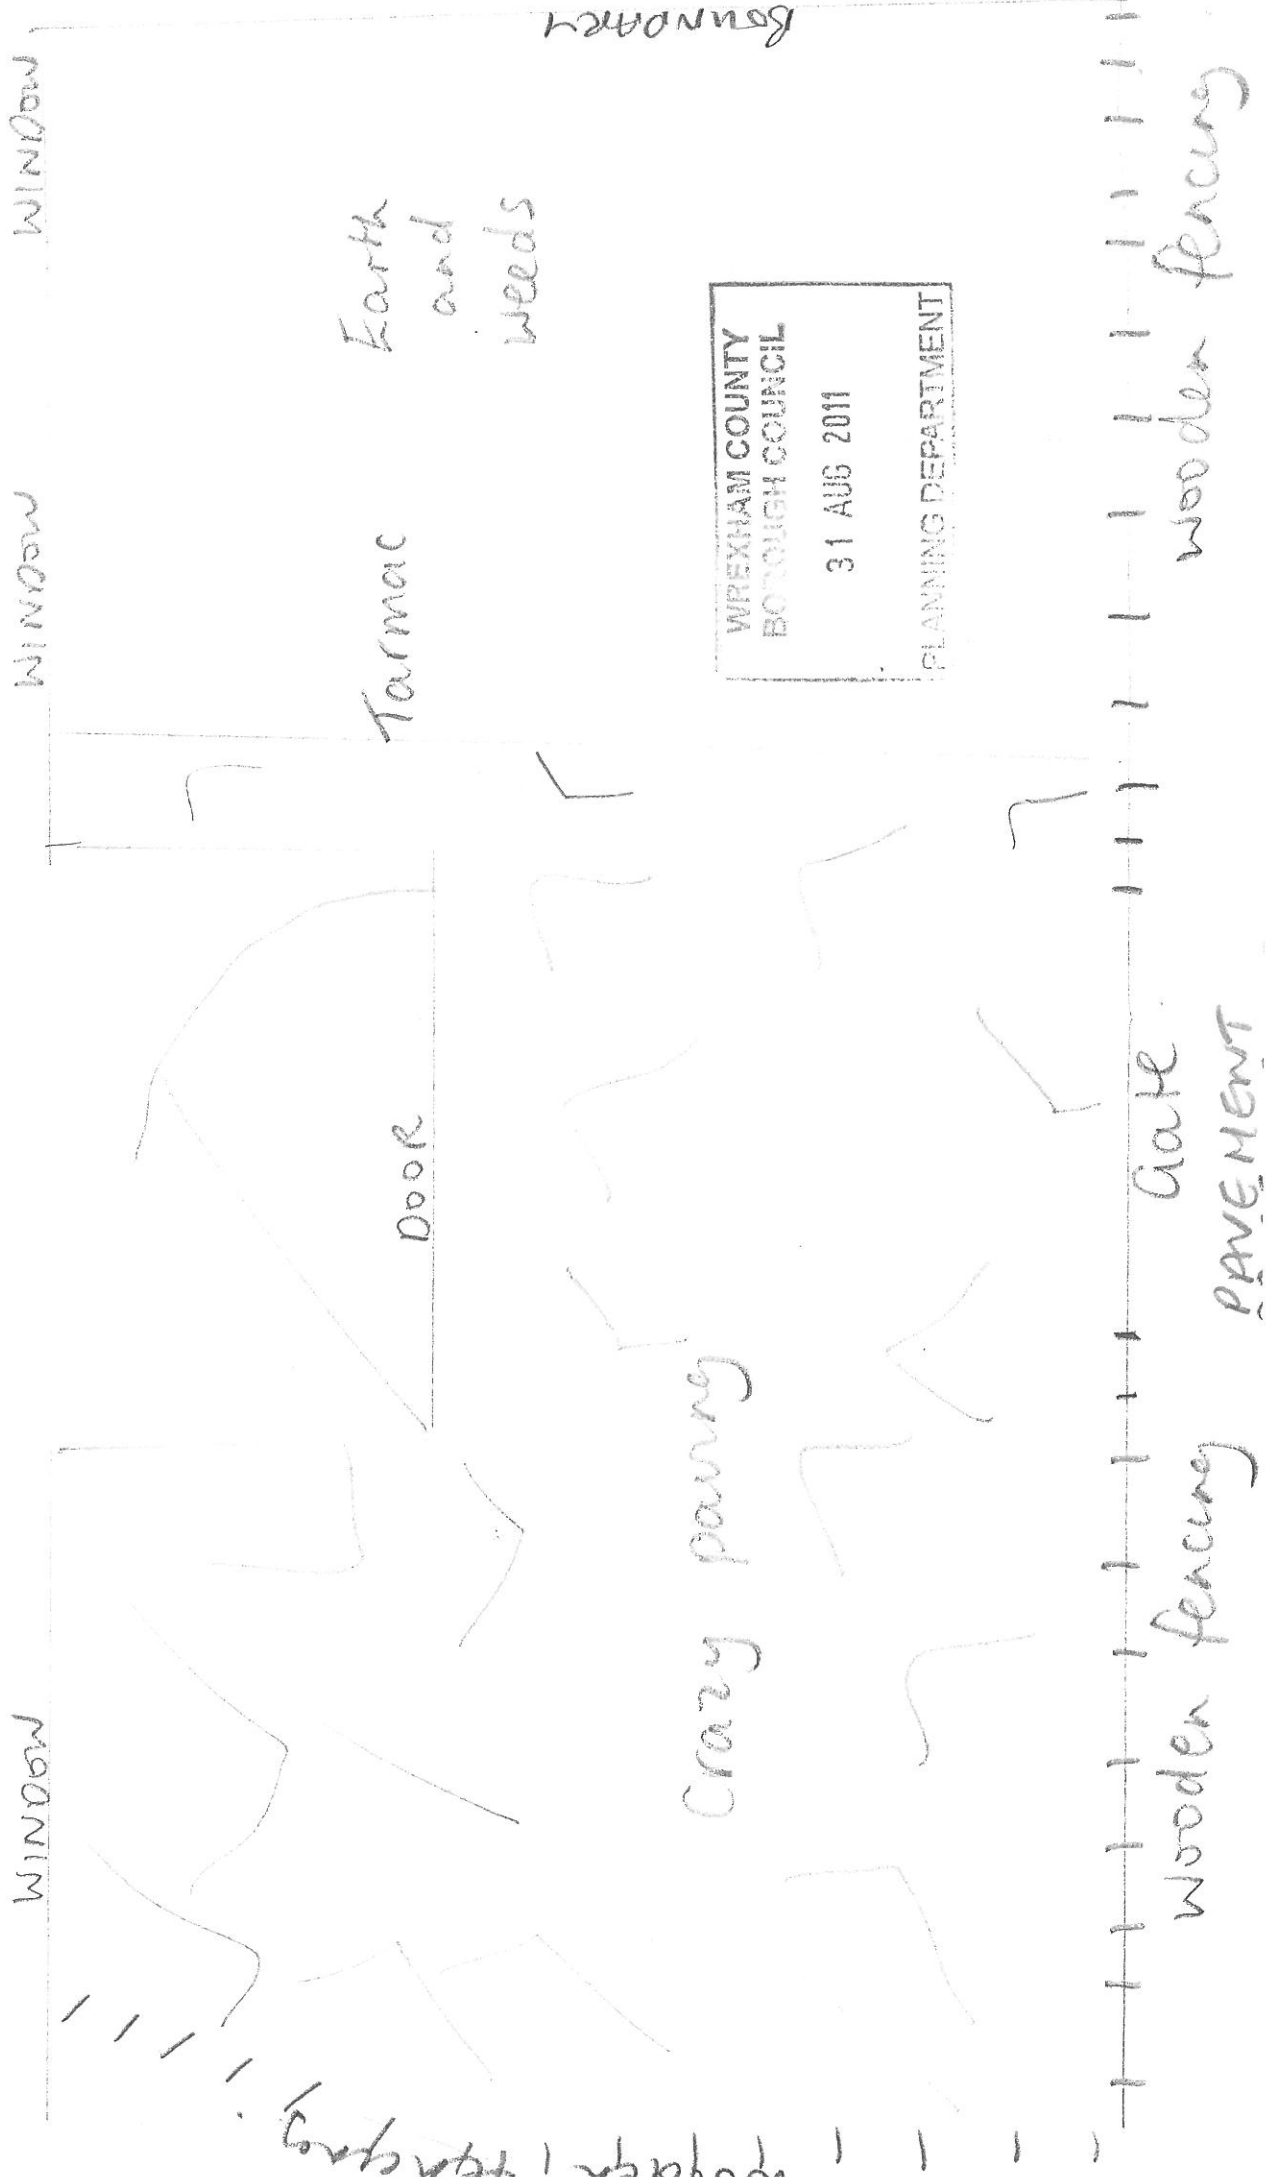

PROPOSED

NOT TO SCALE
P / 2011/0617

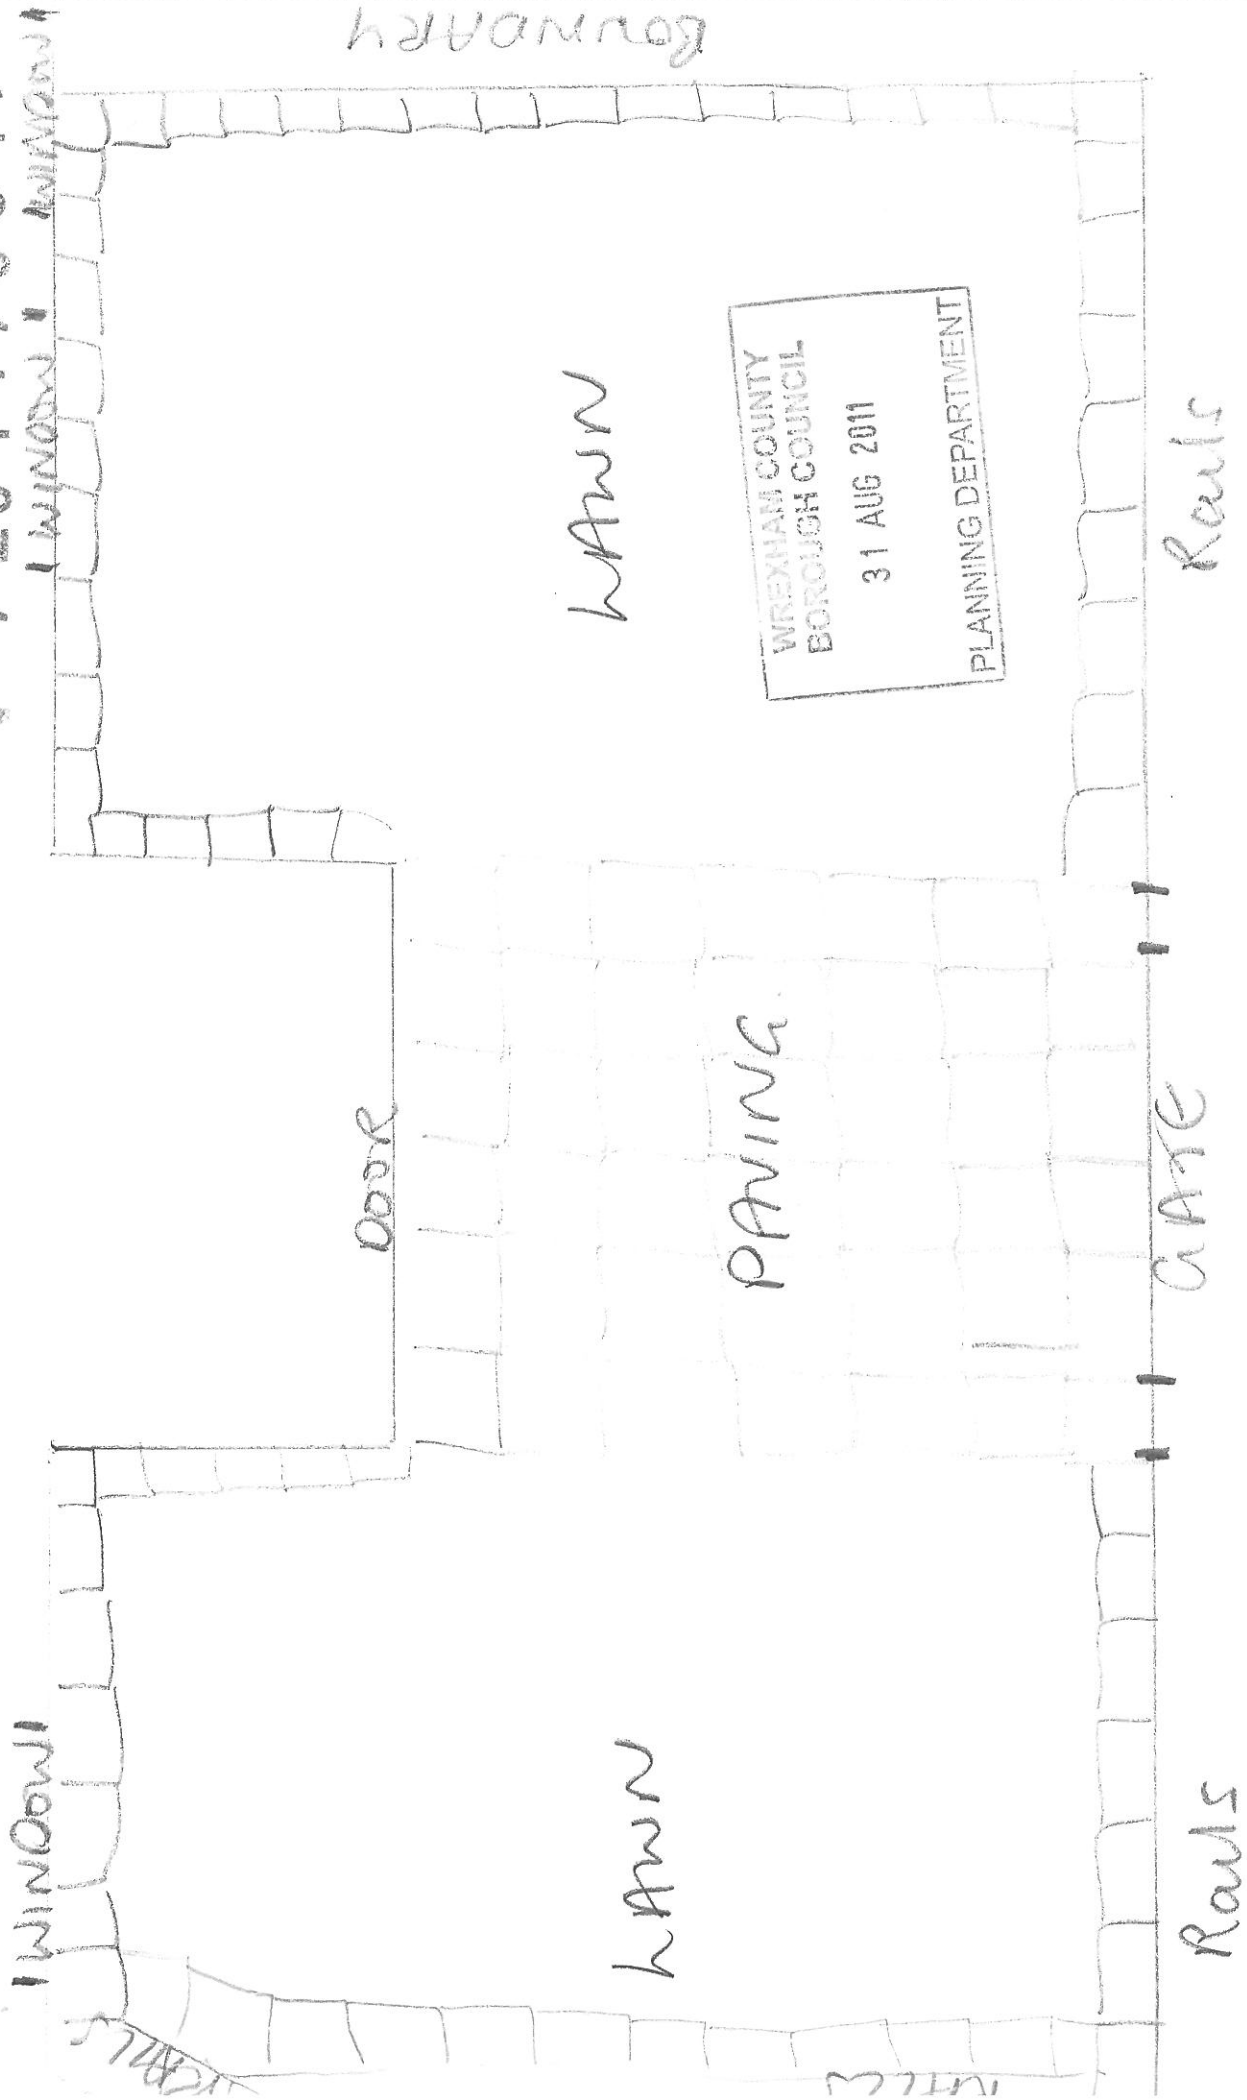

WREXHAM COUNTY
BOROUGH COUNCIL
31 AUG 2011
PLANNING DEPARTMENT