
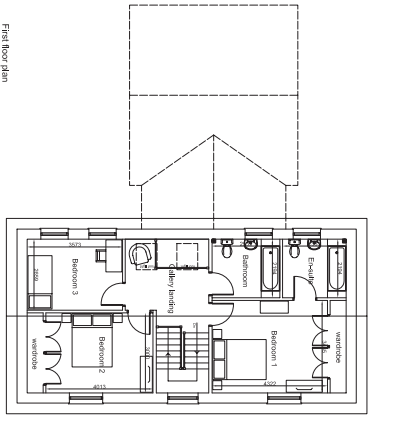
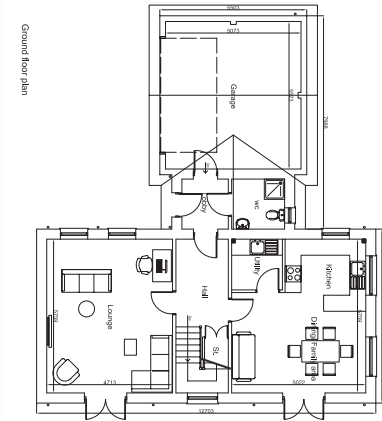
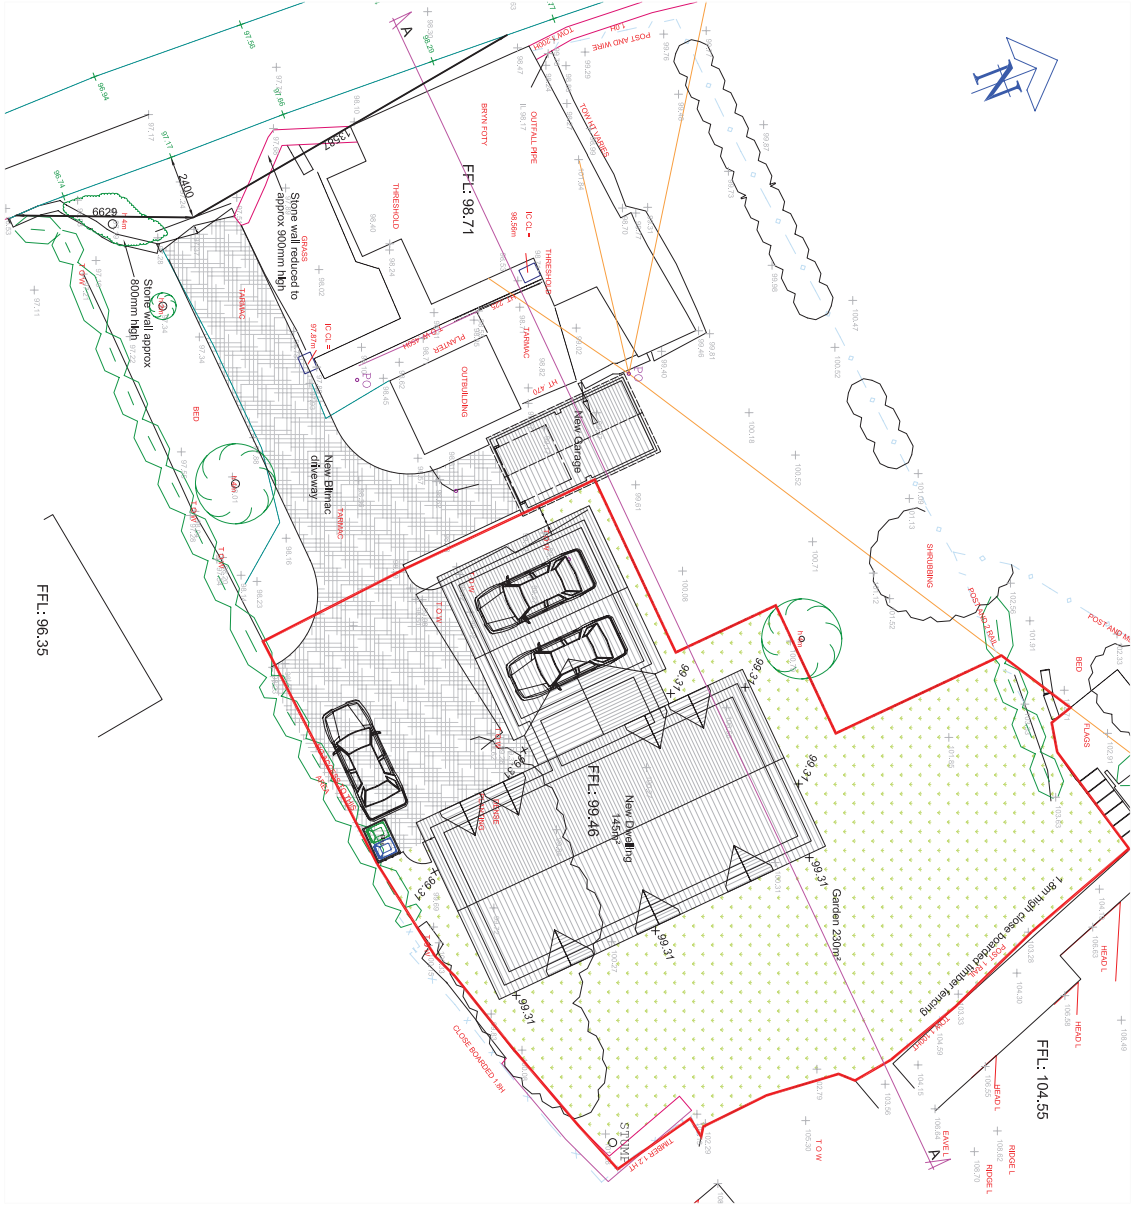
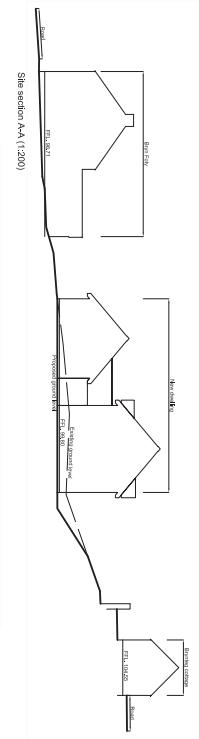


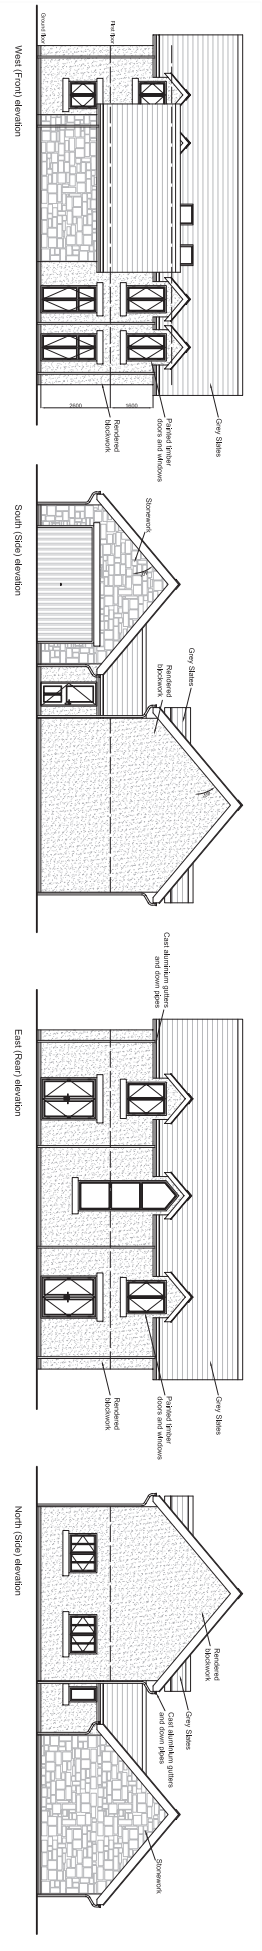

Total area: 145m²

0 10 20 50mm NATURAL SCALE

Site layout plan (1:200)