


APPENDIX 6A

Phase 1 habitat plan

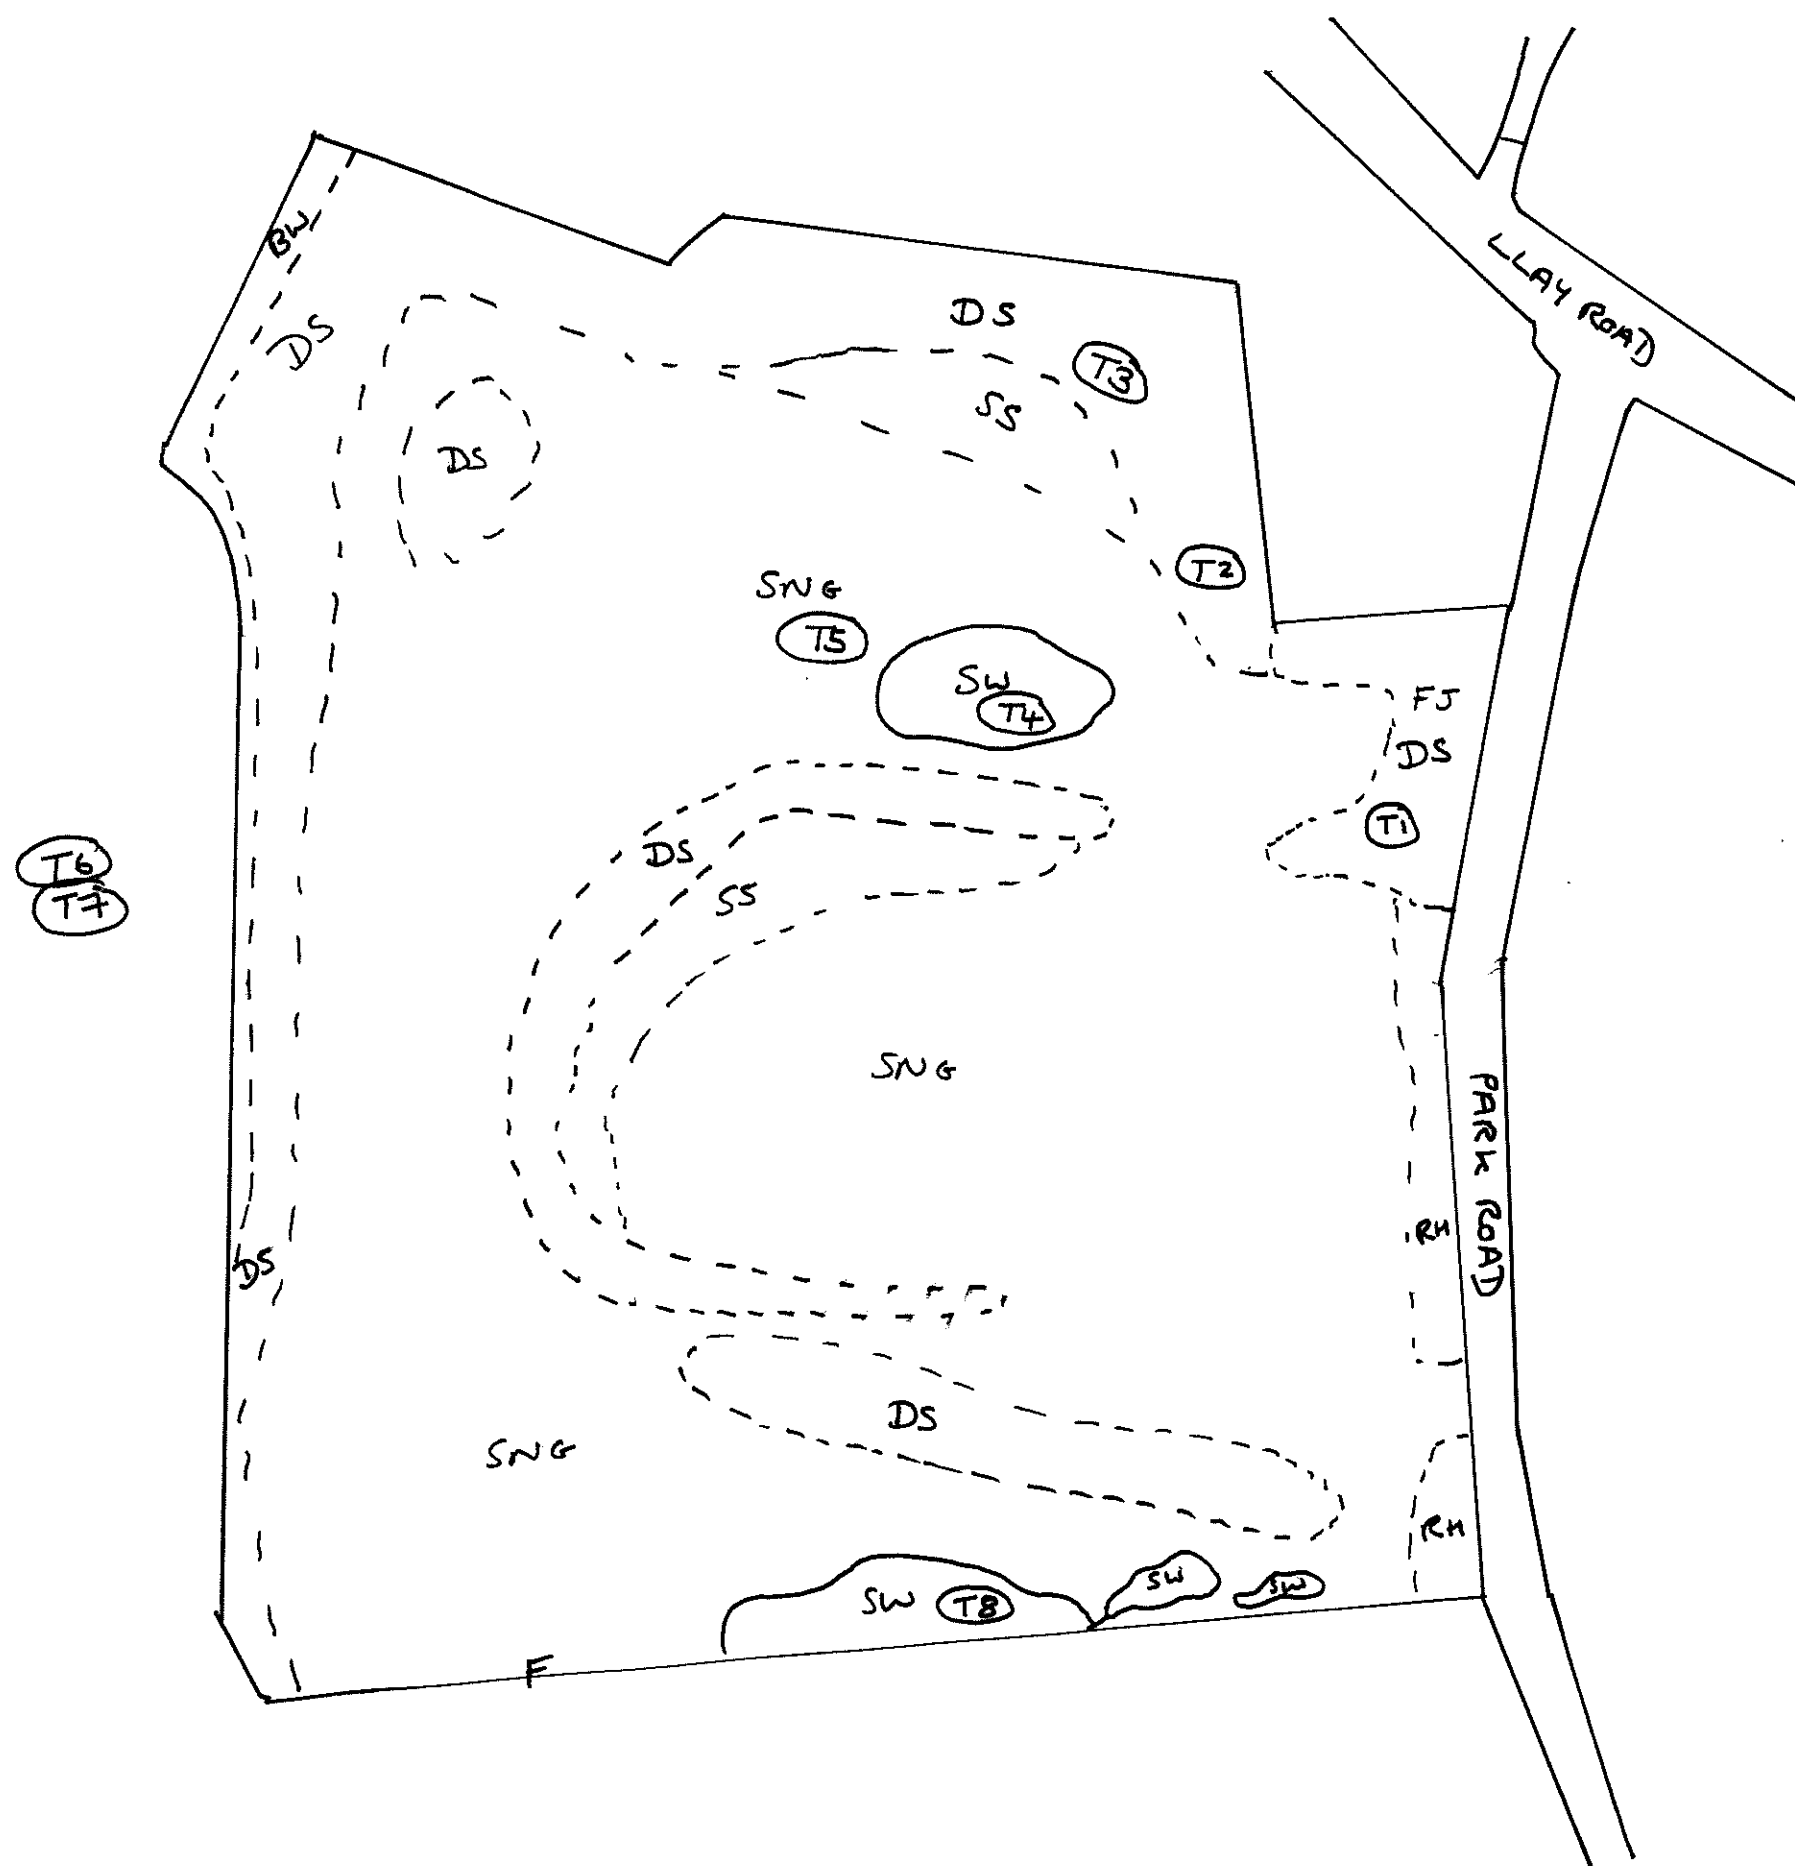

Habitat	Lettered Code
Dense Scrub	DS
Scattered Scrub	SS
Broadleaved semi-natural woodland	BW
Semi-improved neutral grassland	SNG
Standing water	SW
Standing water oligotrophic	SWO
Defunct species rich hedge	RH
Fence	F

Target Note	Description
T1 (FJ)	<i>Fallopia japonica</i> (Japanese Knotweed)
T2	Rabbit burrow with fox prints
T3	Fox den with fox, fox spraint and remains
T4	Pond with alot of algae
T5	Orchids
T6	Outfall pipe
T7	Otter spraint

REV	DATE	DESCRIPTION	BY	CKD	APP
Client: Moorbridge Construction					
Project name: Park Road, Cefn Y Bedd					
Drawing title: Phase 1 Habitat Map					
RICHARDS MOOREHEAD & LAING LTD Engineering, Environmental and Landscape Consultants					
OFFICES AT:					ISSUED FROM:
Ruthin Tel: (01824) 704366 Fax: (01824) 705450					☐
Merthyr Tydfil Tel: (01443) 692004 Fax: 901443 692343					☐
SCALE N/A	DATE May 2010	DRAWN BY SLR		CKD BY SMB	
DRAWING No 2909				REV 1	