


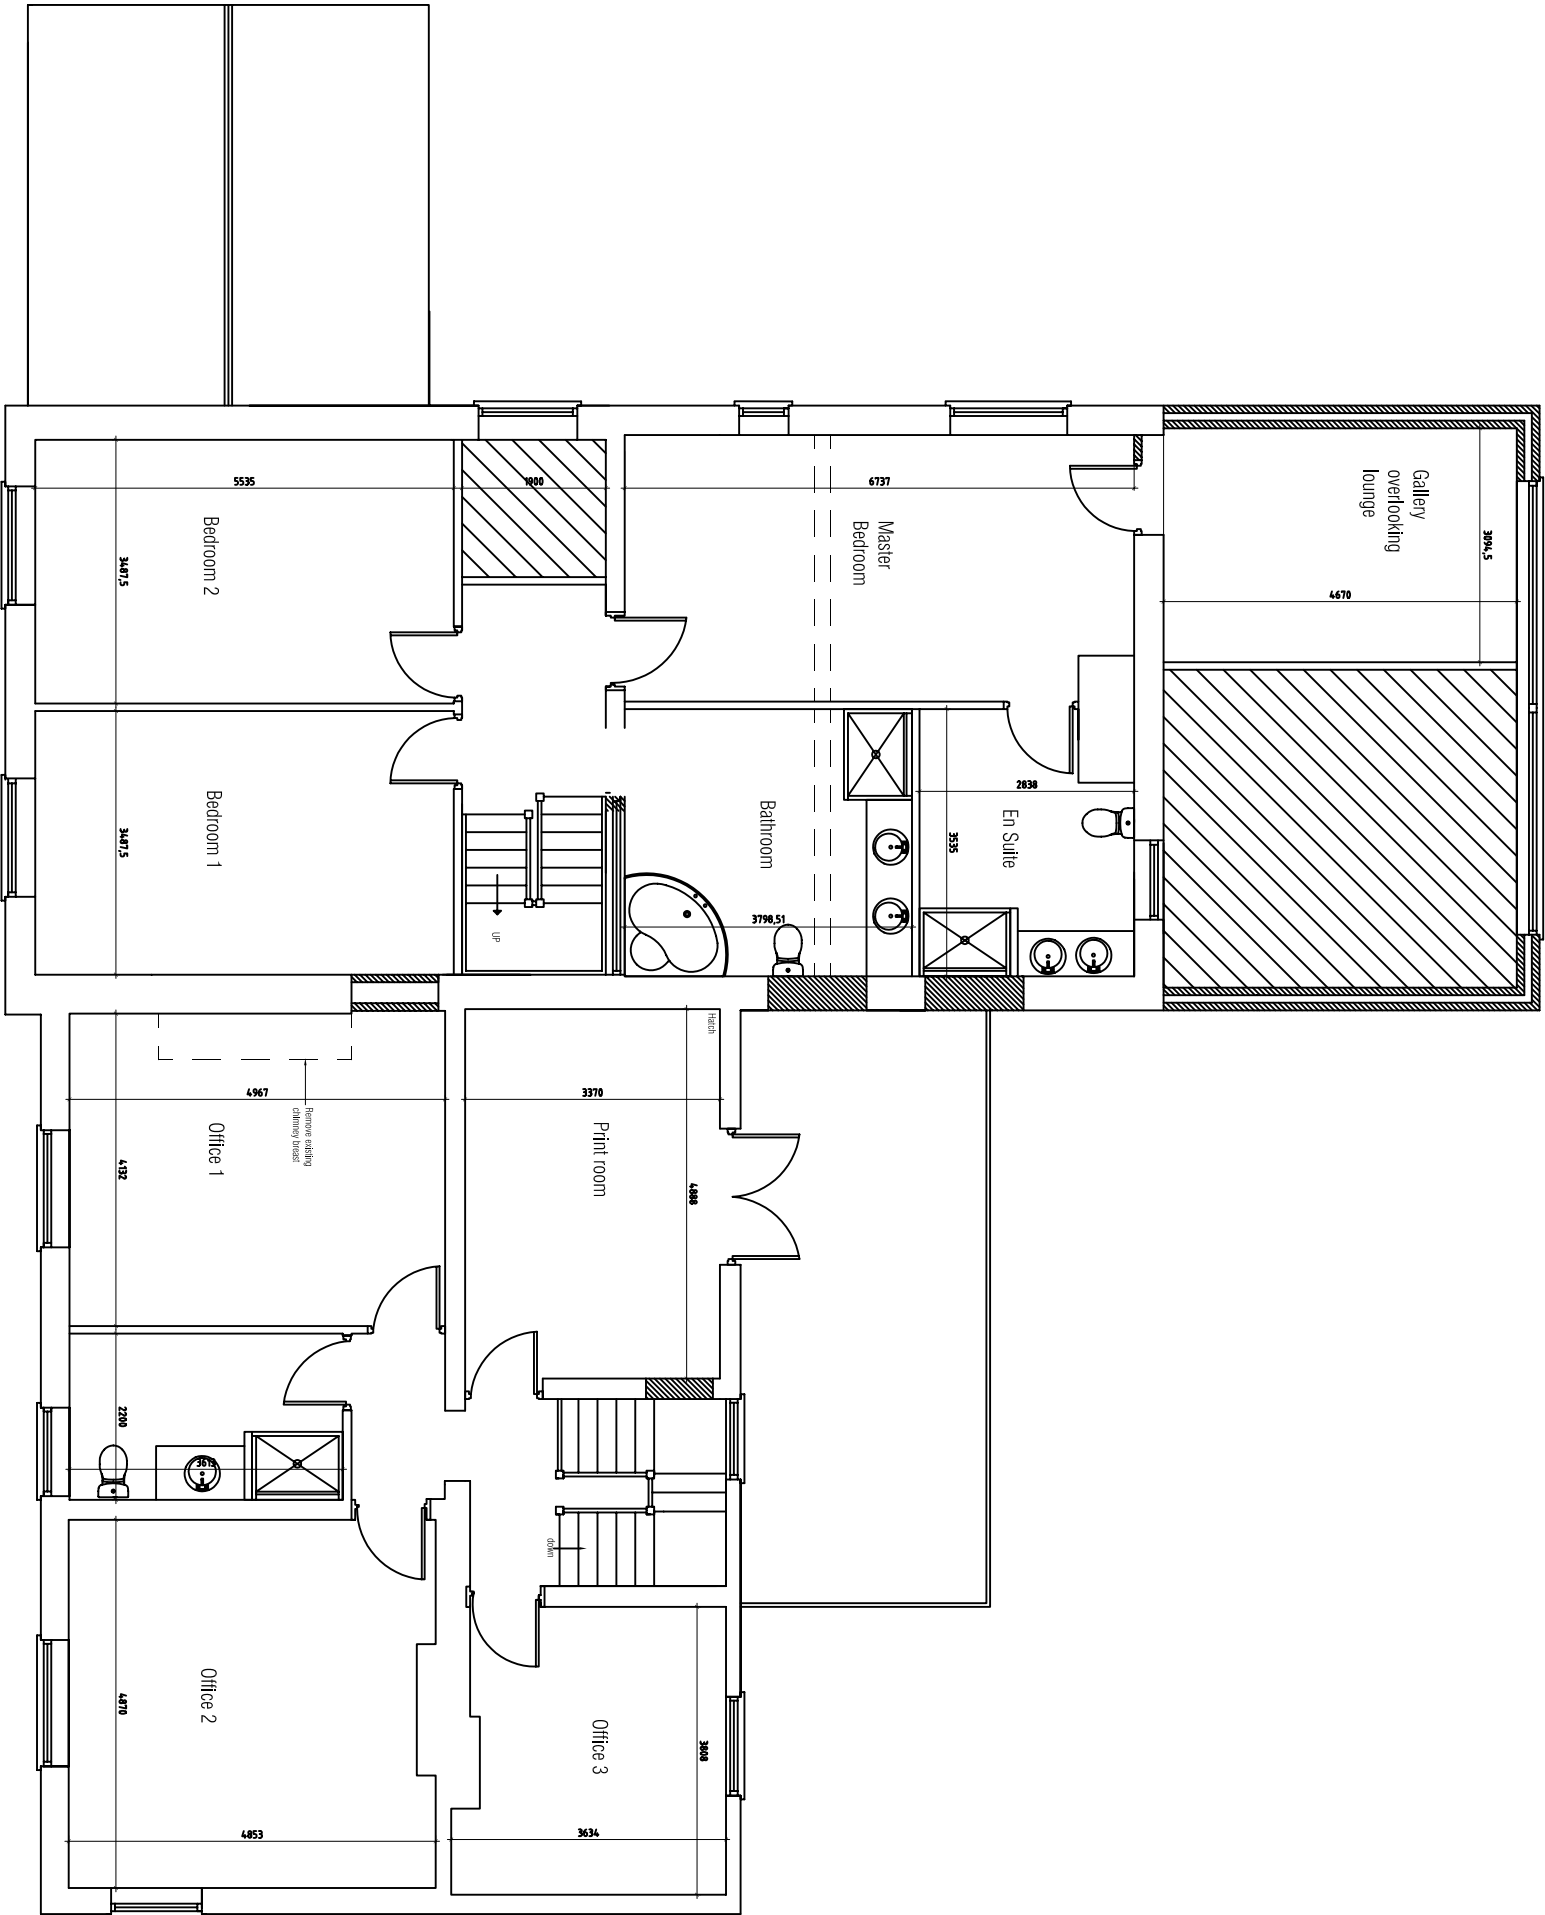

Proposed First Floor

© COPYRIGHT. DO NOT SCALE. CHECK DIMENSIONS ON SITE. REPORT ANY ERRORS OR OMISSIONS TO ARCHITECT.



PROJECT TITLE

Althrey Farm, Bangor on Dee.

PROJECT TITLE

Proposed Plans

DATE

Sept '10

SCALE

1:100@a3

DRWN

TPW

CHK

RG

DRWG NOS.

10/5250/09

REV

-

Barclays Buildings, High Street, St Asaph, LL17 0RF

Tel: 01745 585517 Fax: 01745 582162. E-mail: PDPArchitects@aol.com