


(COACH HOUSE)

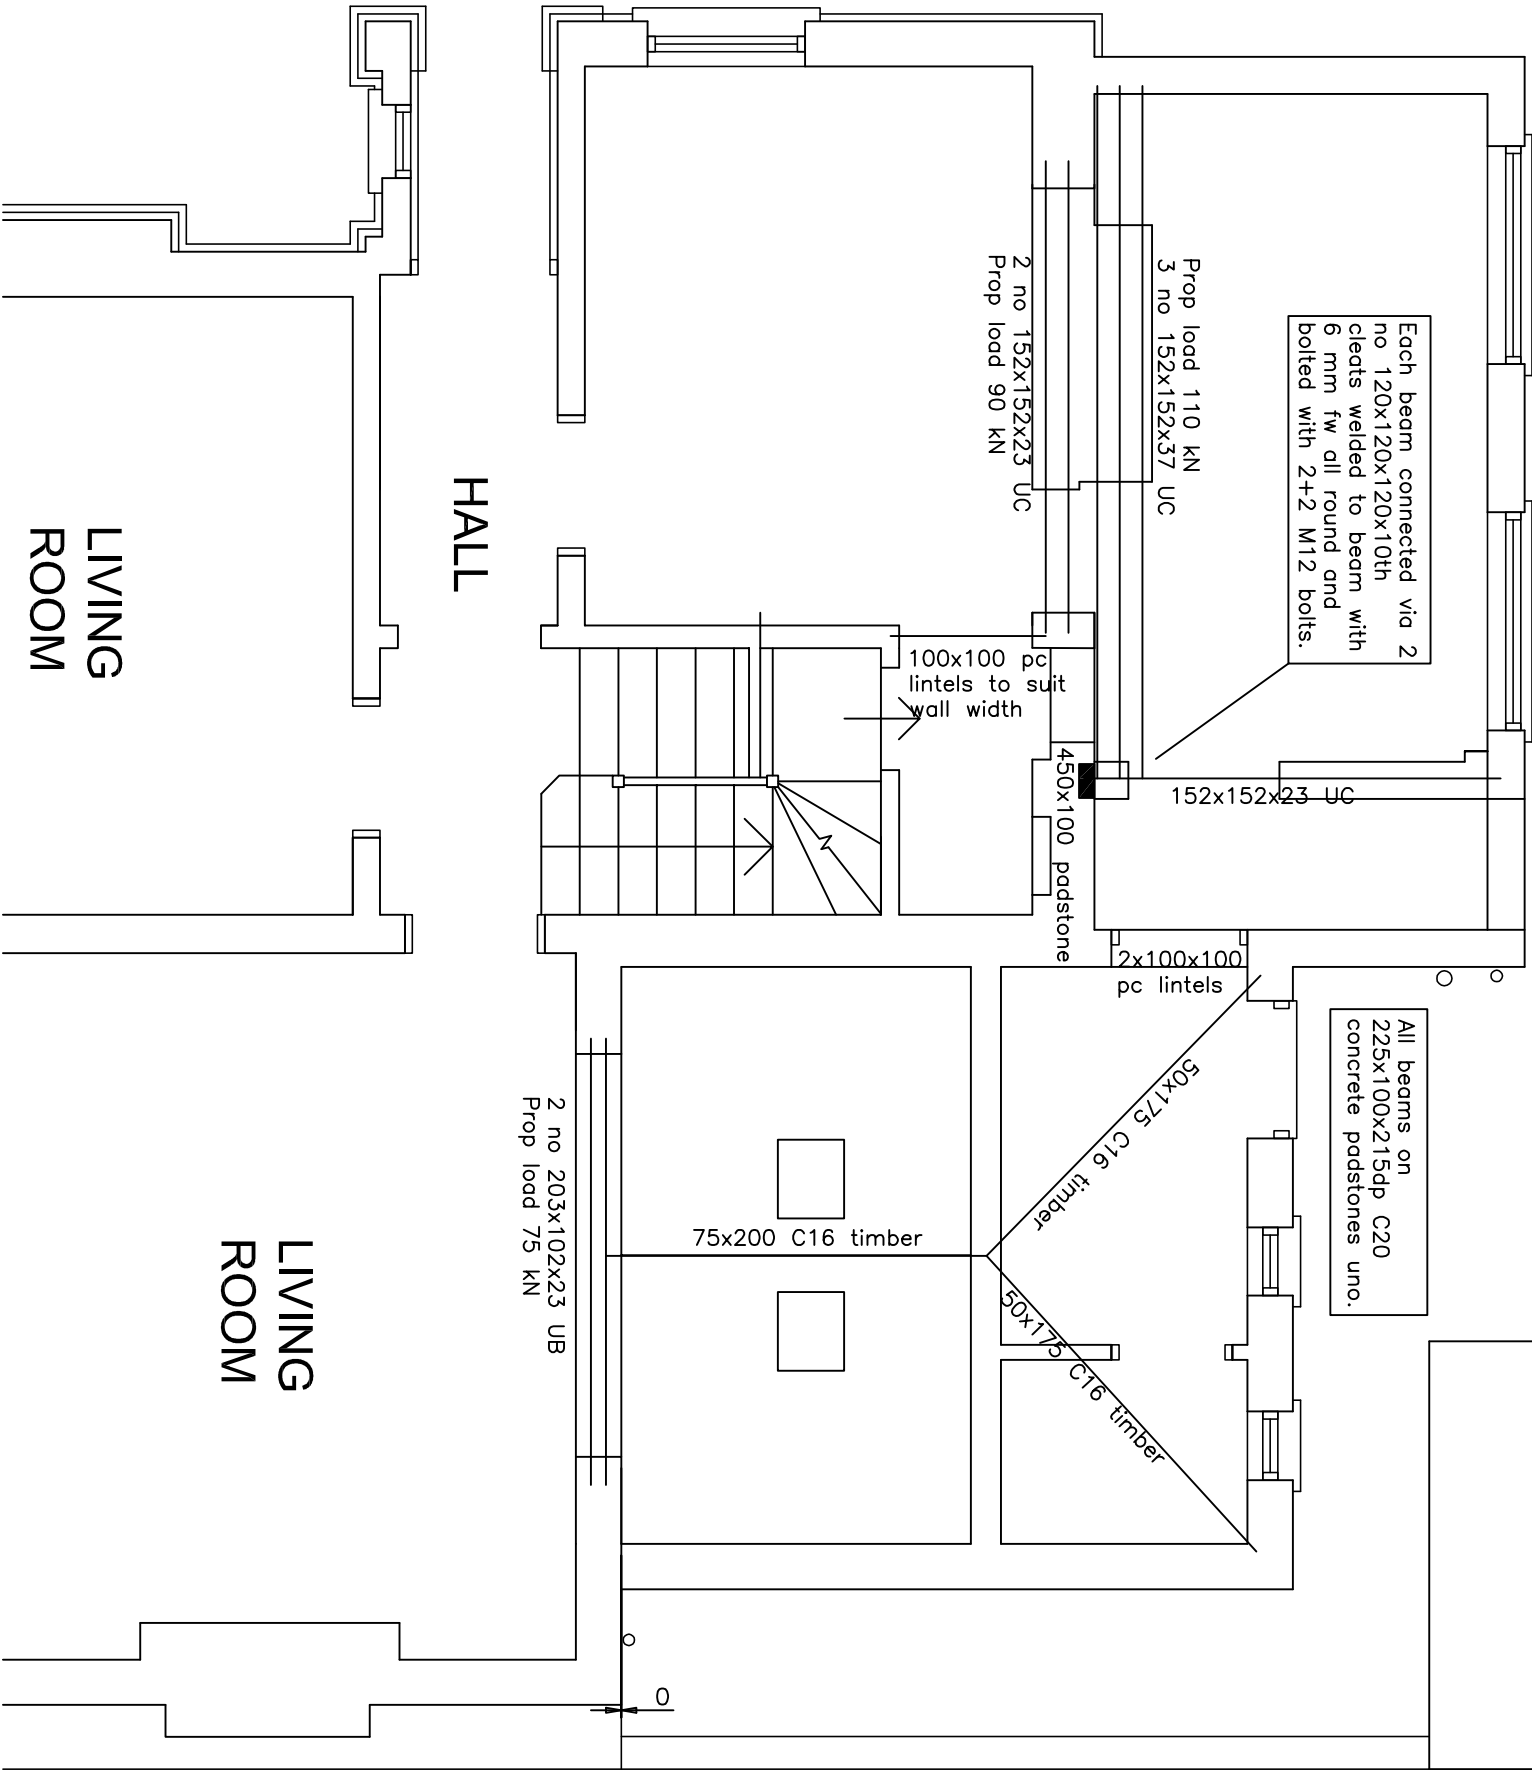

General
Eaton Richards (ER) holds copyright of this drawing. It shall not be used without permission. It is to be read in conjunction with all ER & others specifications and drawings. Ambiguities/omissions should be reported immediately to ER.

Do not scale. Dimensions annotated * are approximate. All dimensions to be checked by the contractor on site. For setting out refer to architects drawings.

The contractor is to ensure the safety of all operatives and the public. The contractor is to be responsible for the design and supply of all temporary propping, shoring and tying in of the works. If there is any uncertainty seek advice. Any advice will not relieve the contractor from ultimate responsibility.

All works to be to the satisfaction of Building Control or an approved Officer. For other notes see structural specification.

C	SER	3.06.11	Issued for construction		SER
Rev	By	Issue Date	Description		Checked
Client			Project		
Mr Coxey			11 Grove Road Wrexham		
EATON RICHARDS			Structural Plan		
Consulting Engineers					
Tan Lan Barn Tel: 01352 810777					
Loggerheads Rd Fax: 0870 4299867					
Mold, CH7 5PG E mail: er@ser-uk.com					
			2128E/01	1:50 @	A3