


APPENDIX 6C

Pond survey plan

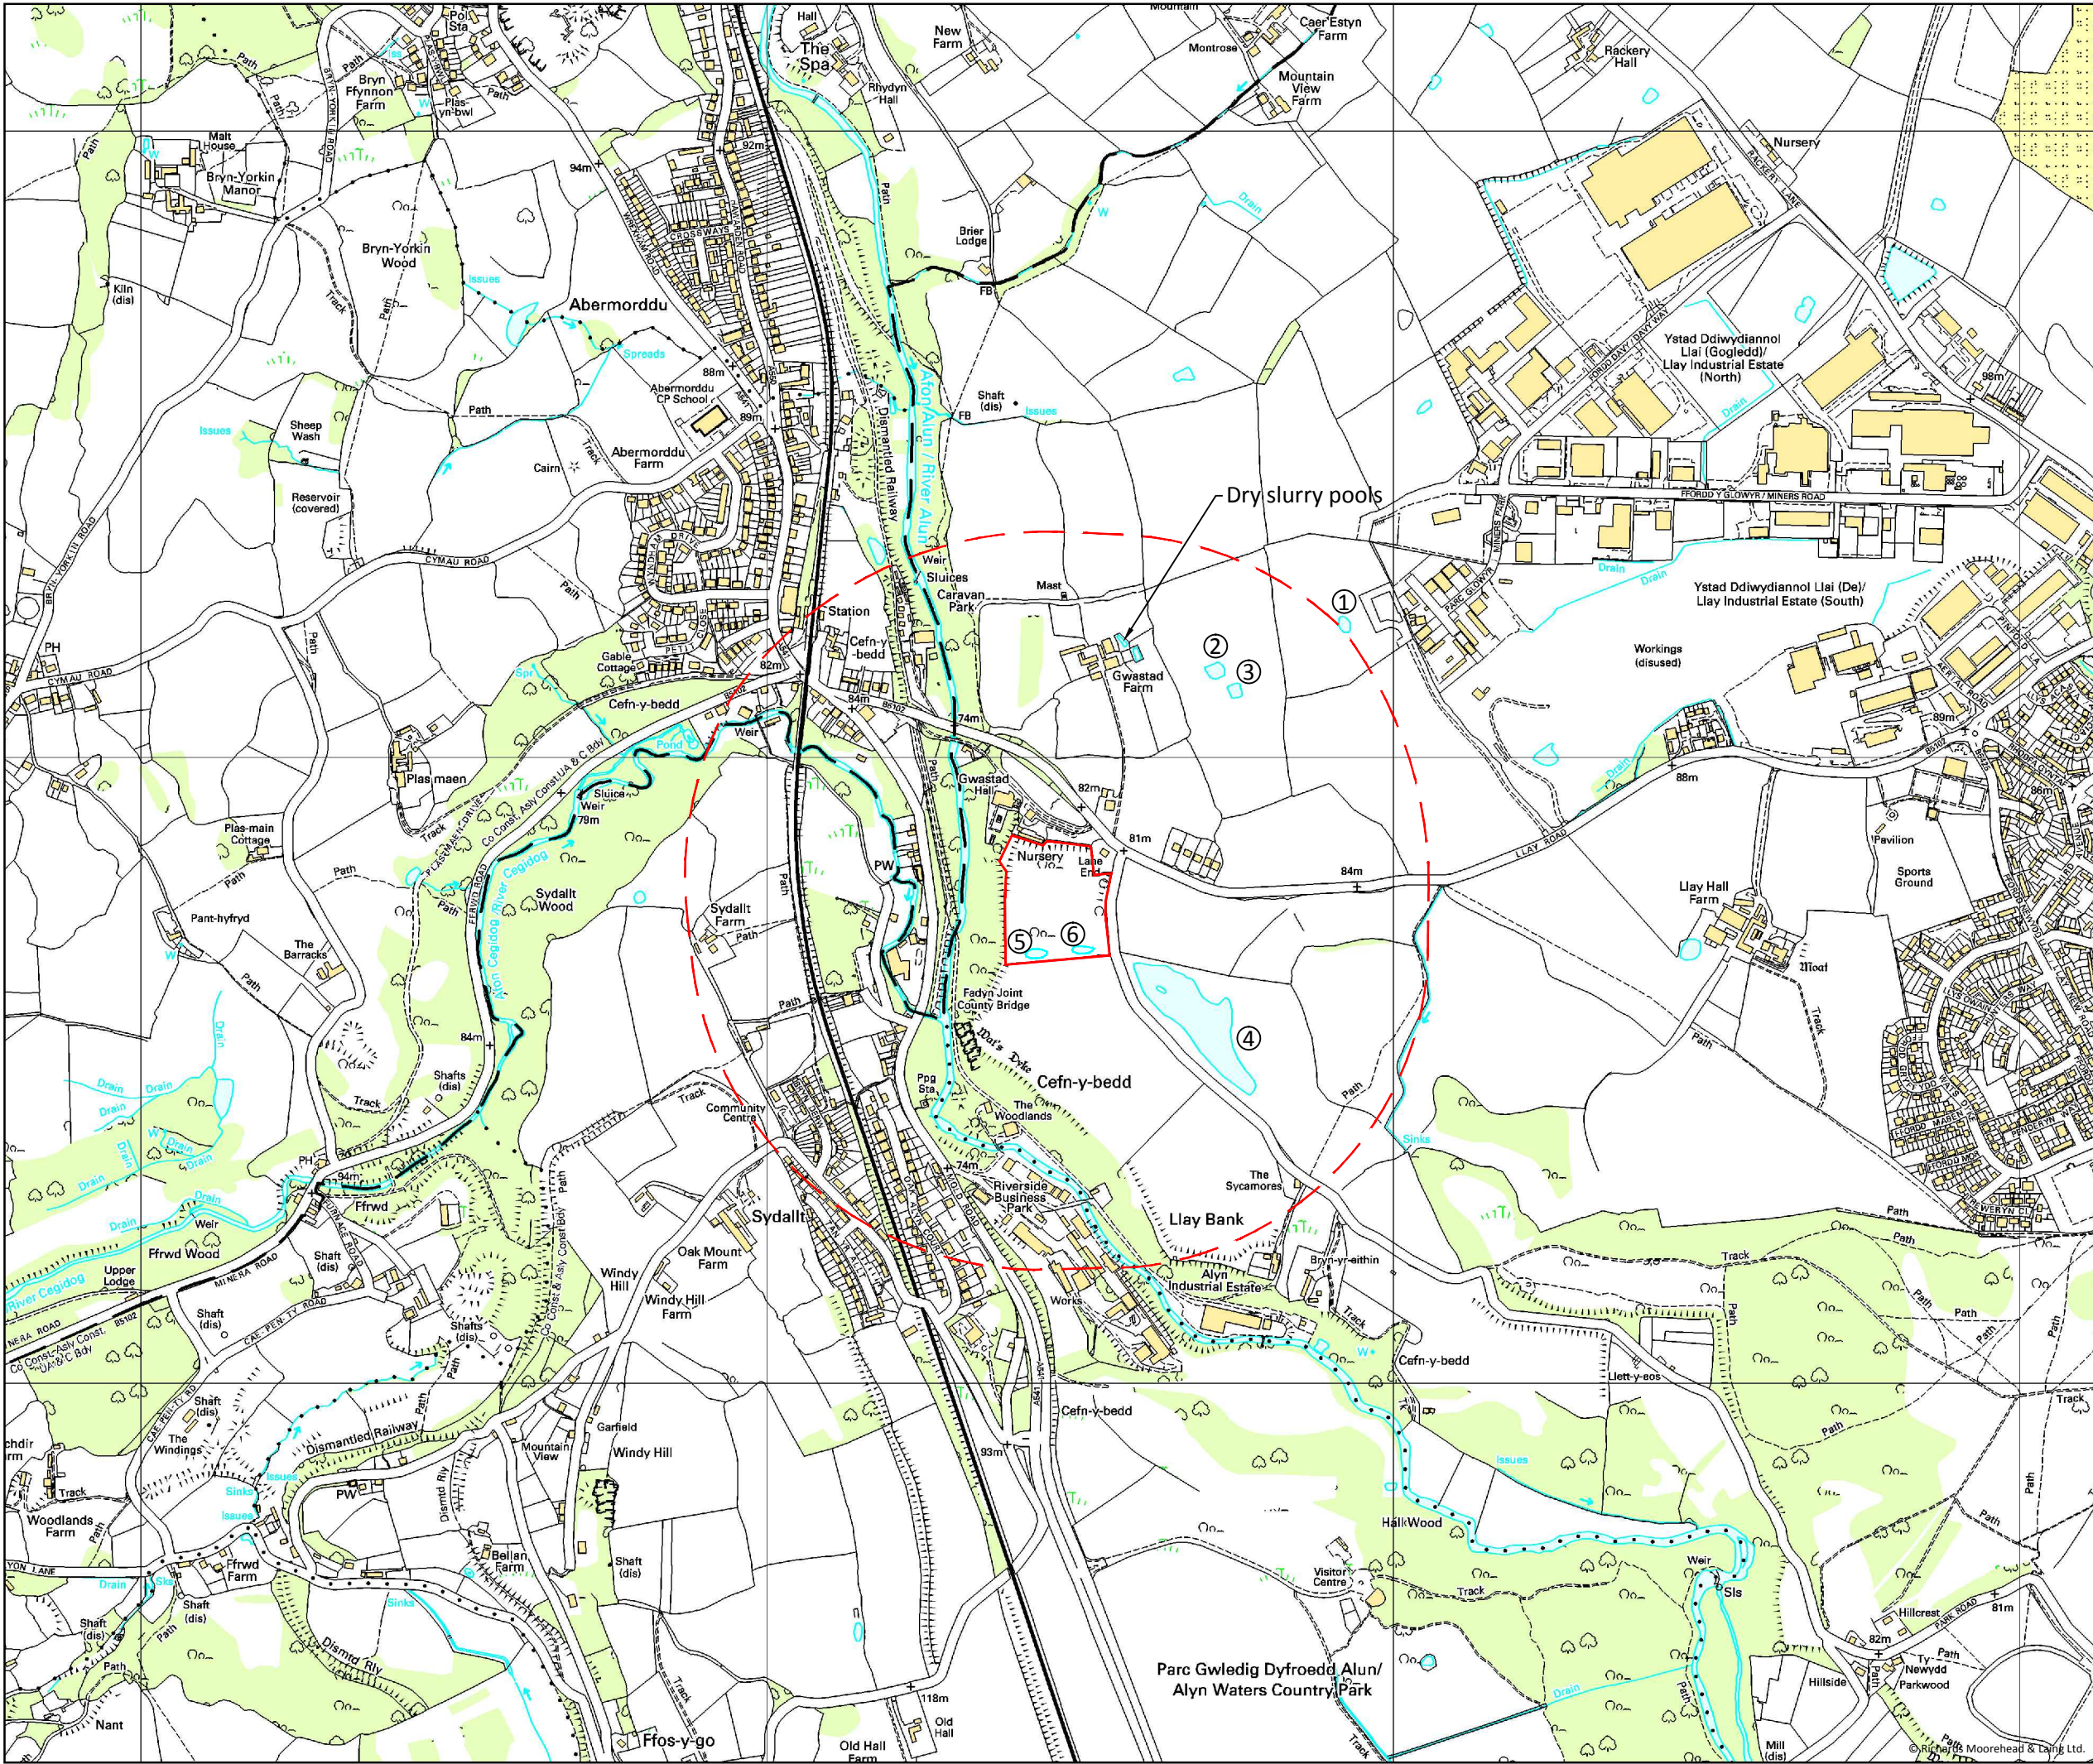

Client / Client:

Moorbridge Construction Ltd
Cedar Bank
12 Rhyddyn Hill
Caergwle
Wrexham LL12 9EB

Enw project / Project name:

**RESTORATION OF LAND
PARK LANE, CEFN Y BEDD**

Titl lluniad / Drawing title:

**FIGURE 1
Pond Survey Plan**

Eglurhad / Key:

Site boundary

500m survey boundary

②

Pond number

Graddfa / Scale (A3):

1:10,000 @ A3

Dyddiad / Date:

Nov 2010

Rhif lluniad / Drawing number:

2909 / 6C.01

Darparwyd gan / Prepared by:

**RICHARDS
MOOREHEAD & LAING LTD**

55 Stryd Y Ffynnon, Rhuthun, Sir Ddinbych, LL15 1AF.
55 Well Street, Ruthin, Denbighshire, LL15 1AF, UK.
Rhif Ffôn/Tel: +44 (0)1824 704366, Ffacs/Fax: +44 (0)1824 705450,
e-bost/e-mail: rm@rmconsult.com, gwefan@rmconsult.com

0 50 100 200 300 400 500 m

Based upon the Ordnance Survey Digital Data with the permission of the Controller of Her Majesty's Stationery Office. Crown copyright reserved. Licence No. AL10004963

Darlunwyd gan: RSU
Gwirwyd gan: SK
Ogwyddir gan: 01

© Richards Moorehead & Laing Ltd.