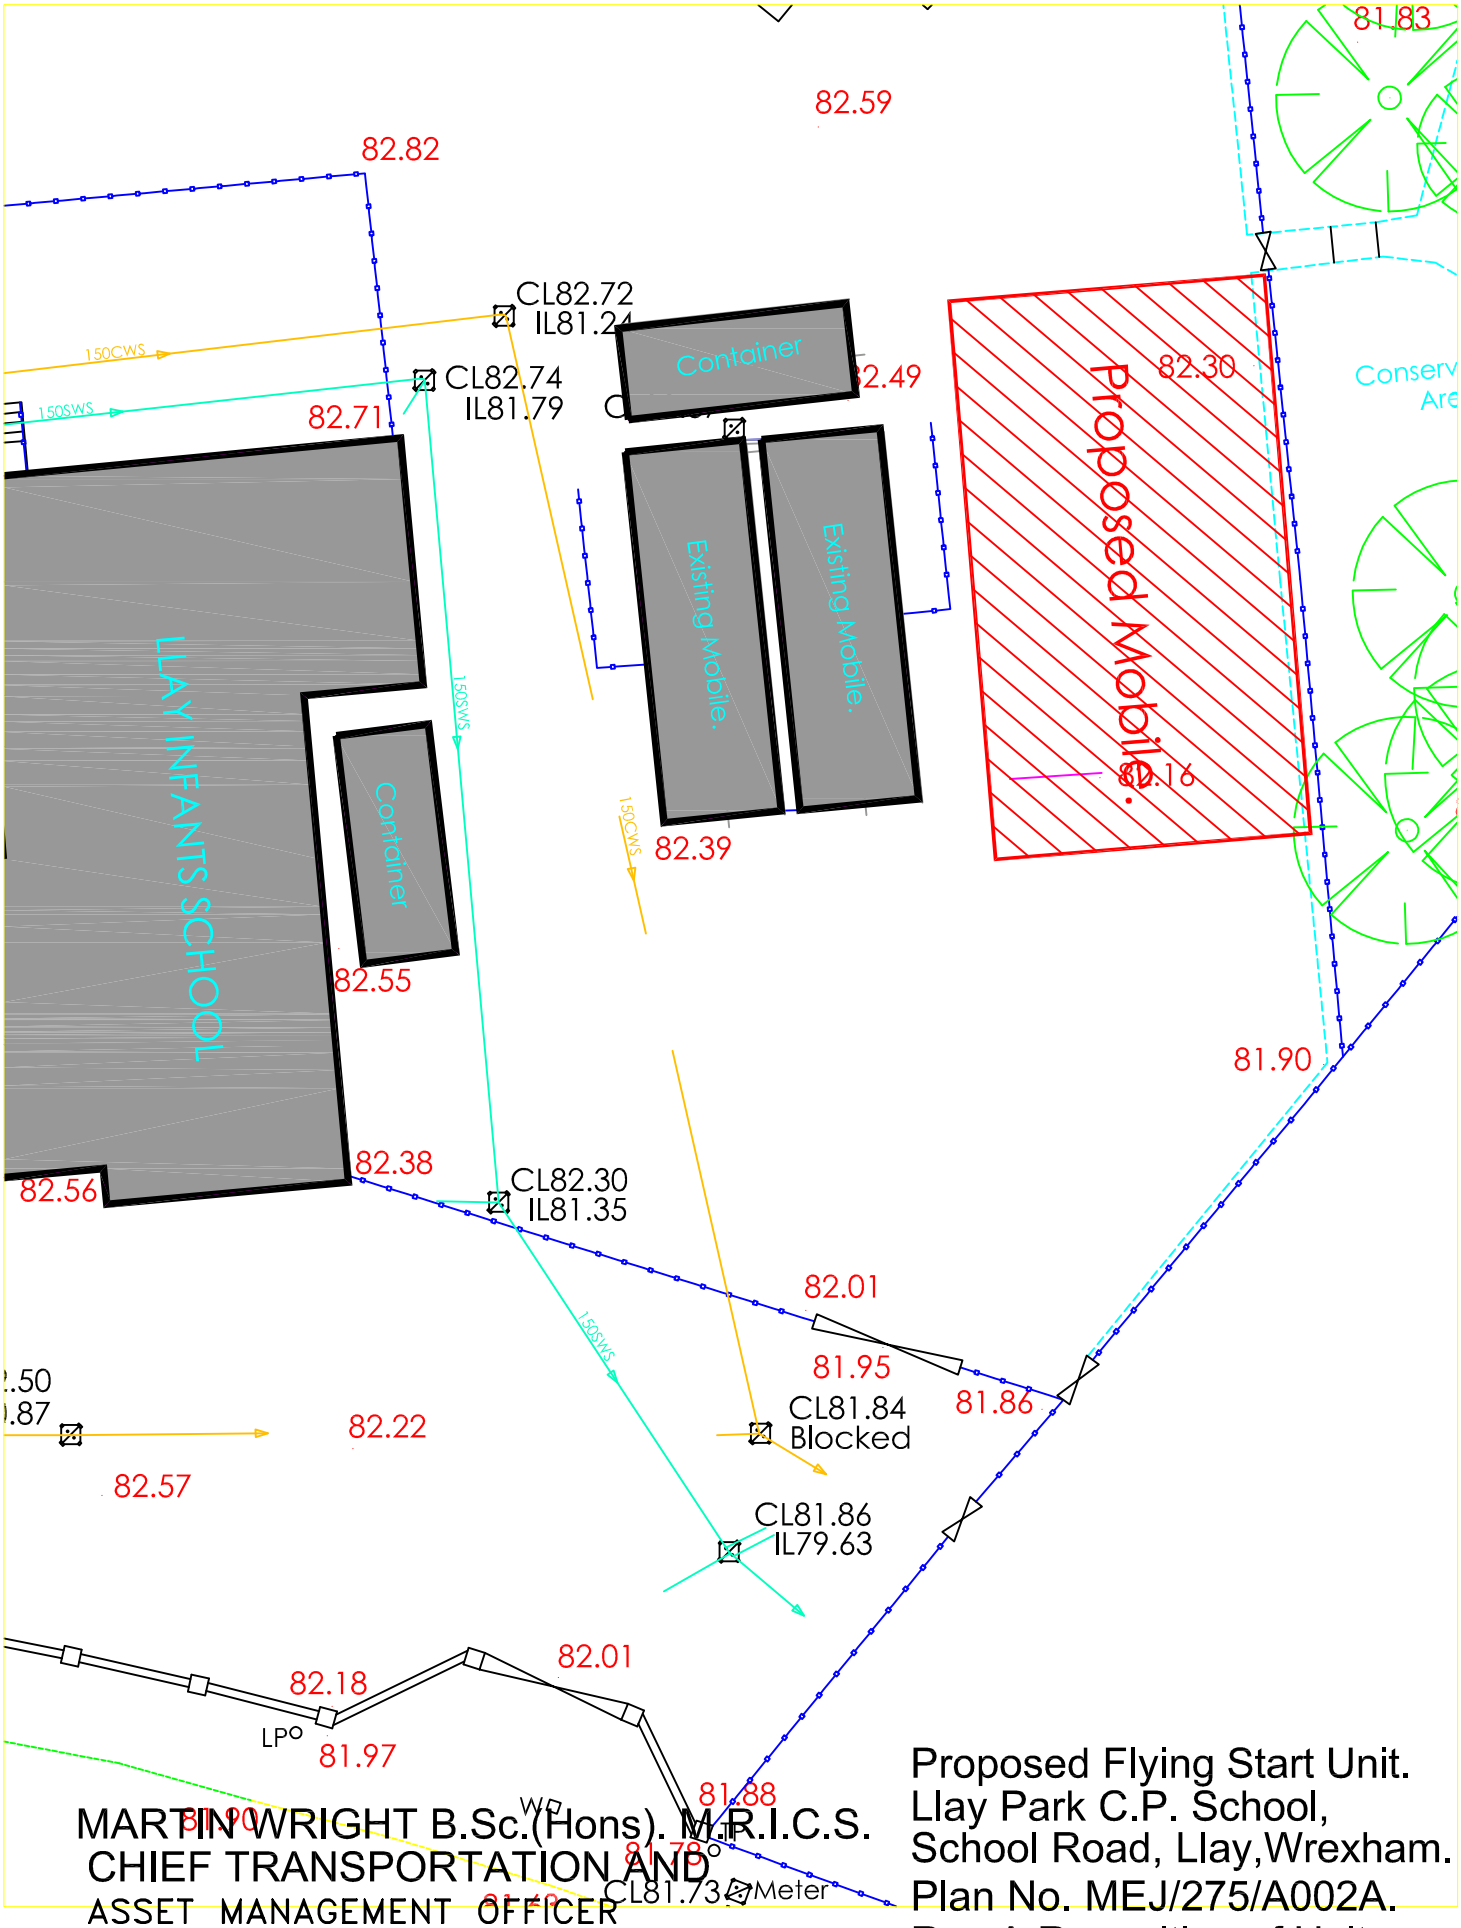

MARTIN WRIGHT B.Sc.(Hons). M.R.I.C.S.
CHIEF TRANSPORTATION AND
ASSET MANAGEMENT OFFICER
WREXHAM COUNTY BOROUGH COUNCIL

Proposed Flying Start Unit.
Llay Park C.P. School,
School Road, Llay,Wrexham.
Plan No. MEJ/275/A002A.
Rev.A.Reposition of Unit.
SCALE 1:500

"This map is reproduced from Ordnance Survey material with the permission of Ordnance Survey on behalf of the Controller of Her Majesty's Stationery Office.
Unauthorised reproduction infringes Crown Copyright and may lead to prosecution or civil proceedings. Licence No. 100023429 2005"