


APPENDIX 8

Noise modelling locations

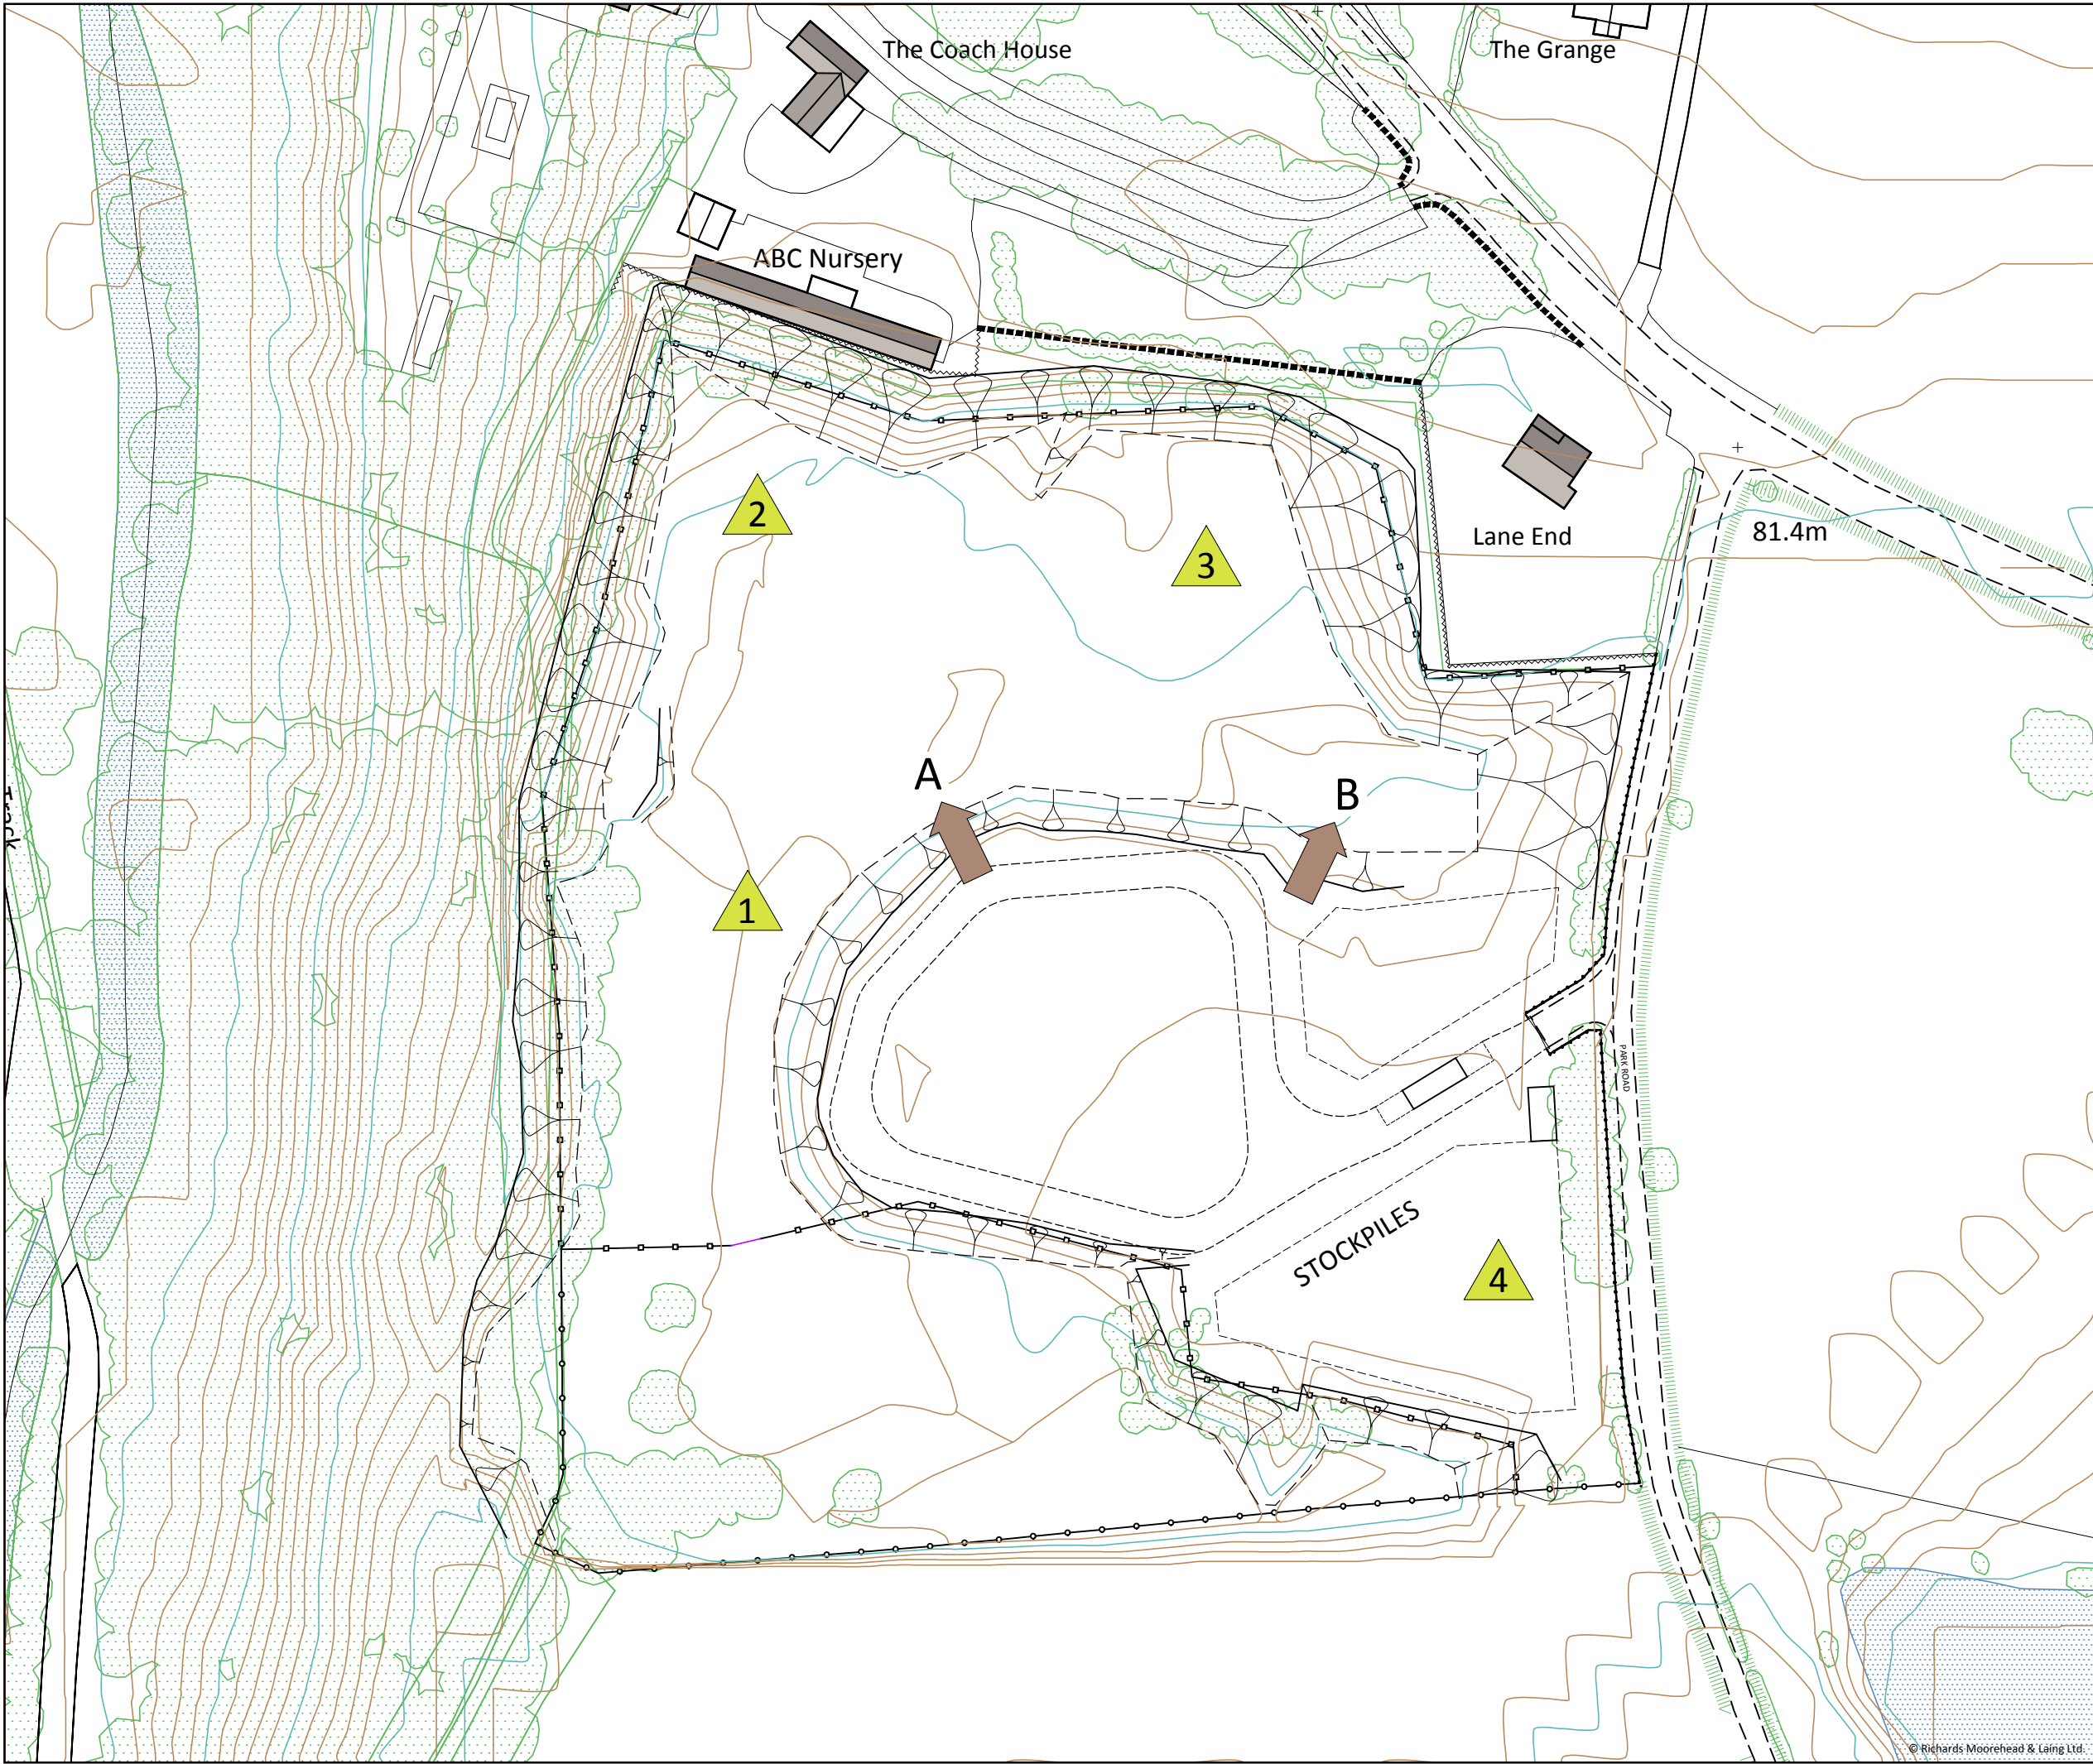

Cleient / Client:

MOORBRIDGE CONSTRUCTION LIMITED
Cedar Bank
12 Rhyddyn Hill
Wrexham LL12 9EB

Enw project / Project name:

**RESTORATION OF LAND
PARK ROAD, CEFN Y BEDD**

Teitl lluniad / Drawing title:

Noise Modelling Locations

Eglurhad / Key:

- # Modelled operating location
- ➔ Tipping point
- ▭ Modelled receptor

0 5 10 20 30 40 50 m

Based upon the Ordnance Survey Digital Data with the permission of the Controller of Her Majesty's Stationery Office. Crown copyright reserved. Licence No. AL10004963

Graddfa / Scale (A3):	Dyddiad / Date:	Darlunwyd gan: Drawn by:
1:1,000 @A3	Aug 2010	RhE
Rhif lluniad / Drawing number:		Gwiriwyd gan: Checked by:
2909 / 8A.01		SMB
		Cymeriad: Revision:
		01

Darparwyd gan / Prepared by:

**RICHARDS
MOOREHEAD & LAING LTD**

55 Stryd Y Ffynnon, Rhuthun, Sir Ddinbych, LL15 1AF.
55 Well Street, Ruthin, Denbighshire, LL15 1AF, UK.

Rhif Ffôn/Tel: +44 (0)1824 704366, Ffacs/Fax: +44 (0)1824 705450,
e-bost/e-mail: mi@rmikconsult.com, Gwefan/Website: www.rmikconsult.com

© Richards Moorehead & Laing Ltd.