



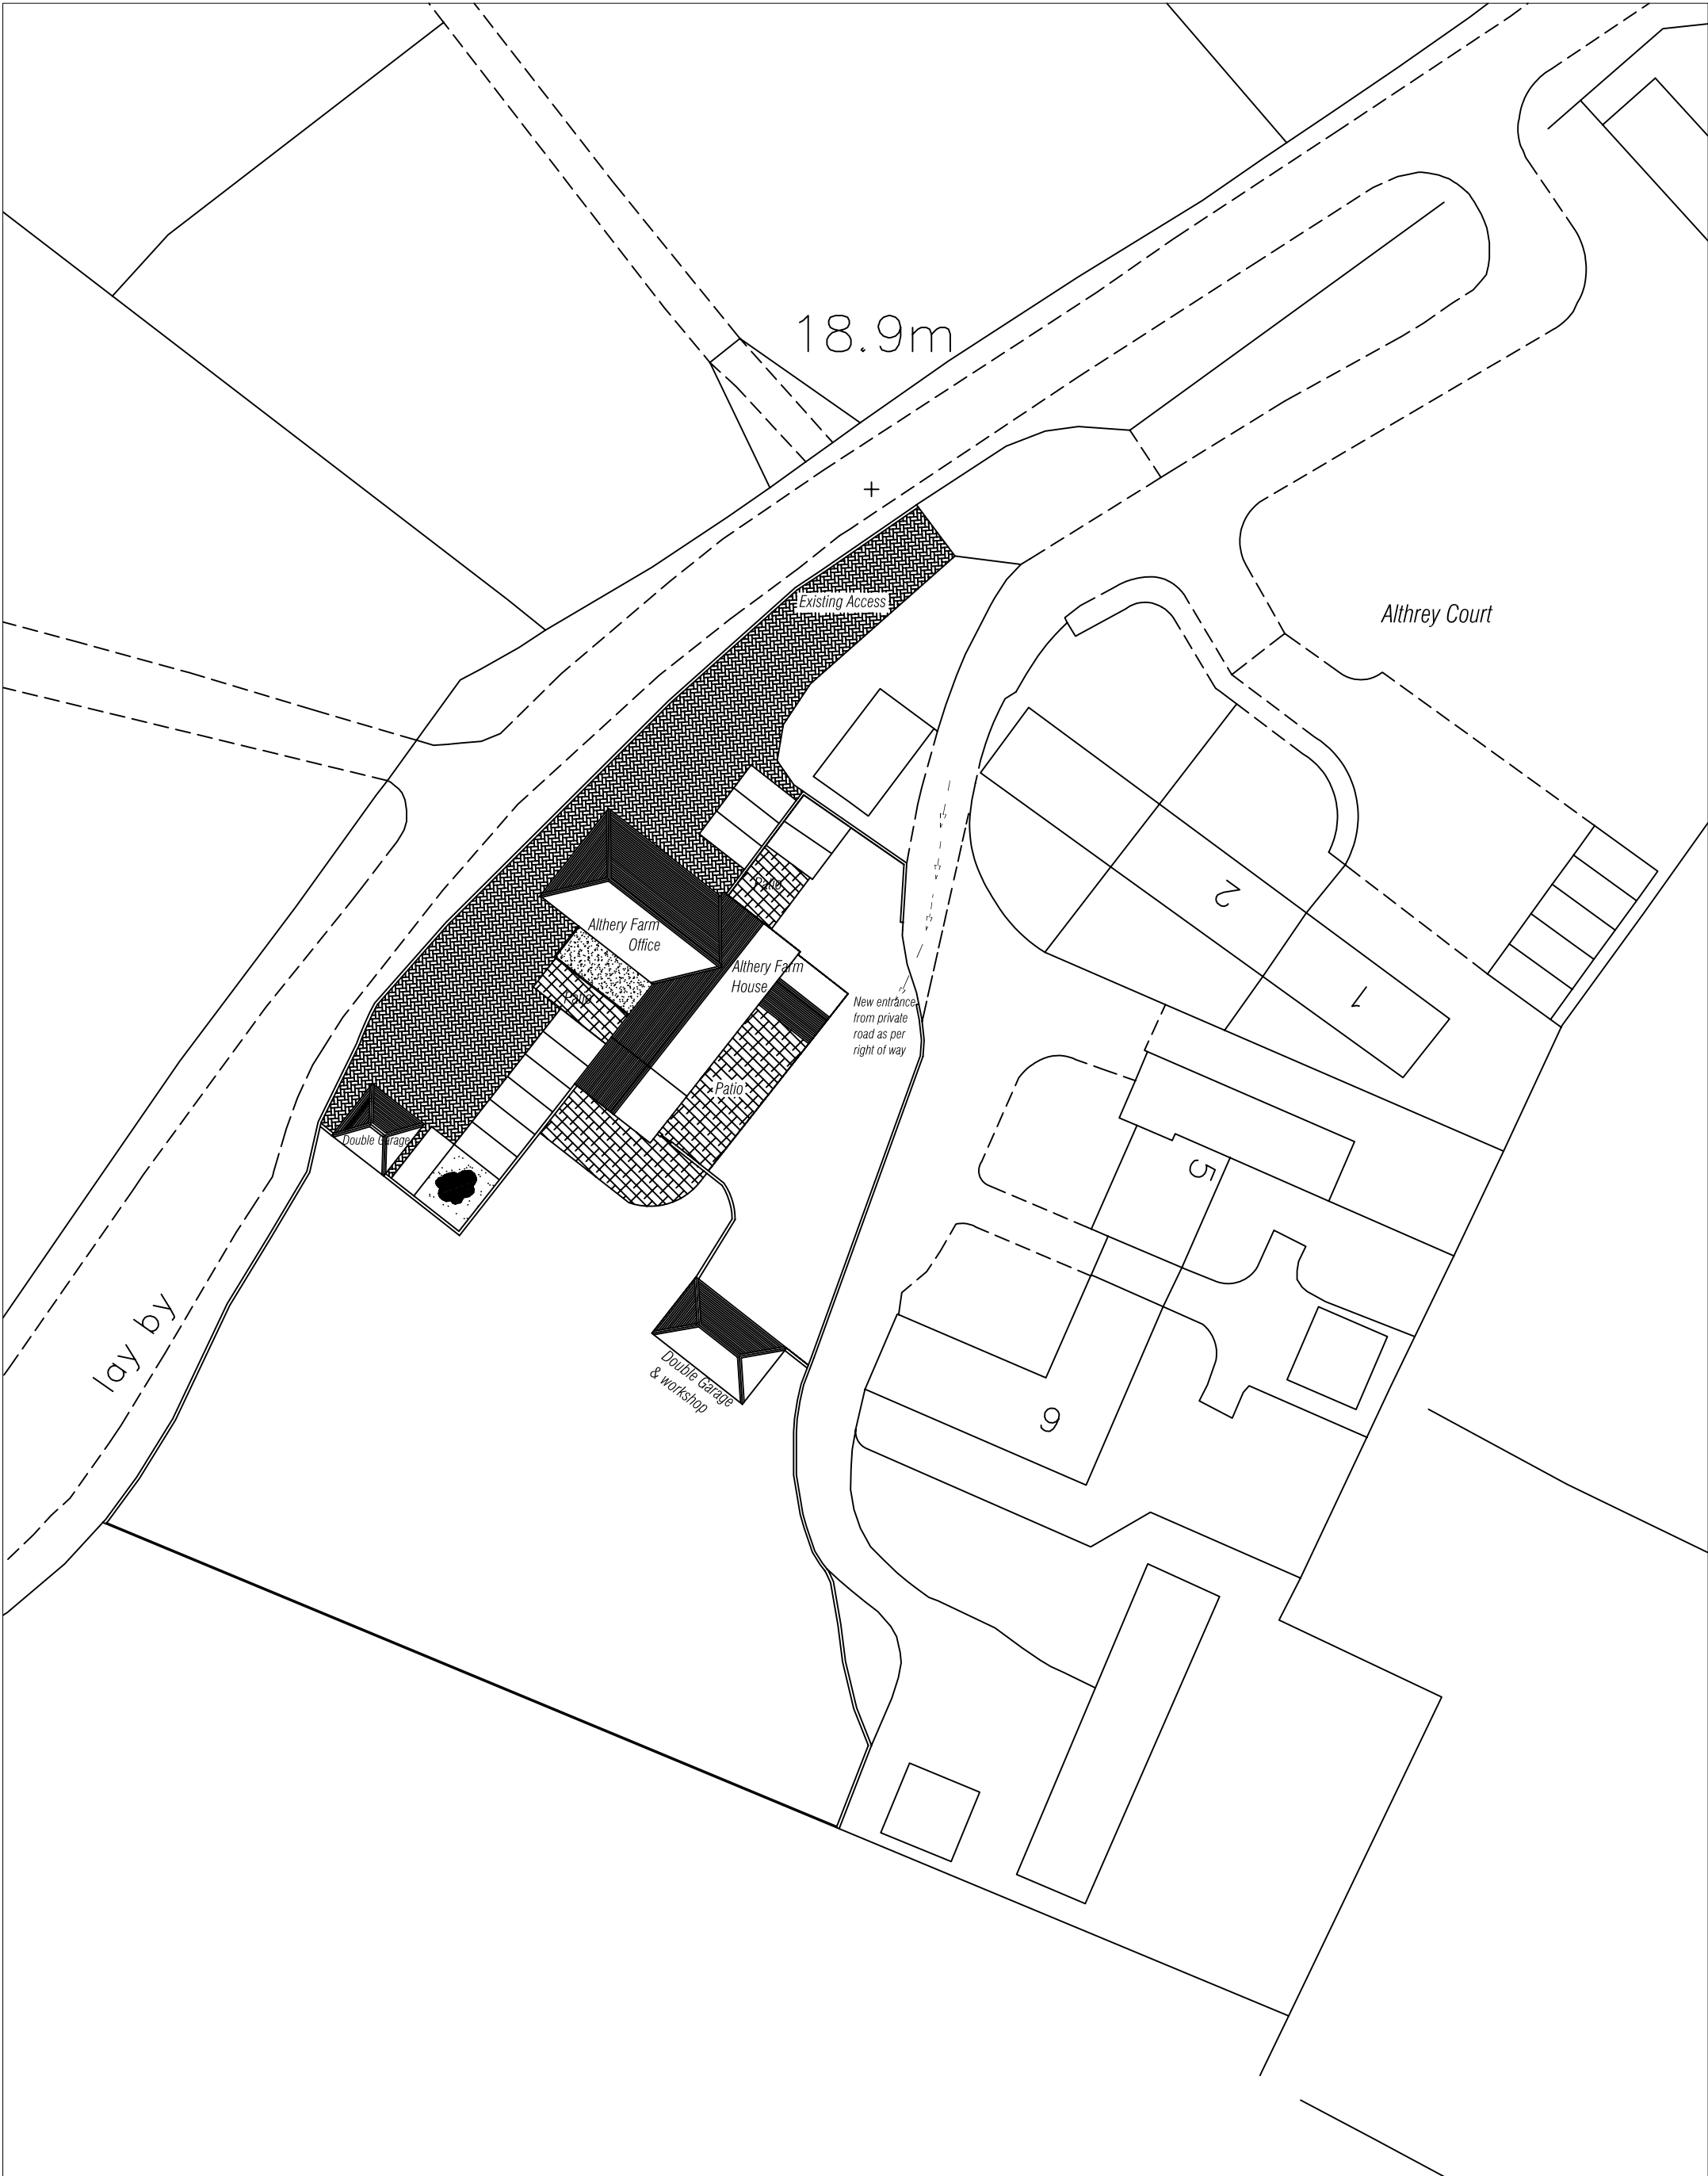

© COPYRIGHT. DO NOT SCALE. CHECK DIMENSIONS ON SITE. REPORT ANY ERRORS OR OMISSIONS TO ARCHITECT.

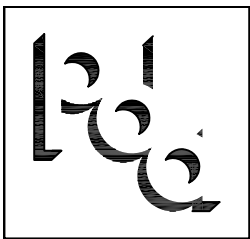

Parry Davies Architects

Chartered Architects.

PROJECT TITLE	Althrey Farm, Bangor on Dee.	DATE	Sept '10	SCALE	1:500@A3	DRWN	TPW	CHK	RG
DRWG. TITLE	BLOCK PLAN	DRWG. NOS.	10/5250/B1					REV	-
Barclays Buildings, High Street, St Asaph, LL17 ORF					Tel: 01745 585517 Fax: 01745 582162. E-mail: PDPArchitects@aol.com				