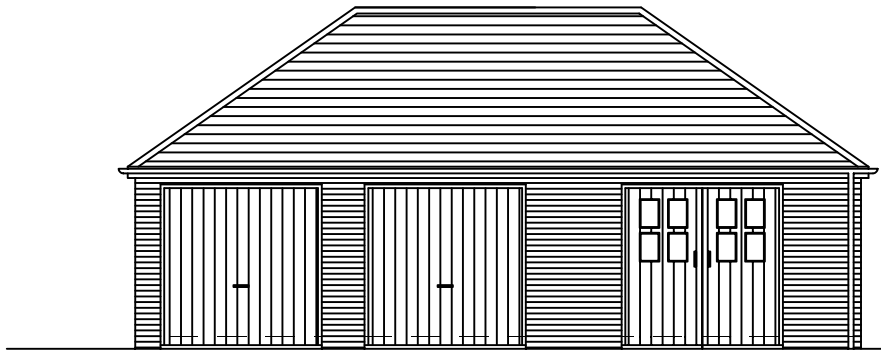

Front Elevation

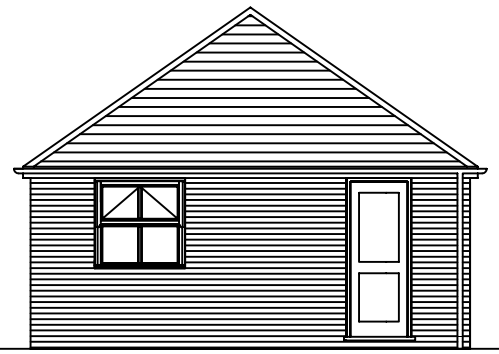

Side Elevation

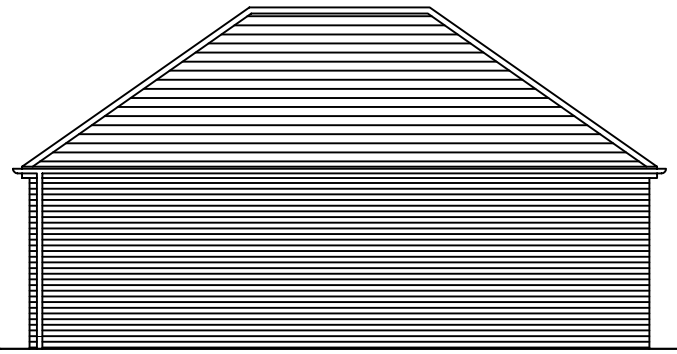

Rear Elevation

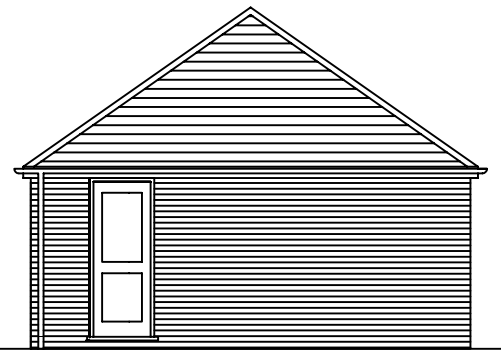

Side Elevation

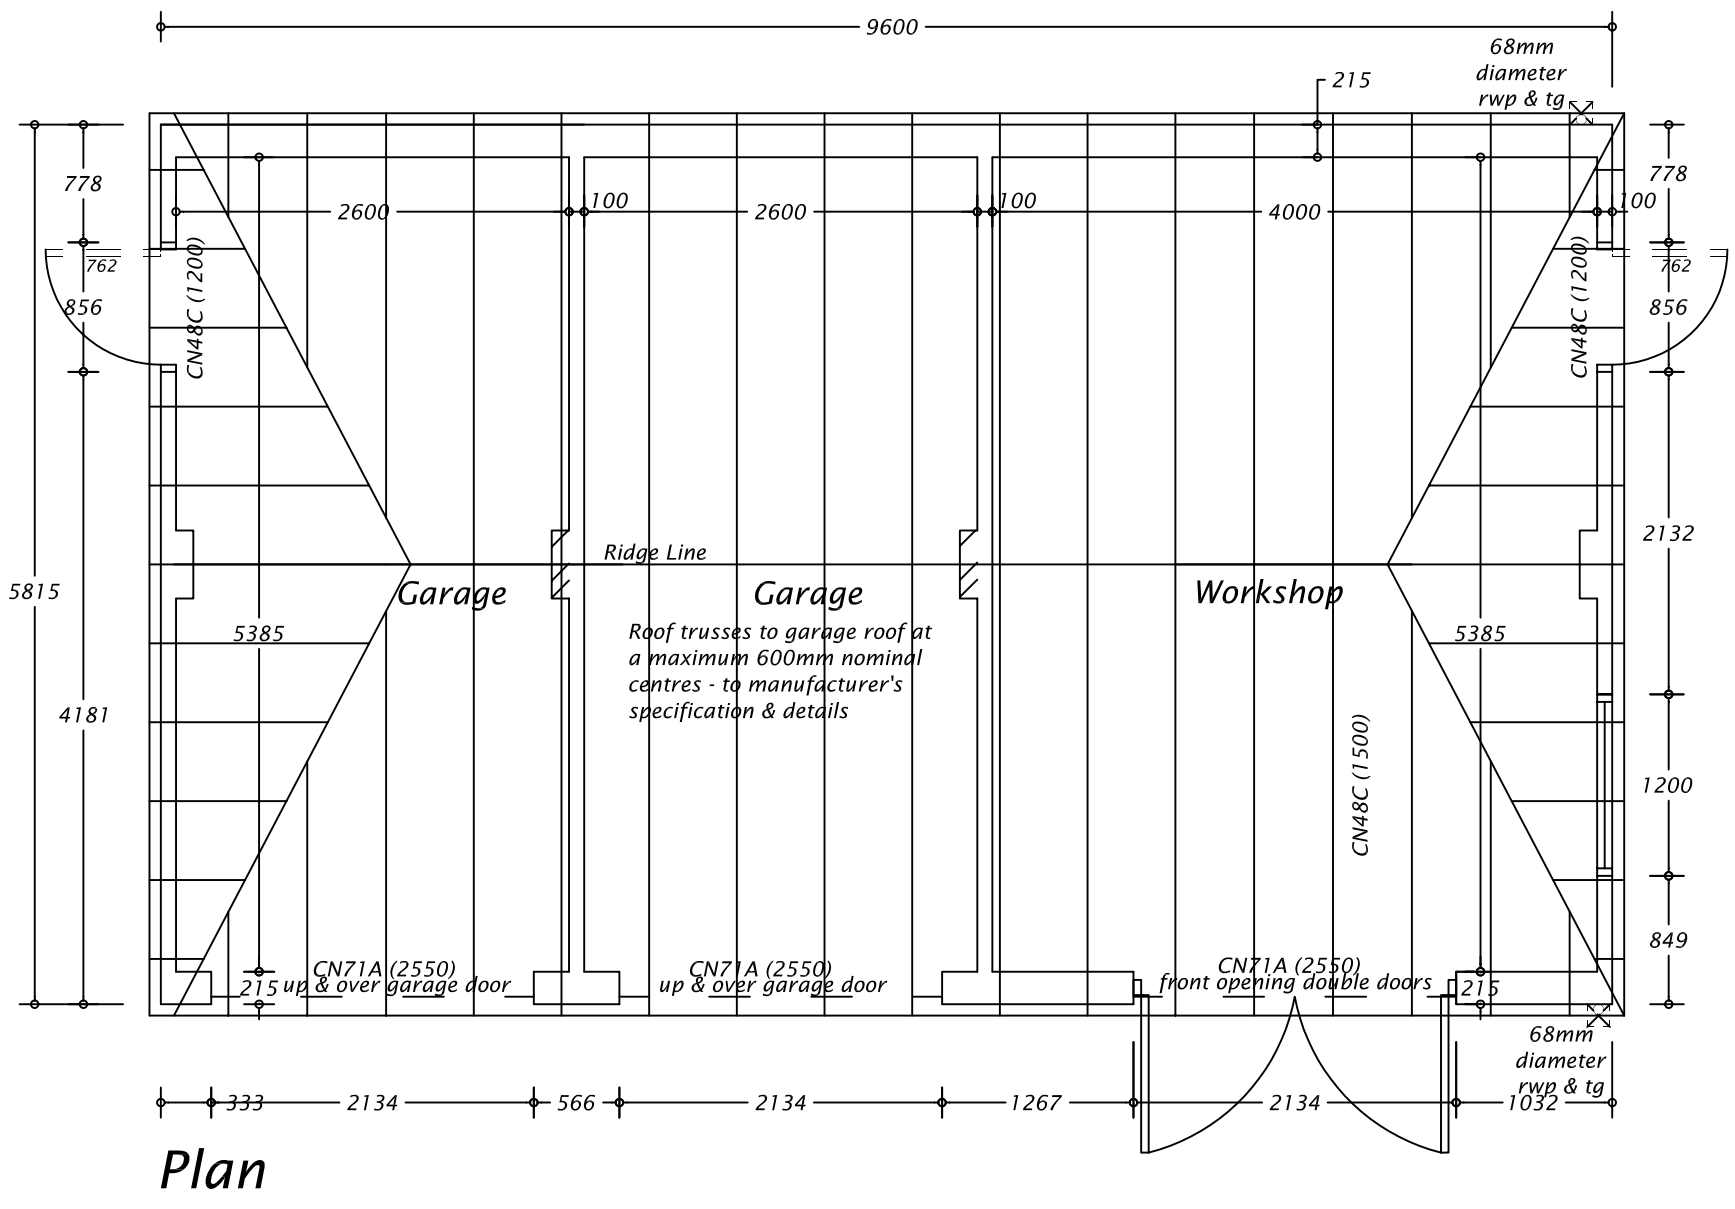

Plan

© COPYRIGHT. DO NOT SCALE. CHECK DIMENSIONS ON SITE. REPORT ANY ERRORS OR OMISSIONS TO ARCHITECT.

Parry Davies Architects. Chartered Architects.

Barclays Buildings, High Street, St Asaph, LL17 ORF Tel: 01745 585517 Fax: 01745 582162. E-mail: PDPArchitects@aol.com

PROJECT TITLE	DATE	SCALE	DRWN	CHK
Althrey Farm, Bangor on Dee.	March 2006	1:100/50 @A3	TPW	
DRWG. TITLE. Garage and workshop	DRWG. NOS. 10/5250/05			REV —