

sign ref 1

1no. externally illuminated fascia sign (2no. logos) - oa size 32970 x 1820mm, all as construction shown:

sign ref 2

2no. std externally illuminated projecting signs - oa size 800 x 800mm.

sign ref 3


1no 5mm thick black foamex panel to be directly applied with white vinyl text
oa panel size 500 x 400mm (apply twinstick to rear)



please note***

projecting signs moved further up fascia to prevent getting damaged by wagons

existing elevations

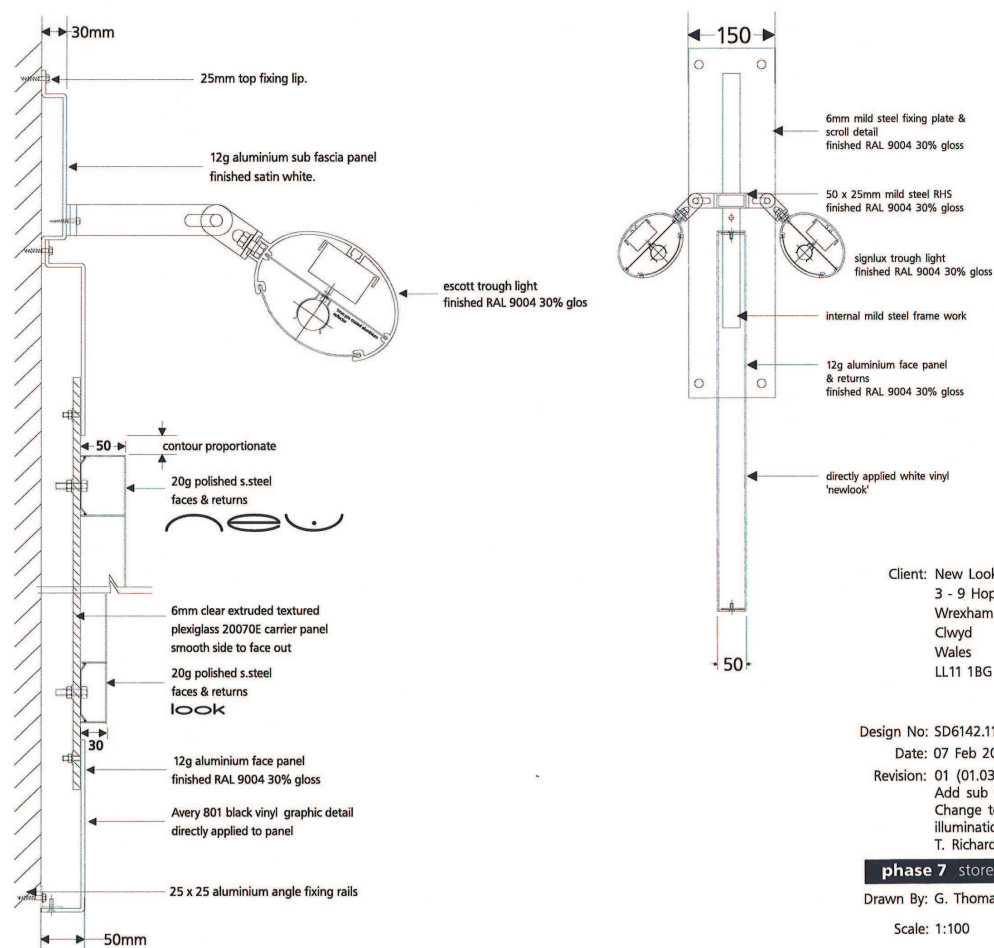

Externally illuminated fascia sign
(sign ref. 1)

Client: New Look
3 - 9 Hope Street
Wrexham
Clwyd
Wales
LL11 1BG

Design No: SD6142.11 r1

Date: 07 Feb 2011

Revision: 01 (01.03.2011)
Add sub fascia.
Change to external
illumination.
T. Richardson.

phase 7 store no. 1217

Drawn By: G. Thomas

Scale: 1:100



Escott Signs Limited
378 Princesway, T. V. T. E.
Gateshead, NE11 0TU.
Tel: 0191 487 1010
Fax: 0191 491 0762

visit us at
www.escottsigns.com