




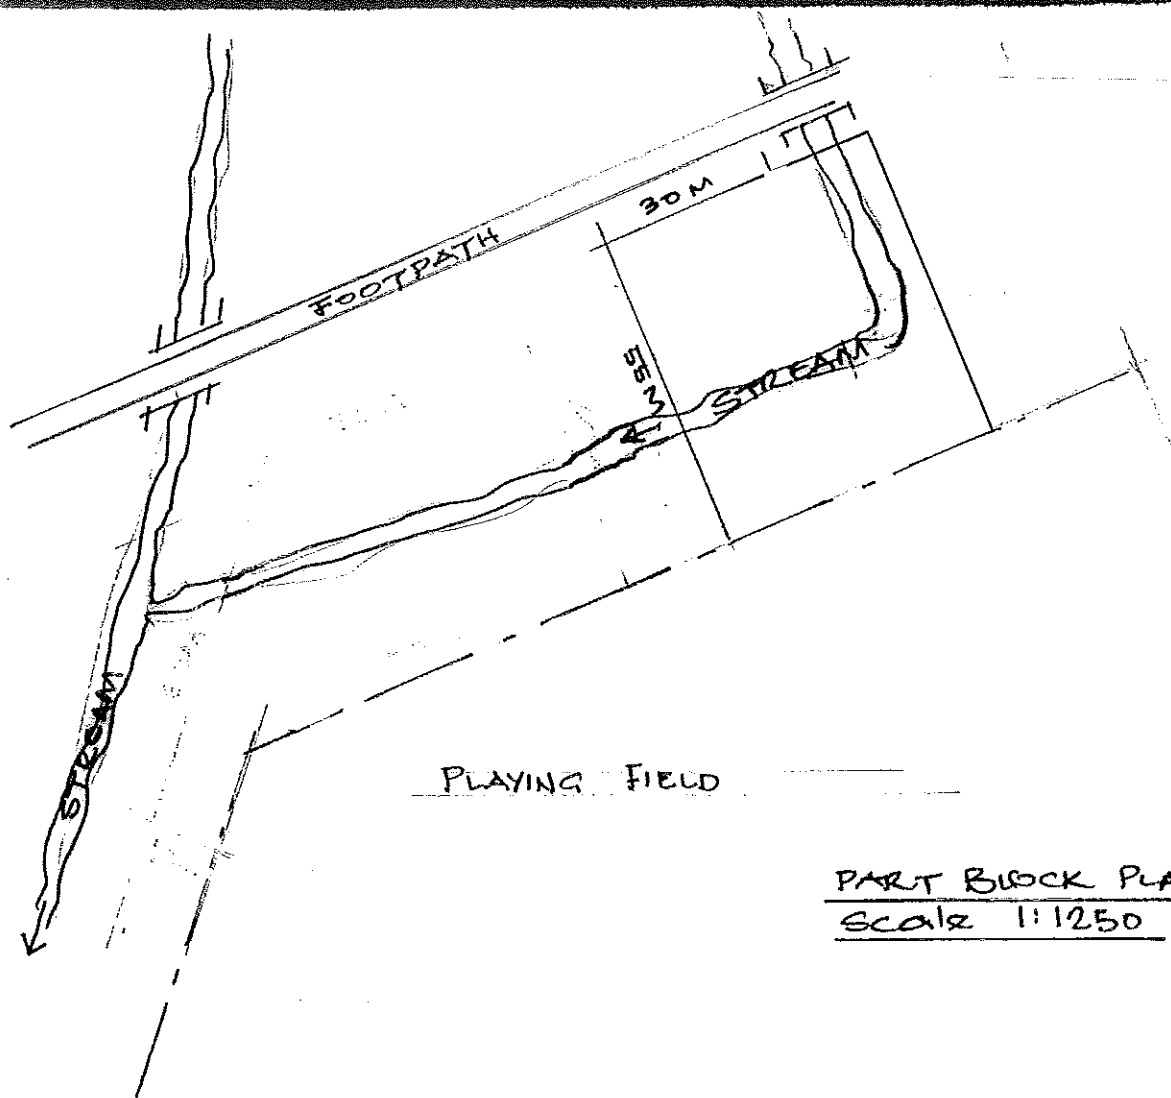

PART BLOCK PLAN
Scale 1:1250

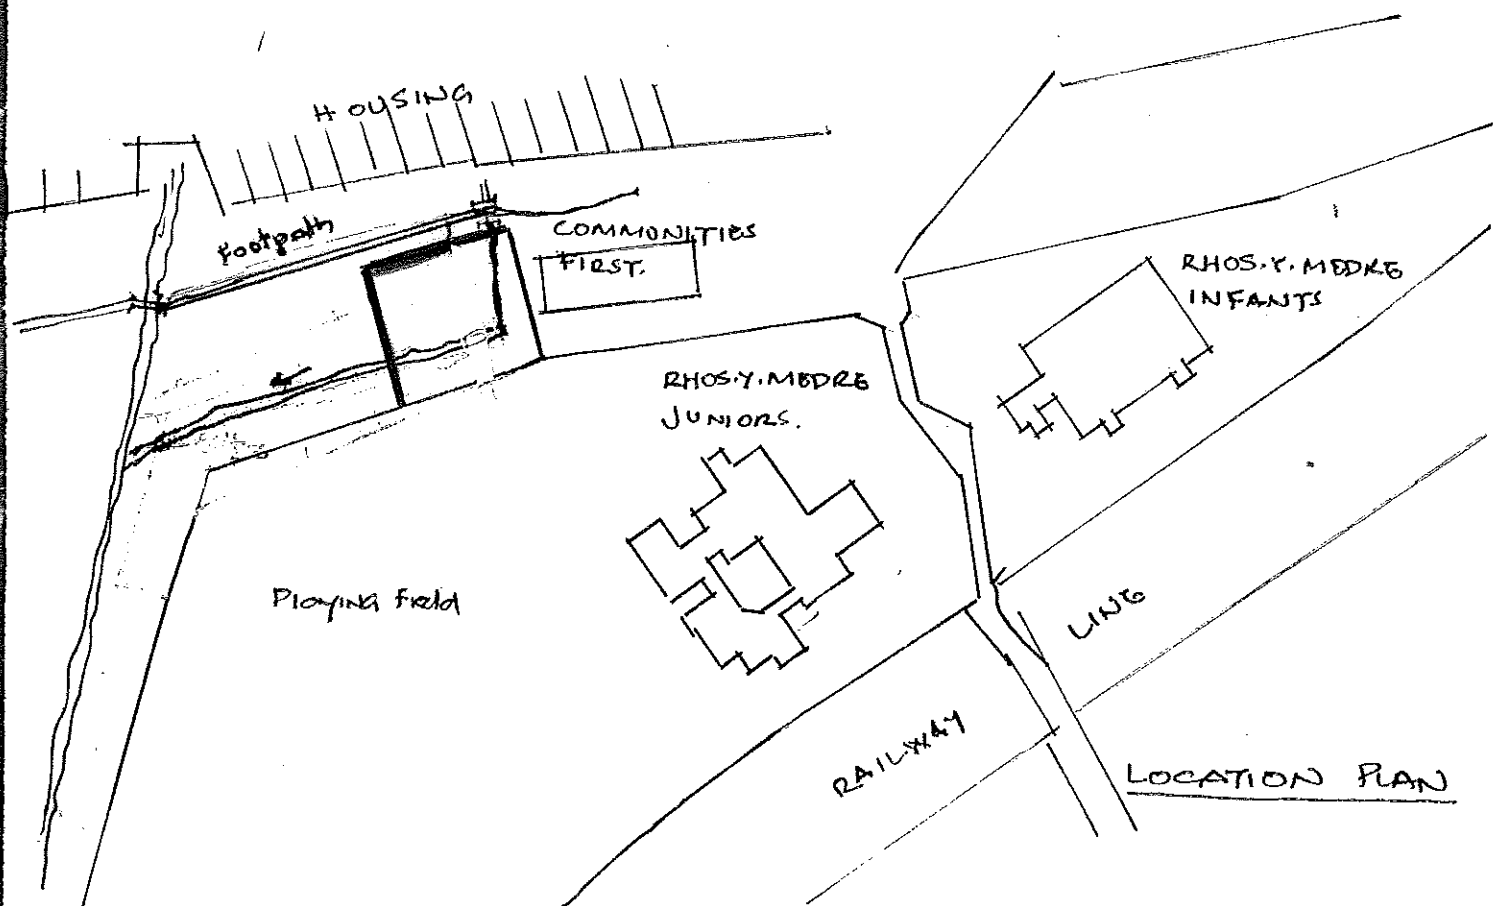

PROPOSED LAND TO BE USED BY COMMUNITIES FIRST
 TO PROVIDE PLAY AREA IN PLAS MADOC, YREKHAM. 01

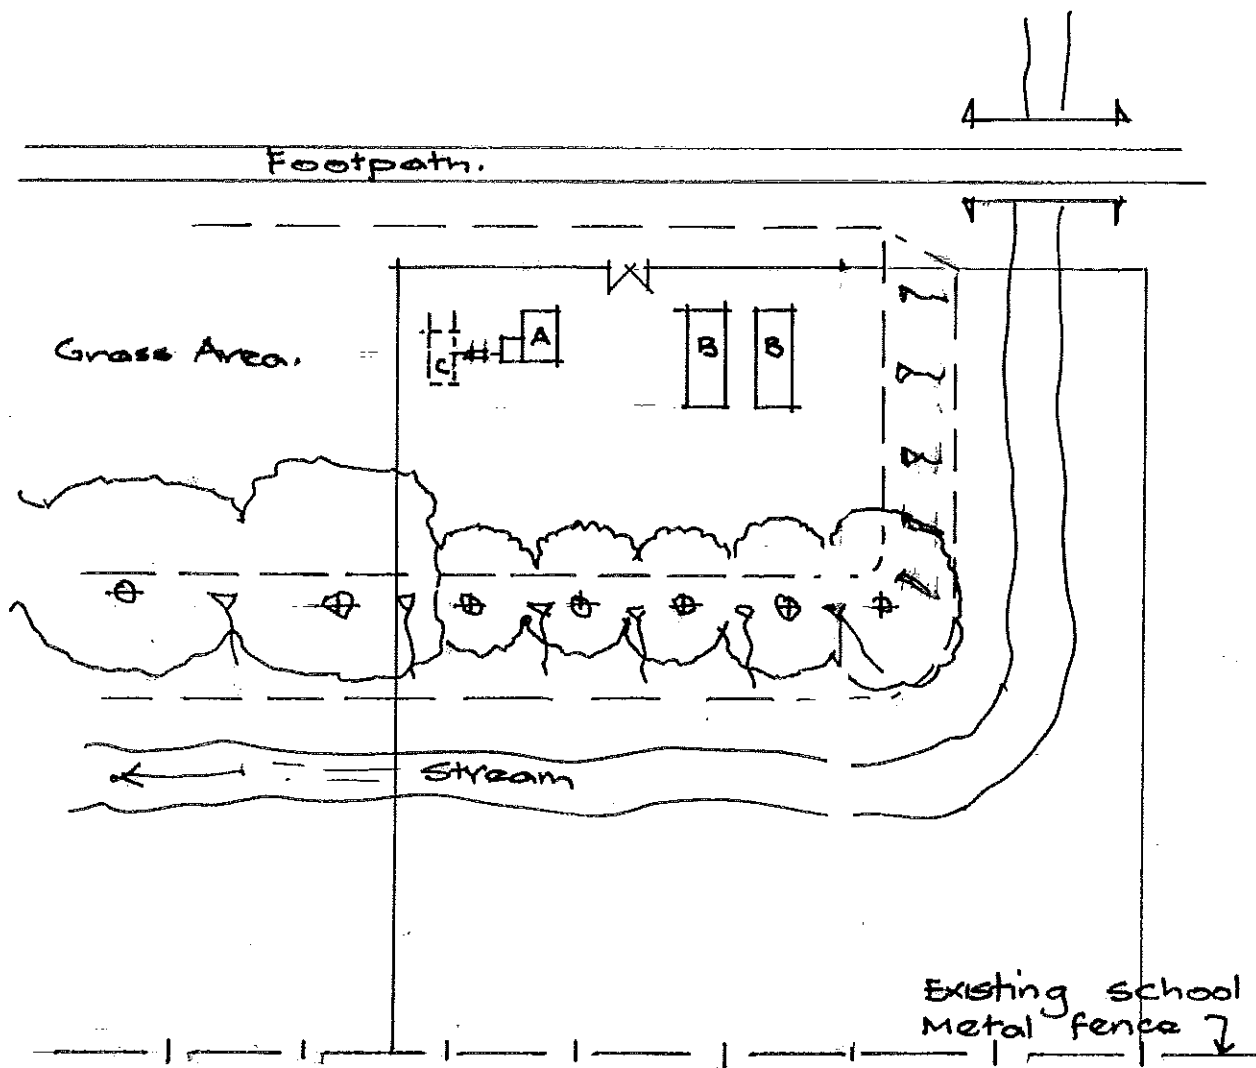

LAYOUT PLAN 1:500

A = 3000 x 2400 OFFICE UNIT WITH TOILET ATTACHED

B = 2 No 6000 x 2400 STEEL SHIPPING STORAGE UNIT

C = UNDERGROUND SEPTIC TANK FOR OFFICE.

NEW FENCING TO BE 2400mm HIGH MADE FROM half-round split logs.

EXISTING FENCE TO SCHOOL SITE IS 1800mm METAL palisade fence.

PROPOSED LAND TO BE USED BY COMMUNITIES FIRST TO PROVIDE PLAY AREA IN PLAS MADOC, WREXHAM OZ