



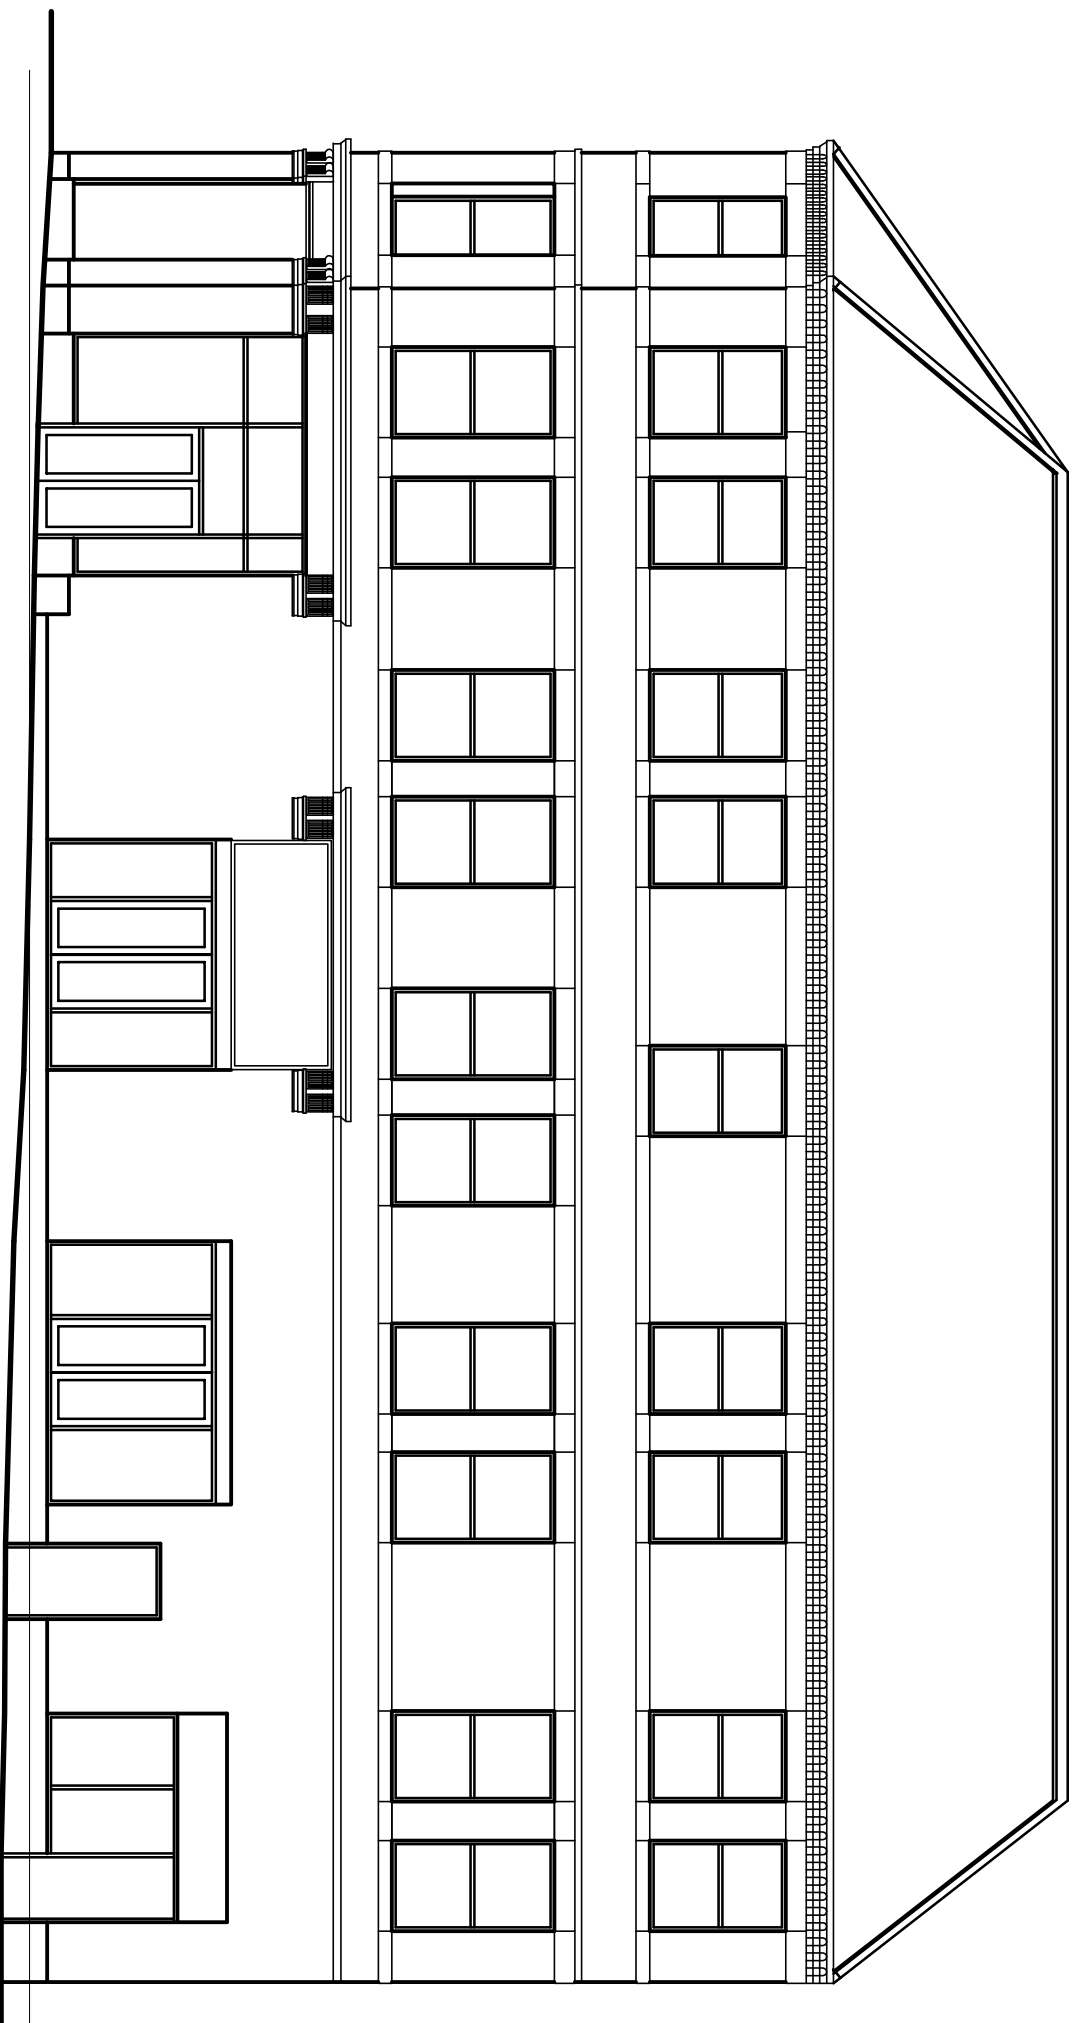


FRONT ELEVATION

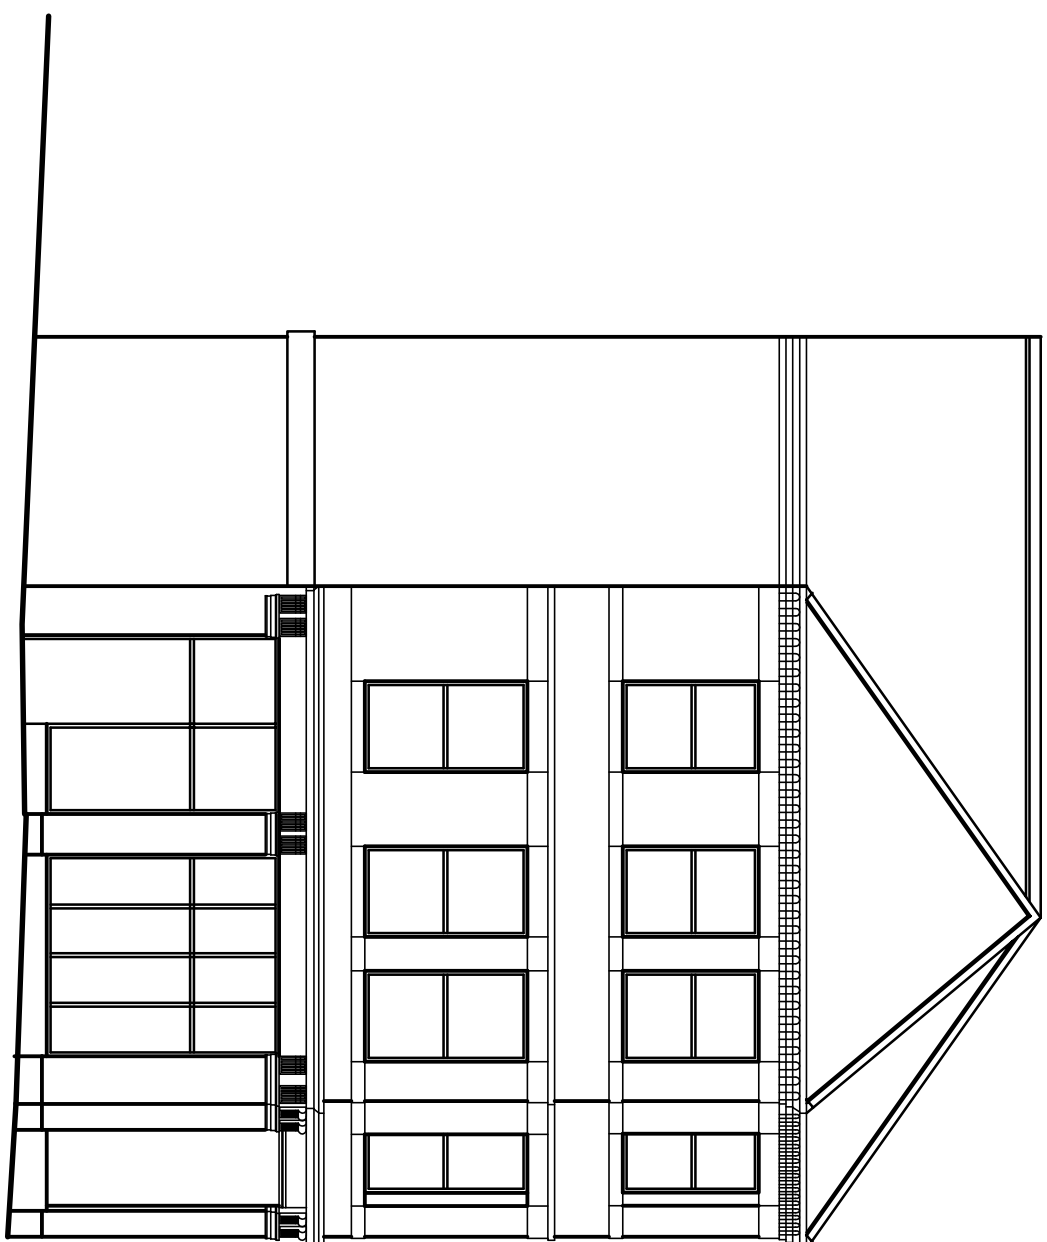


SIDE ELEVATION




REAR ELEVATION

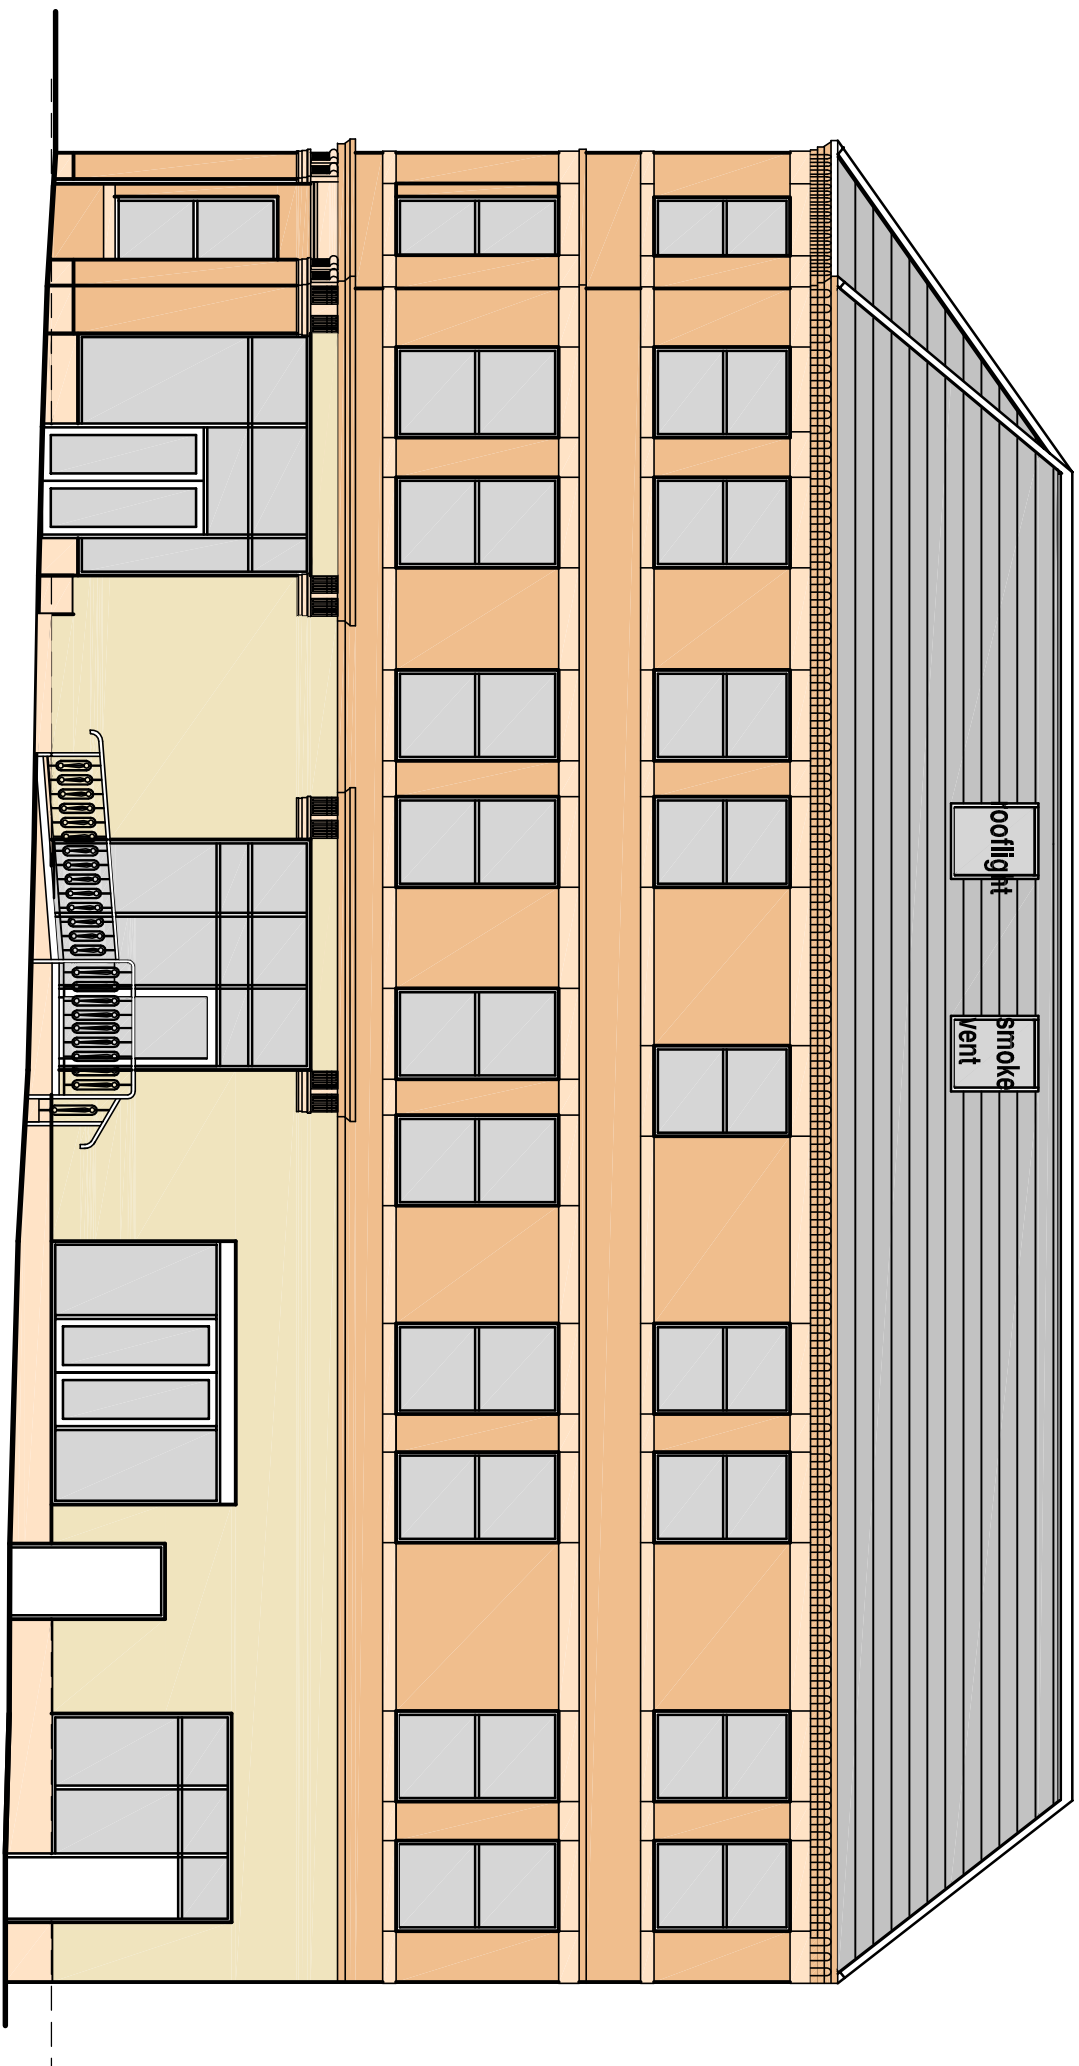

FRONT ELEVATION

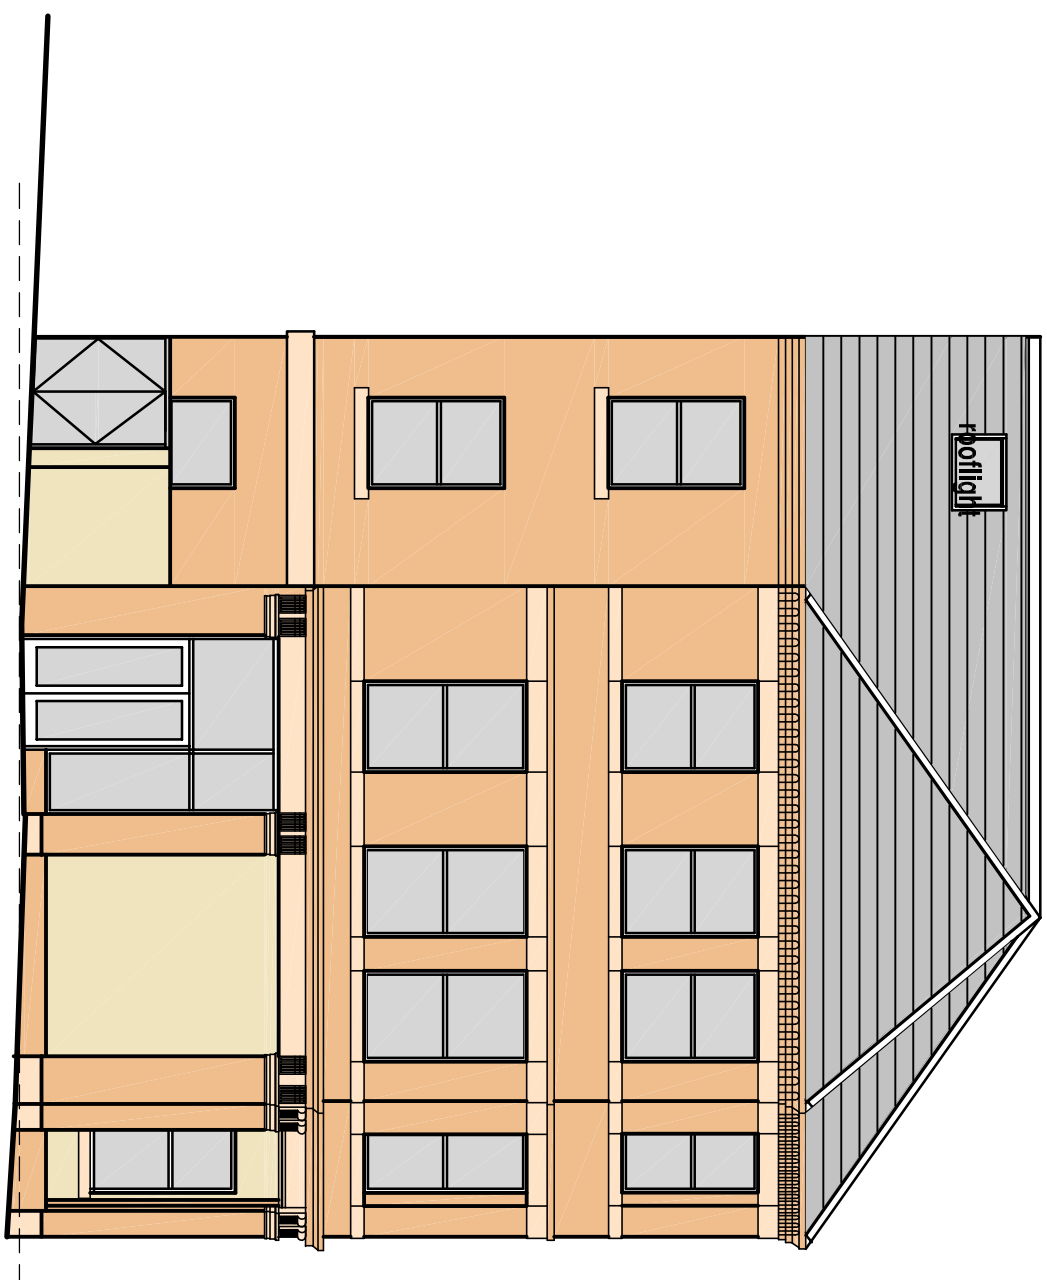

SIDE ELEVATION

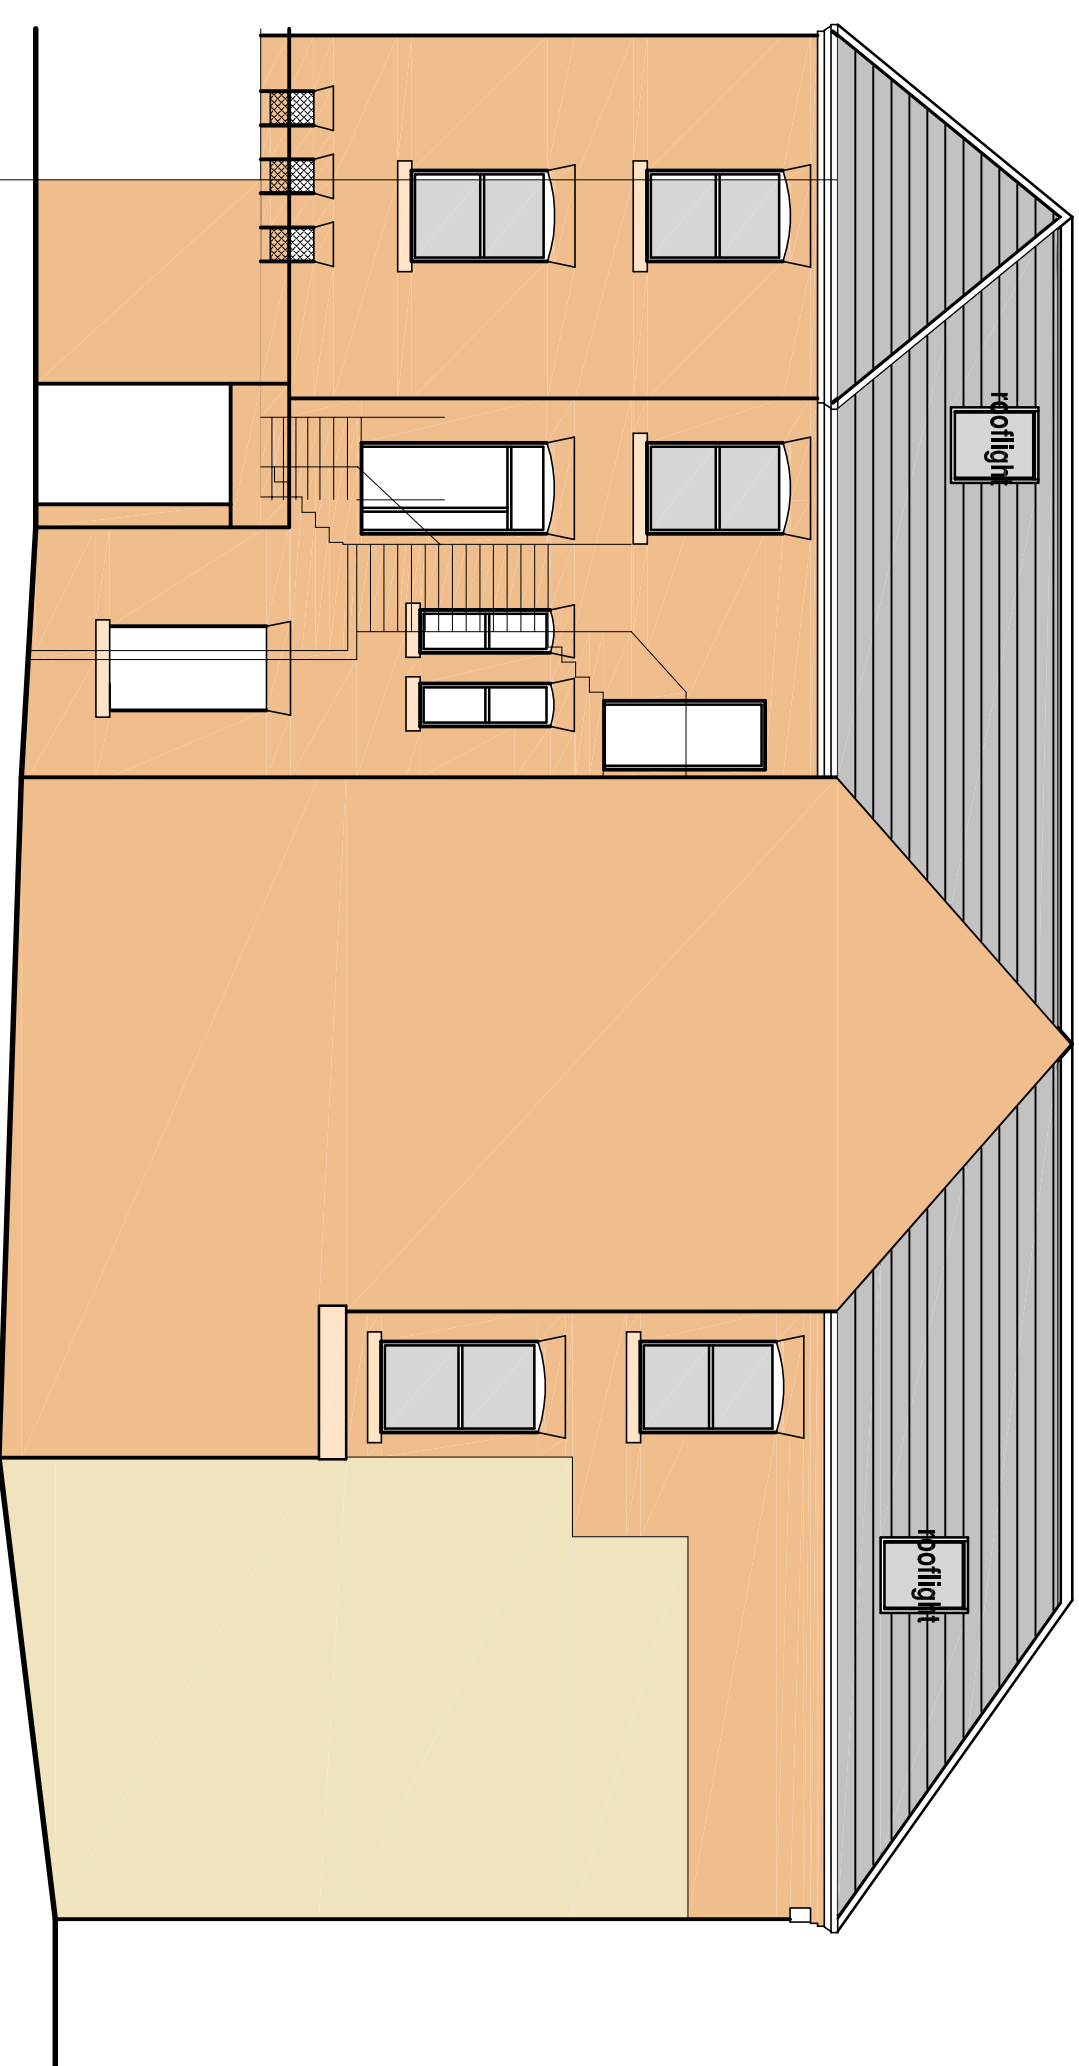

REAR ELEVATION

[illegible]