


red line denotes  
the extent of planning application

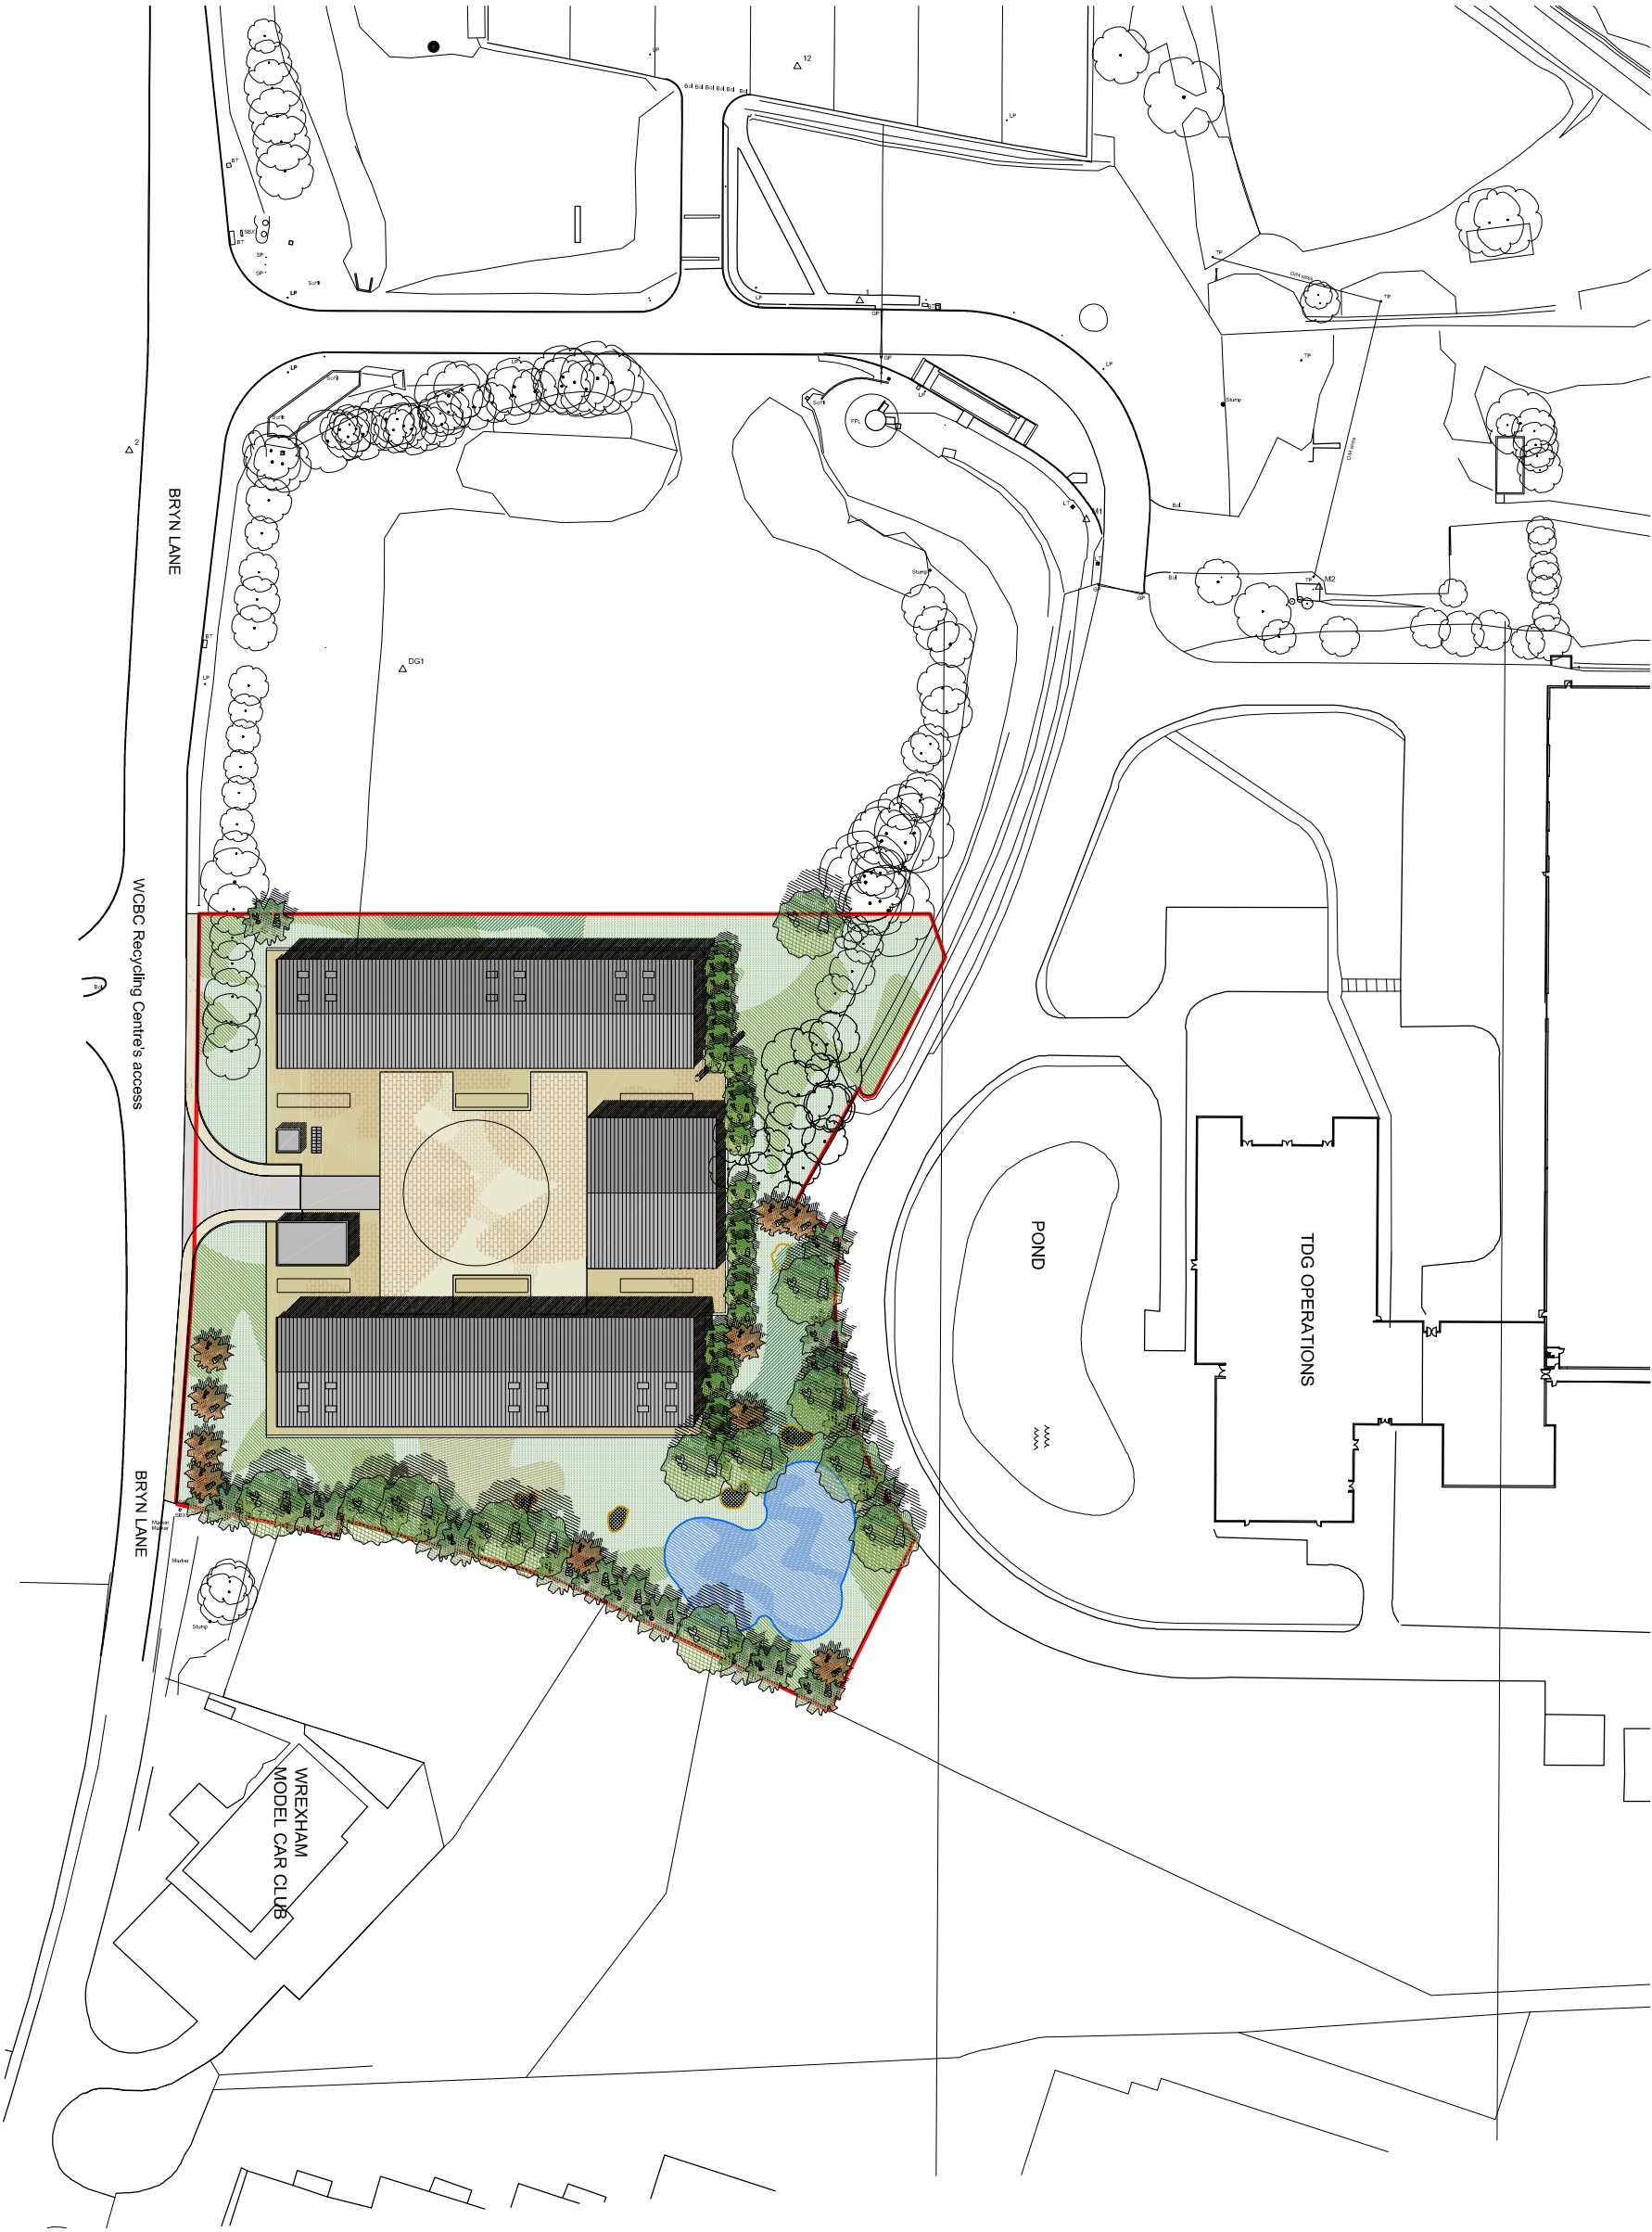

Rev/B 26.10.2010  
Secure bike store added  
Rev/A 22.07.2010  
Labels added to the OS plan

|                                                                                |  |                               |  |                                                                                    |                       |
|--------------------------------------------------------------------------------|--|-------------------------------|--|------------------------------------------------------------------------------------|-----------------------|
| antonio garcia architecture                                                    |  |                               |  | GREEN PLAN ENERGY LTD<br>WREXHAM INDUSTRIAL ESTATE<br>BIRMINGHAM                   |                       |
| ARCHITECTURAL DESIGN & VISUALISATION                                           |  |                               |  | DRAWING TITLE: LOCATION PLAN - PROPOSED                                            |                       |
| THE GRIFFIN 100 1010<br>75-75, 101-101<br>101-101, 101-101<br>101-101, 101-101 |  | 35A MOORE STREET<br>LIVERPOOL |  | SCALE: 1:12500 A3<br>DATE: 23.11.2009<br>COMPUTER DRAWING REF: PROJECT No. L156/06 | DRAWING No:<br>1201-B |

DO NOT SCALE THIS DRAWING. VERIFY ALL DIMENSIONS ON SITE. ANY DISCREPANCIES TO BE REPORTED TO ANTONIO GARCIA ARCHITECTURE