




Rev A: Site entrance revised, elec cable shown. 15/02/11

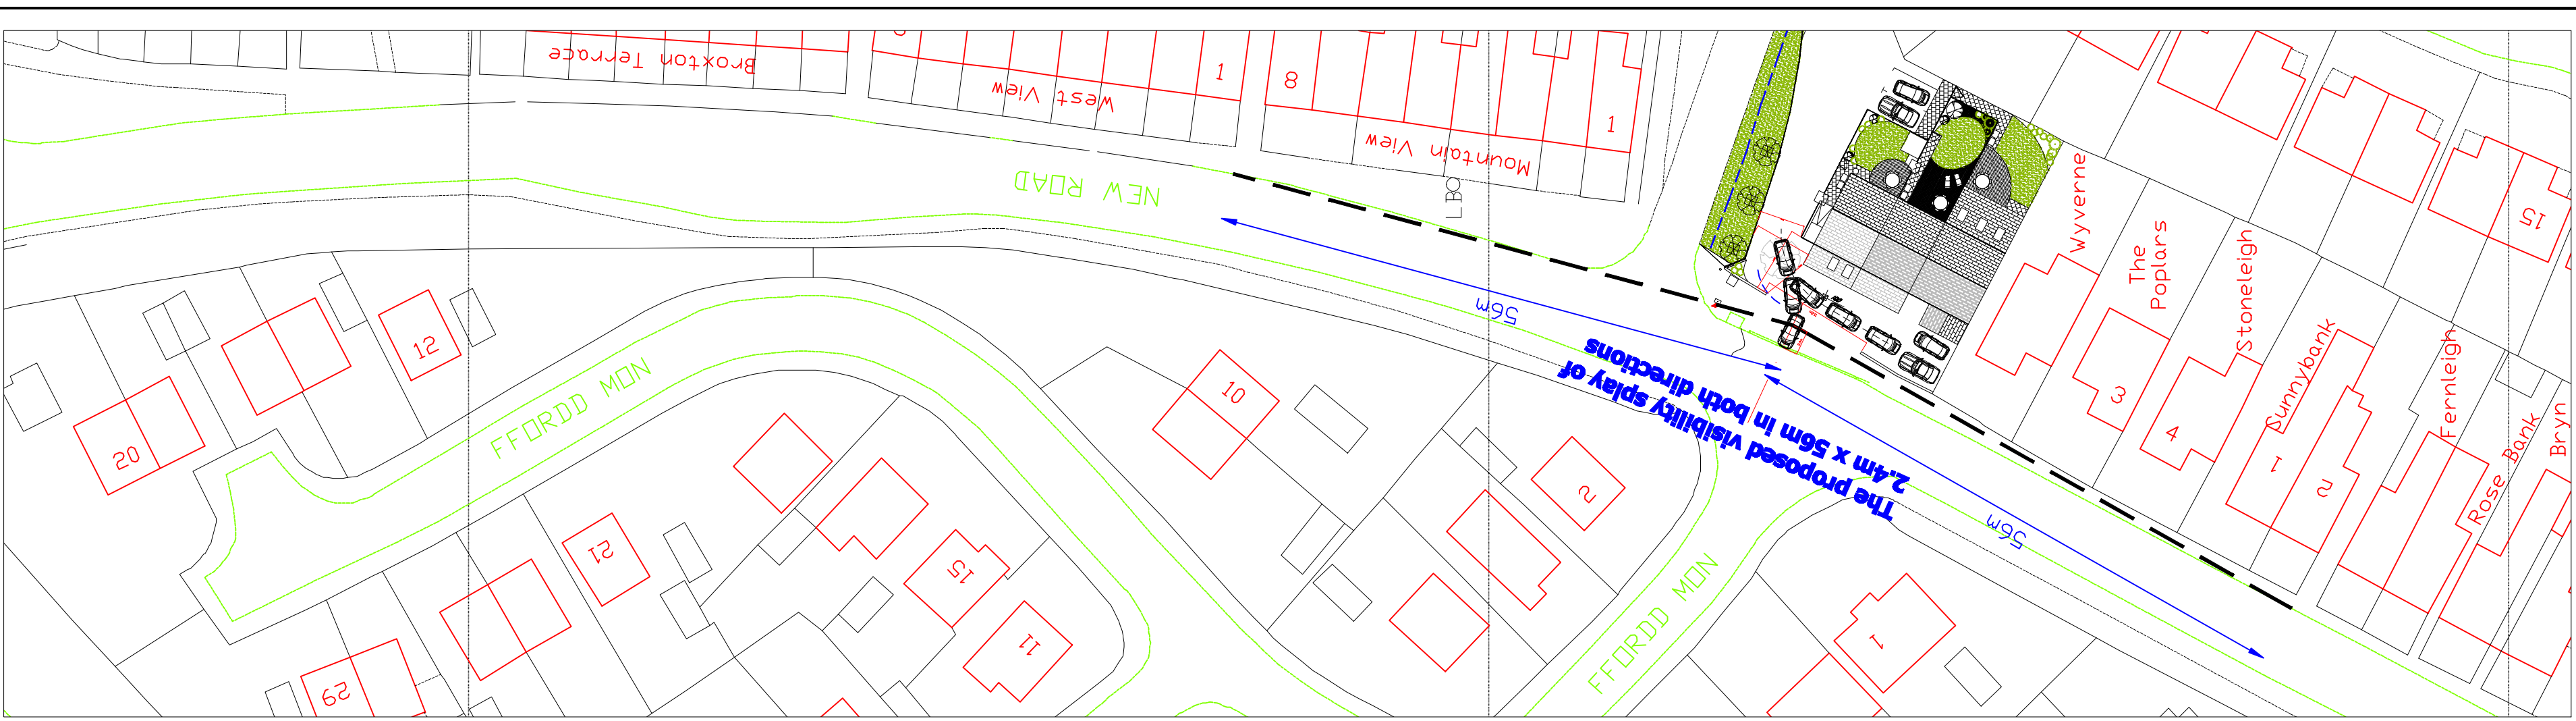

CELLAR ARCHITECTURAL DESIGN

Mr. P. Carrington.

Proposed Site Plan.

Proposed Redevelopment of
Ty Mynydd, New Rd, Wrexham.

July 2010.

1:100 at A1

PC / 03.

