


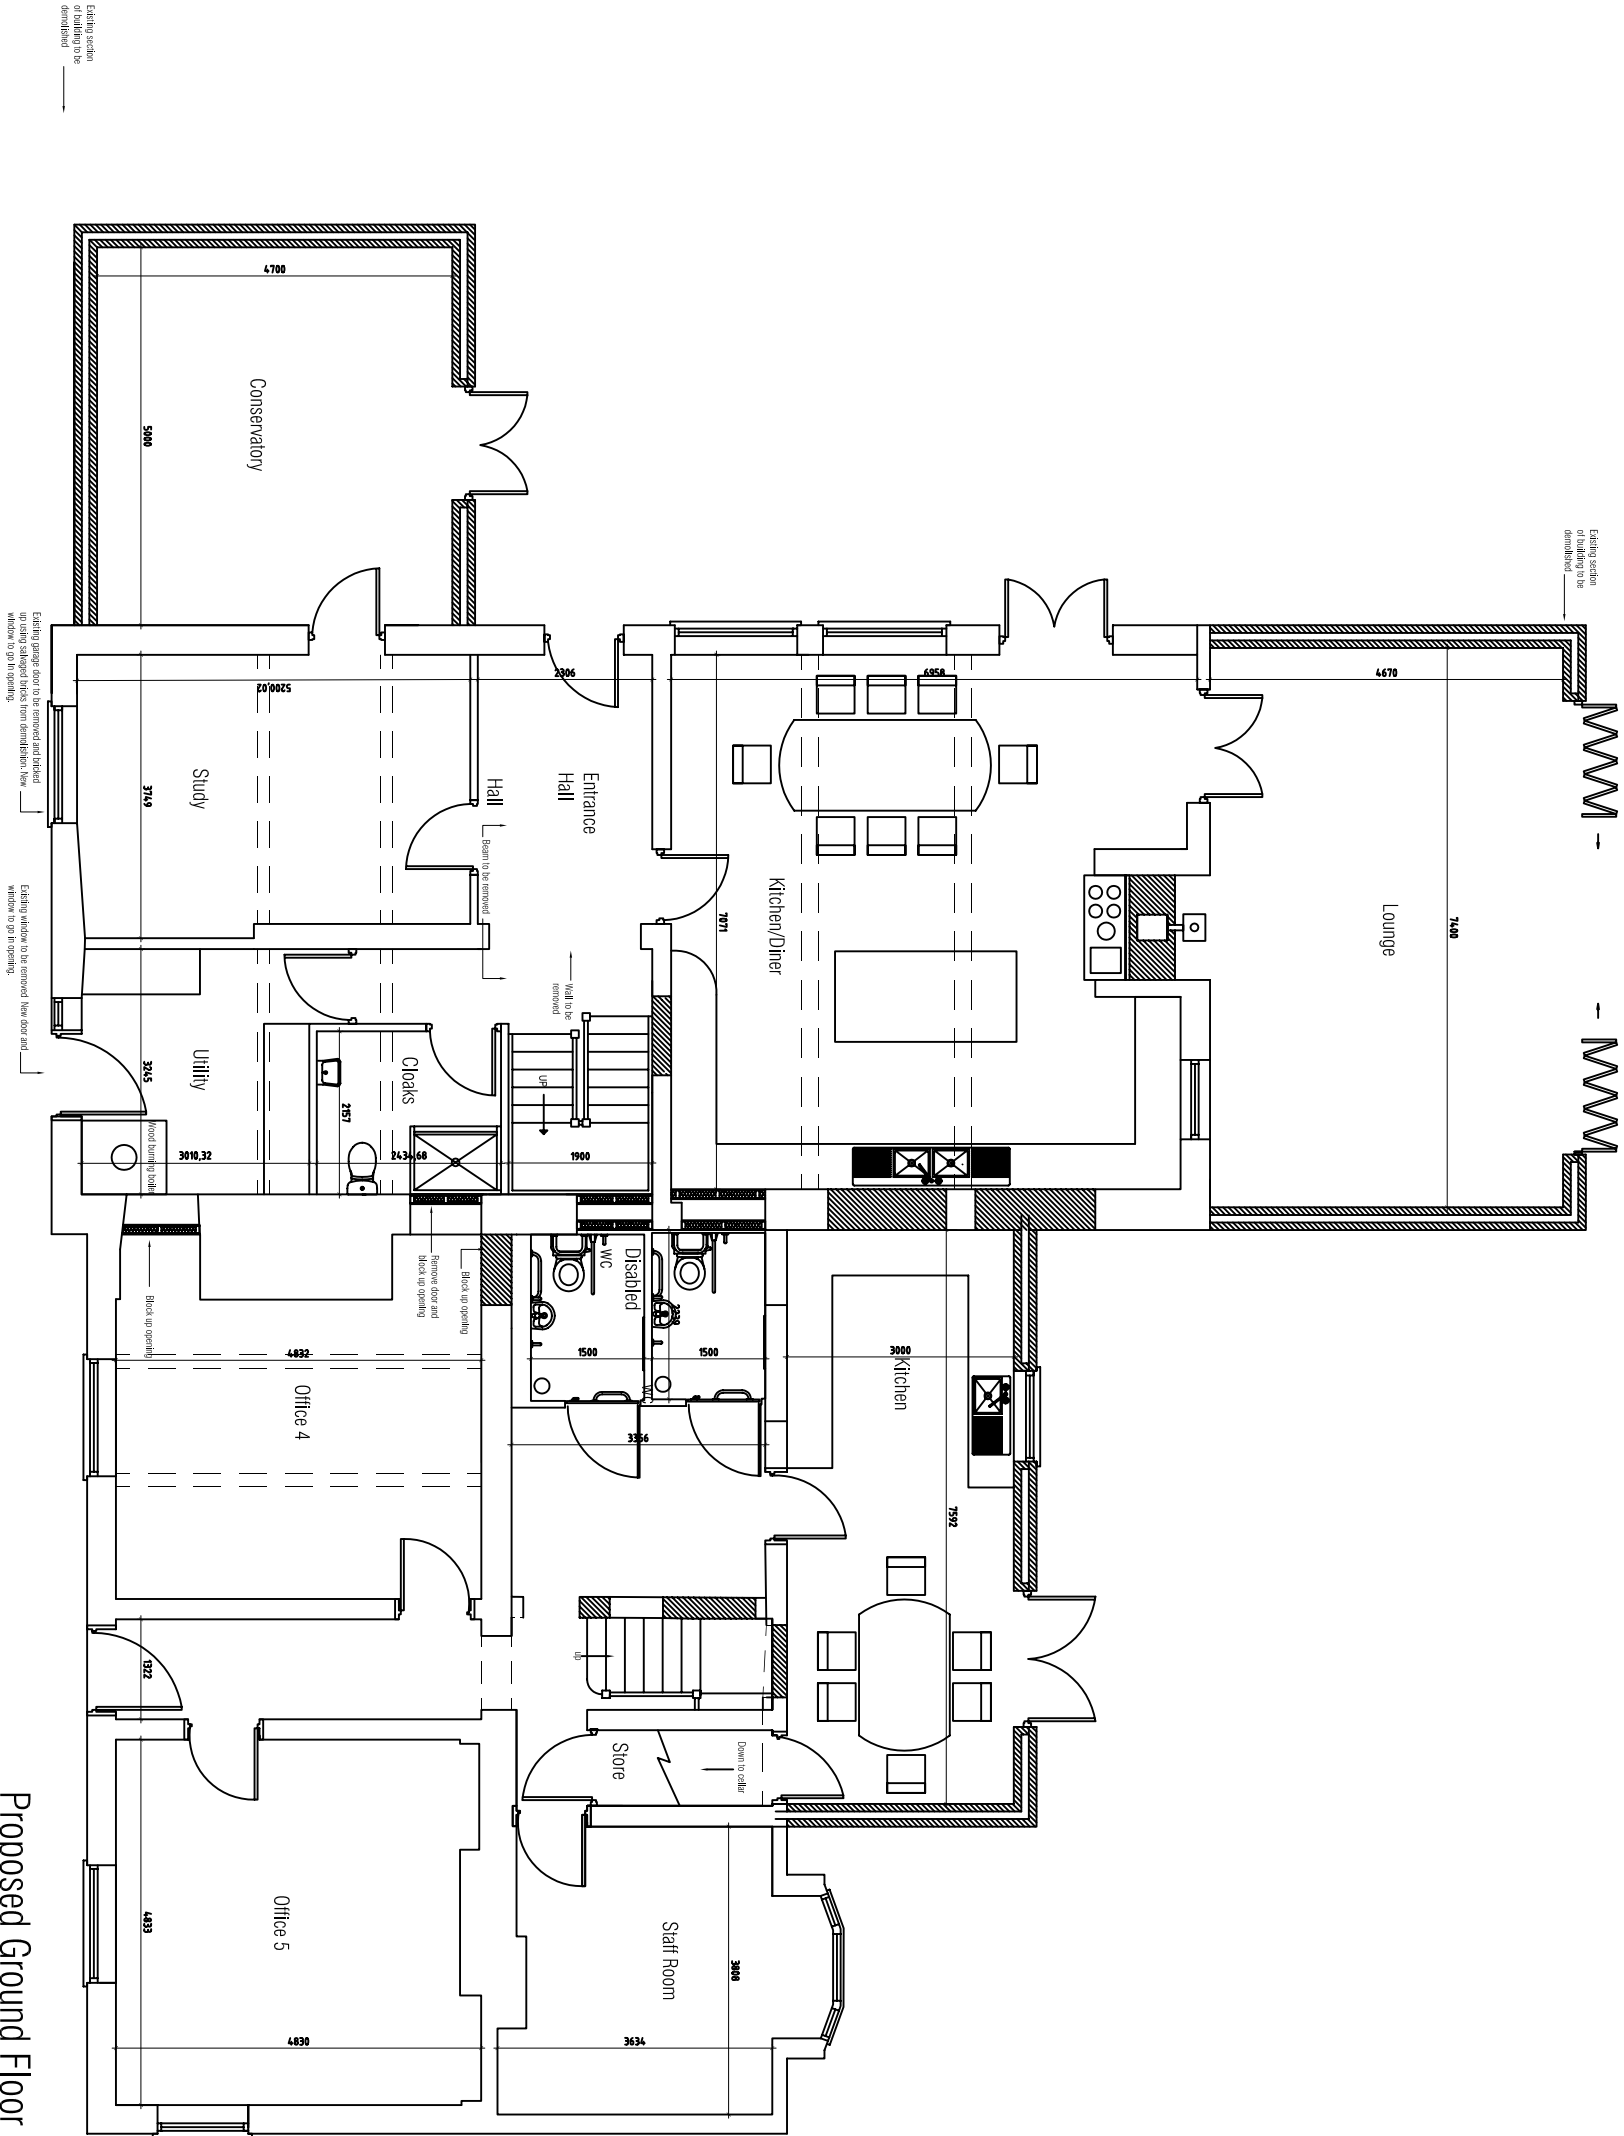

© COPYRIGHT. DO NOT SCALE. CHECK DIMENSIONS ON SITE. REPORT ANY ERRORS OR OMISSIONS TO ARCHITECT.

Parry Davies Architects				Chartered Architects.			
PROJECT TITLE		DATE	SCALE		DRWN	CHK	
Althrey Farm, Bangor on Dee.		Sept '10	1:100@a3		TPW	RG	
DRWG TITLE		DRWG NOS.	REV				
Proposed Plans		10/5250/08	-				
Barclays Buildings, High Street, St Asaph, LL17 0RF							
Tel: 01745 585517 Fax: 01745 582162. E-mail: PDPArchitects@aol.com							

