


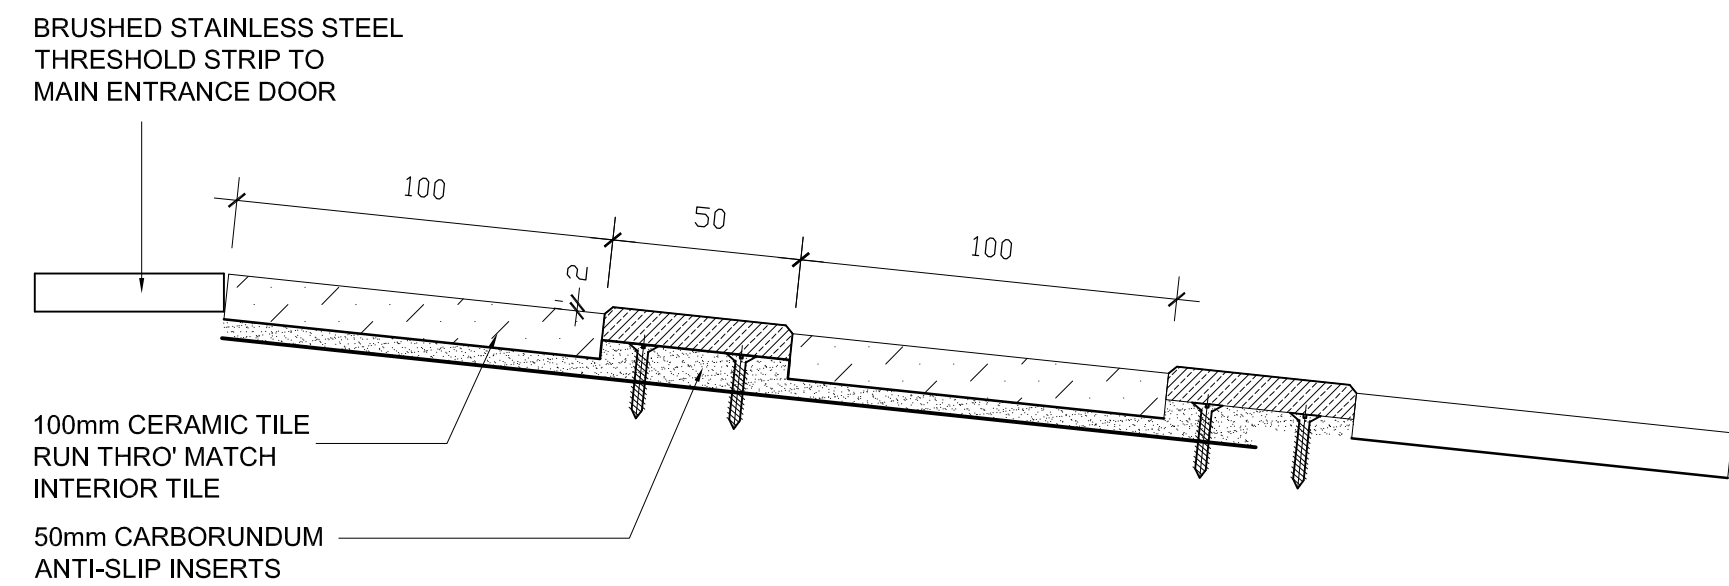

Entrance Ramp Detail 1:2

A	4/11/11	HONG KONG STANDARD	DRAWING REVISION	EOM	SP
REV.	DATE				CHECKED
GENERAL NOTES: All works are to be undertaken in accordance with the Building Authority and the latest British Standards. All proprietary materials and products are to be used skilfully in accordance with the manufacturers' recommendations. All dimensions to be confirmed on site prior to construction.					
PROPOSED DEVELOPMENT AT				STORE No :-	
WREXHAM					
REGENT STREET				154	
ON BEHALF OF :- McDonald's Restaurants Ltd					
DRAWING TITLE :-					
Proposed Section & Details					
DRAWN BY	CHECKED BY	DRAWING No.	REV. No.		
DATE & SIGN	DATE	4384_154_05	A		
Various@A1	19.10.10				
<i>AEW Architects</i> Century Buildings 80, Market Street, HONG KONG T +86 852 2541 4270 F +86 852 2541 4271					
					