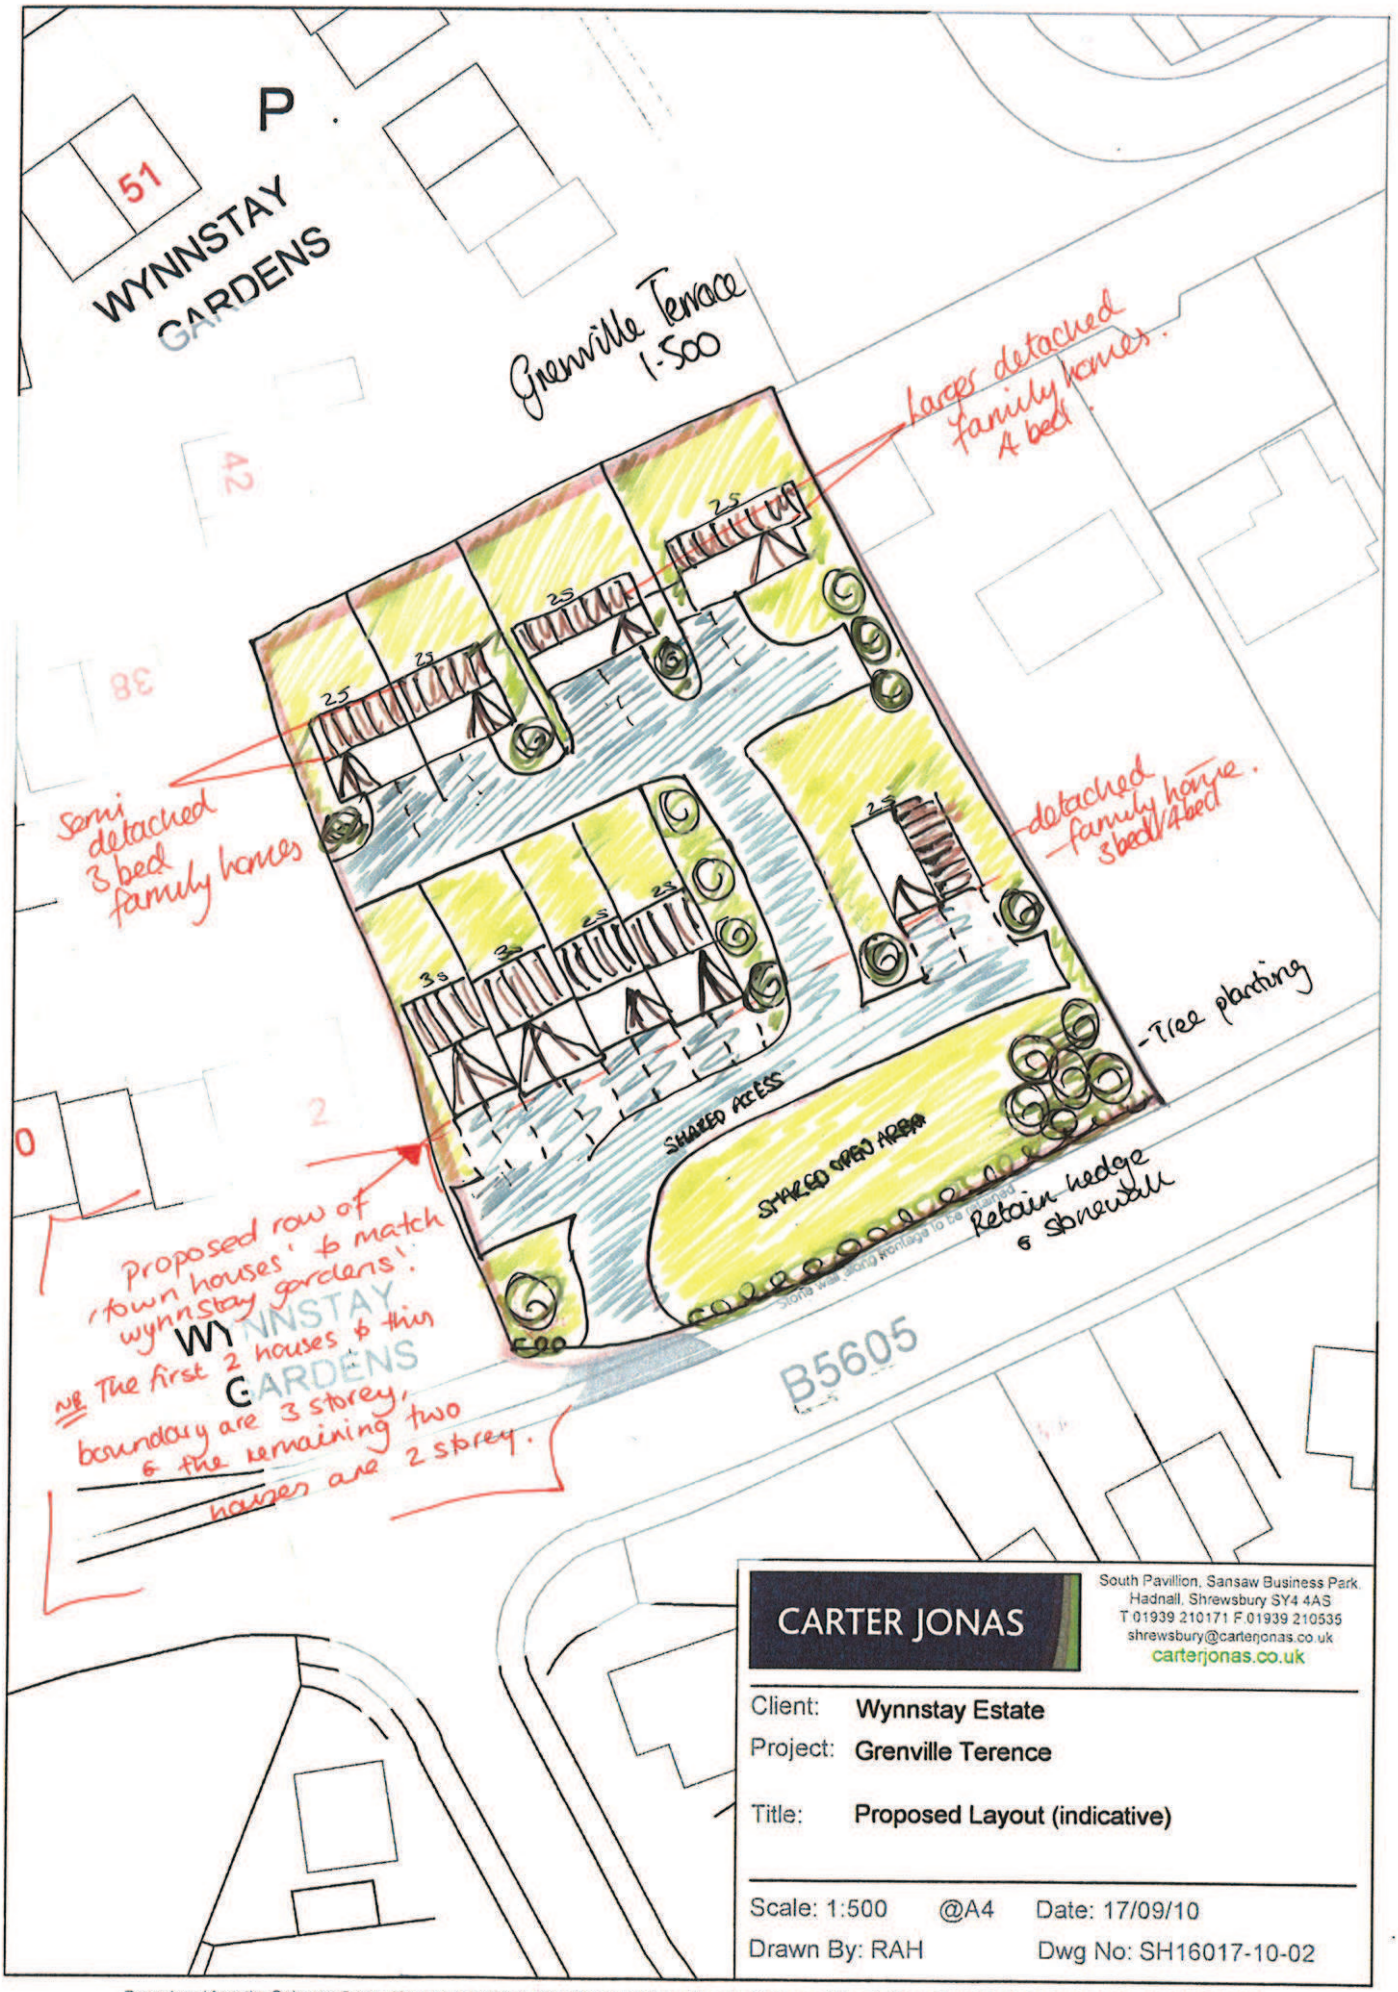

CARTER JONAS
South Pavillion, Sansaw Business Park
Hadnall, Shrewsbury SY4 4AS
T 01939 210171 F 01939 210535
shrewsbury@carterjonas.co.uk
carterjonas.co.uk

Client: Wynnstay Estate
Project: Grenville Terence
Title: Proposed Layout (indicative)

Scale: 1:500 @A4 Date: 17/09/10
Drawn By: RAH Dwg No: SH16017-10-02

Reproduced from the Ordnance Survey Map with permission of the Controller of Her Majesty's Stationary Office © Crown Copyright 2010 Carterjonas LLP ES100021719