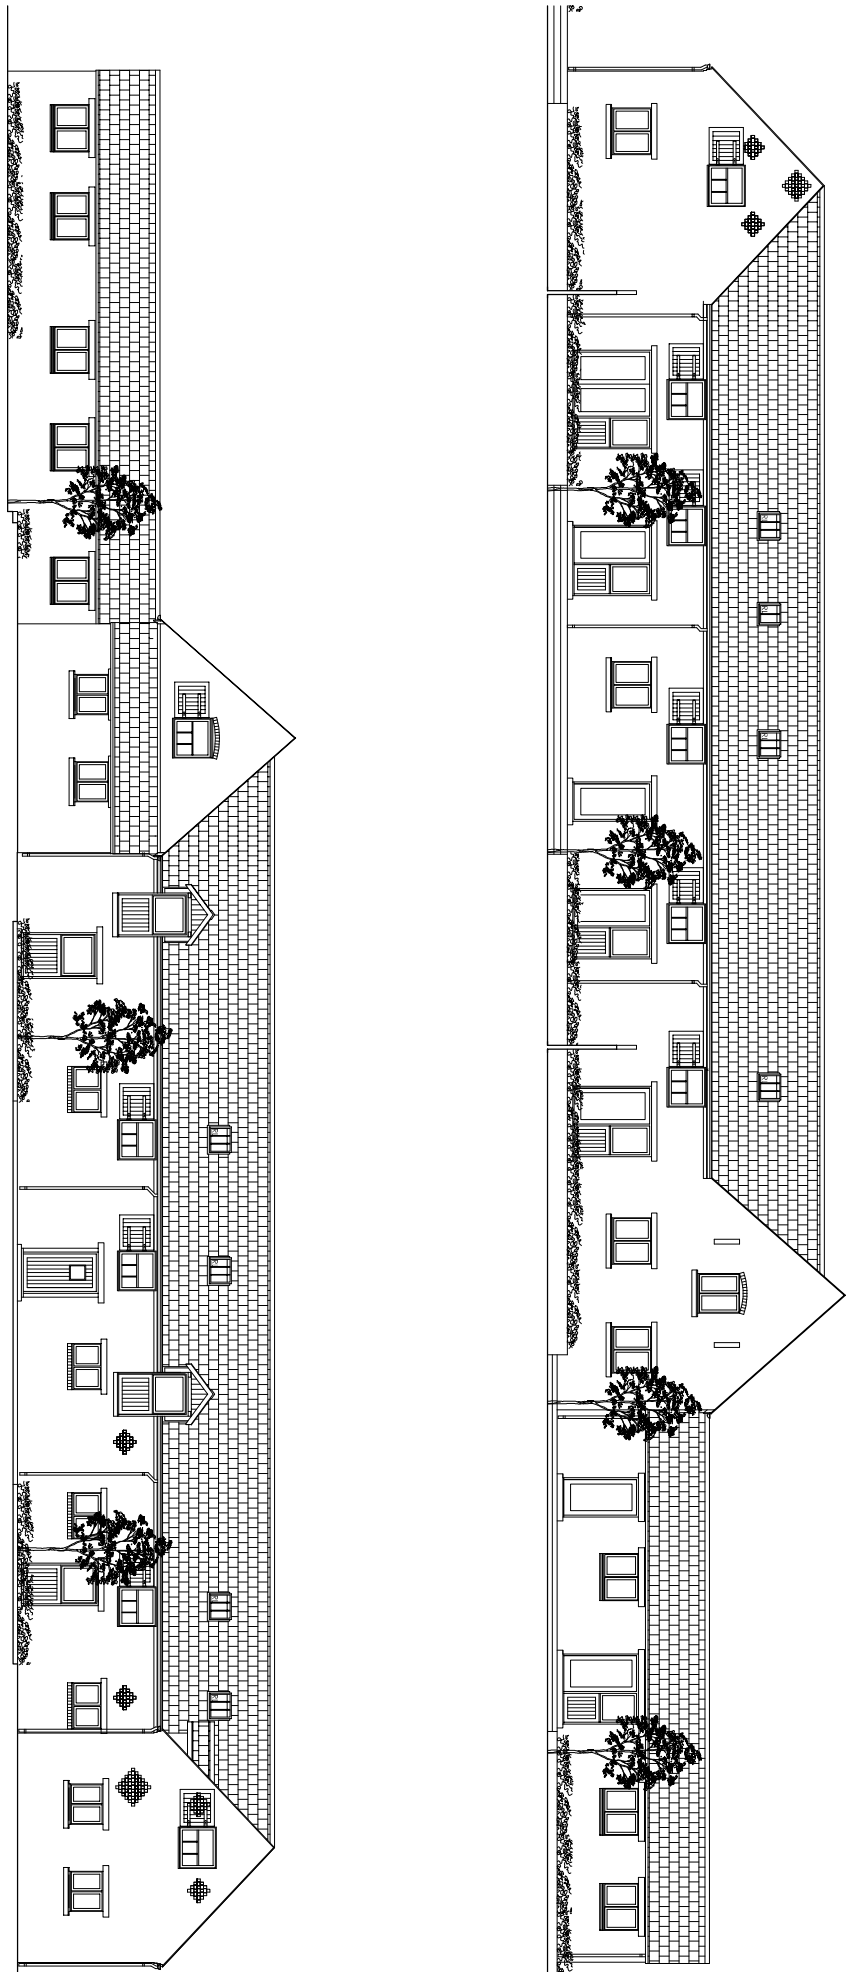
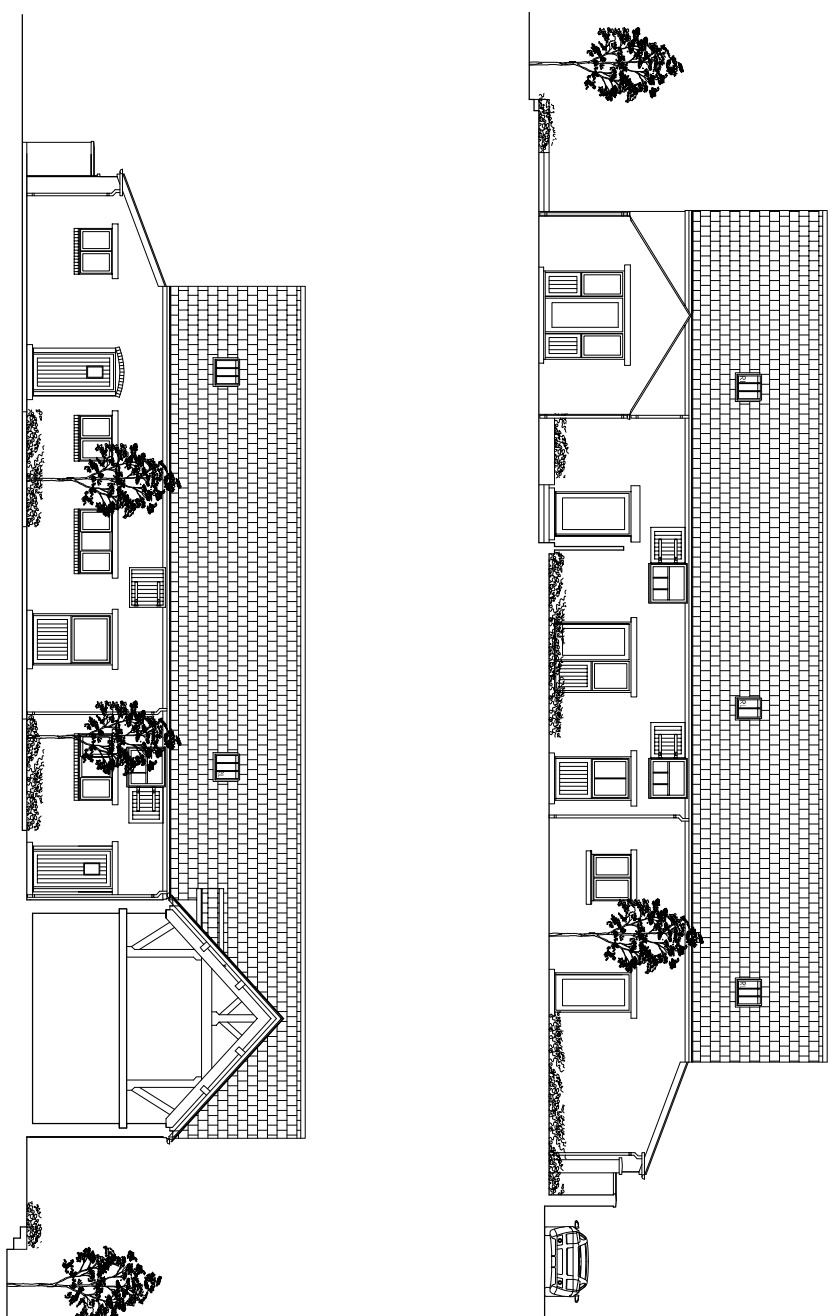
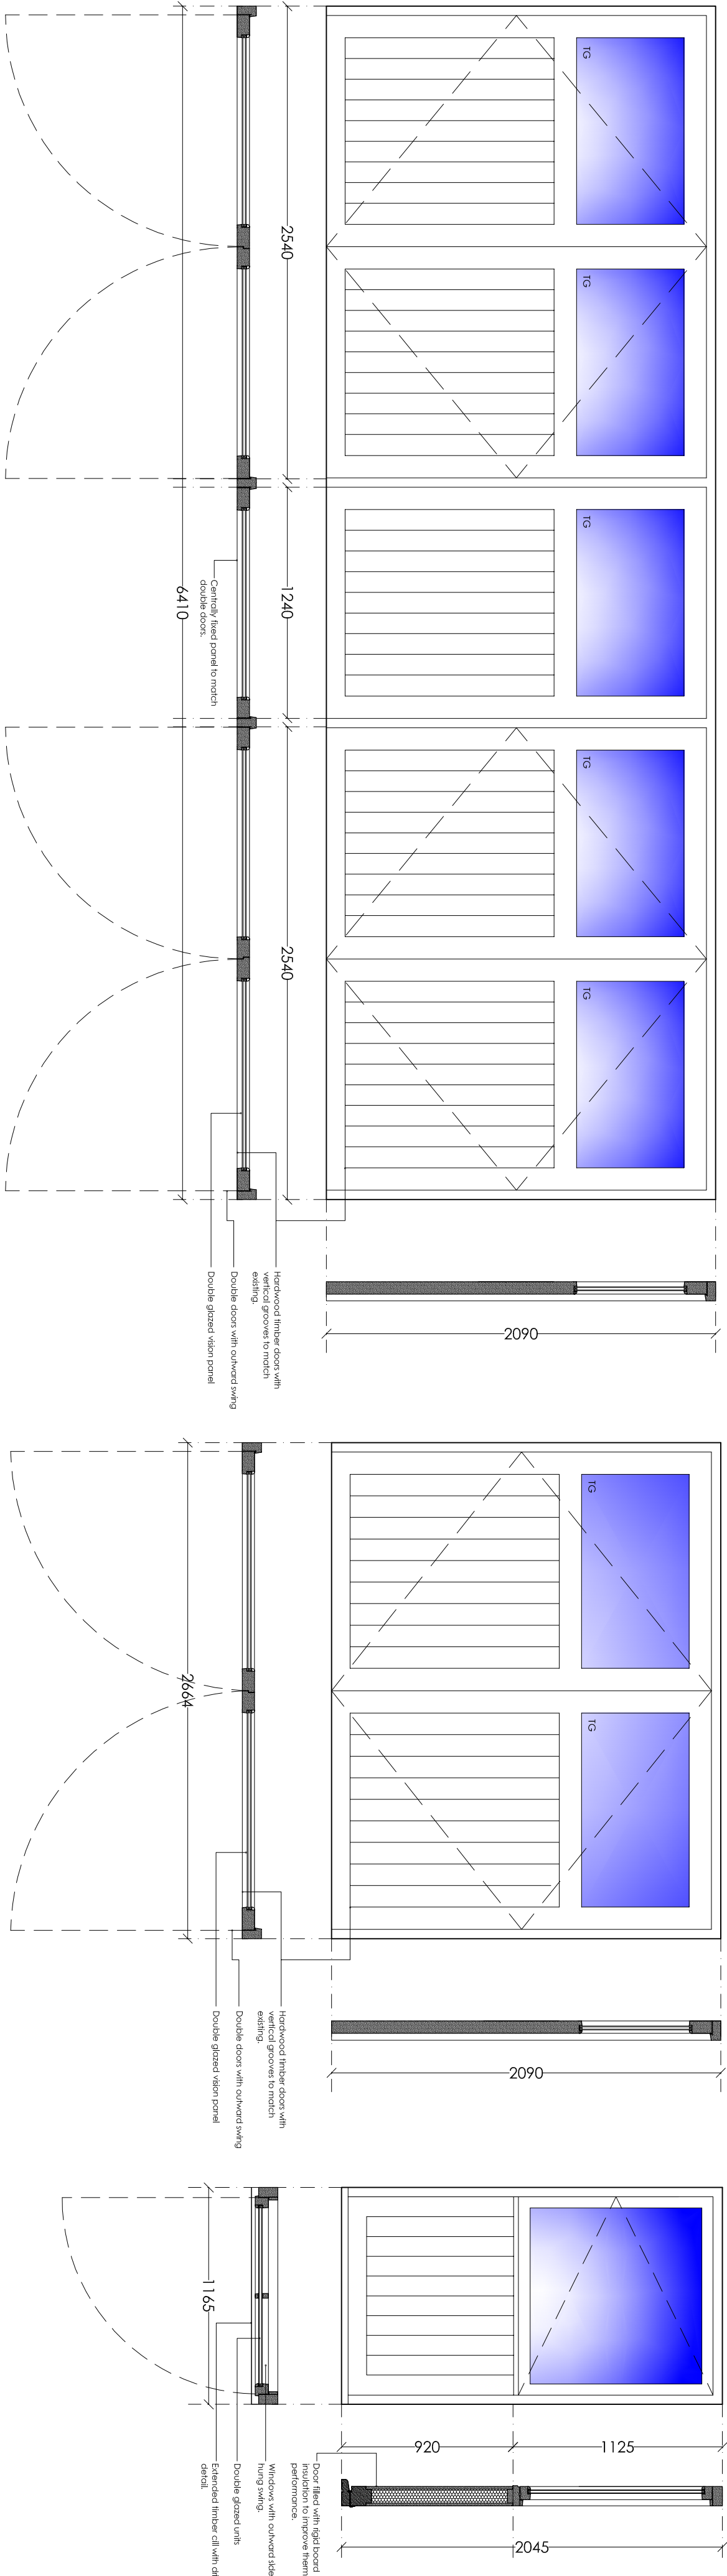
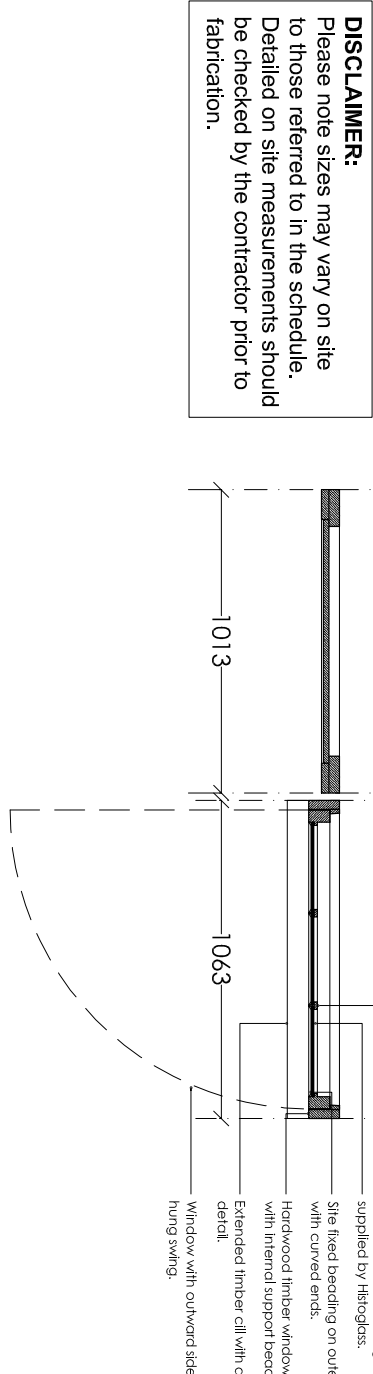
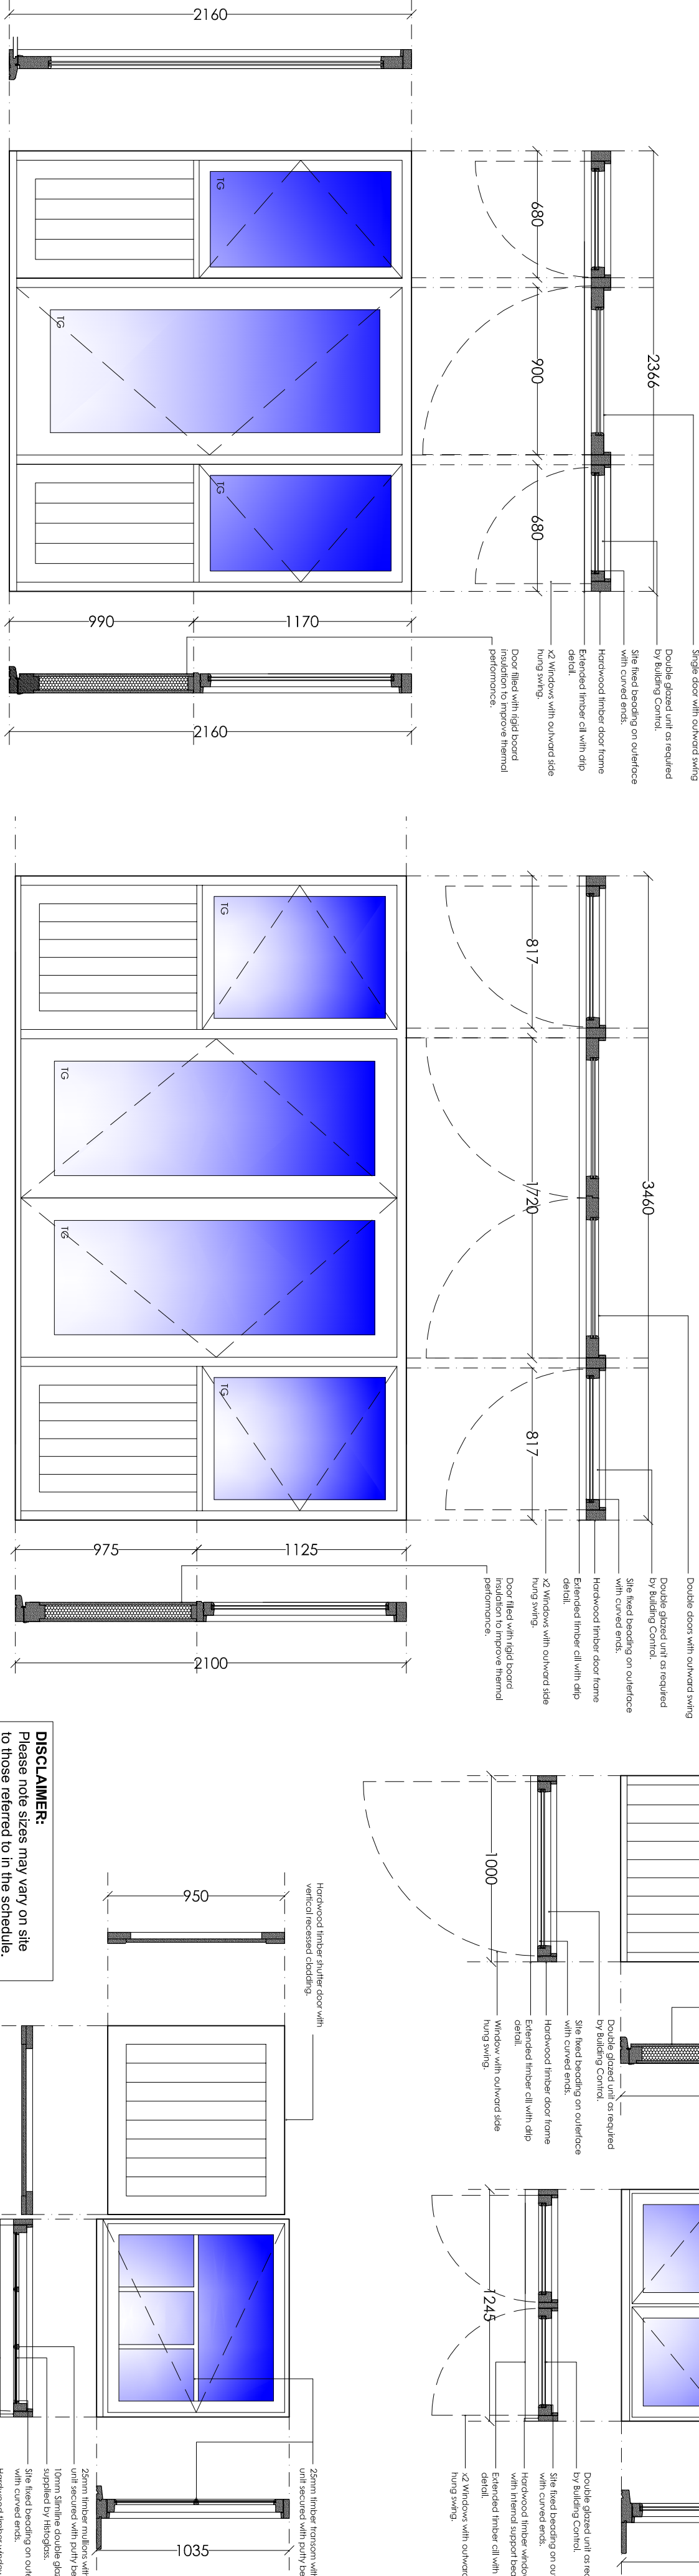
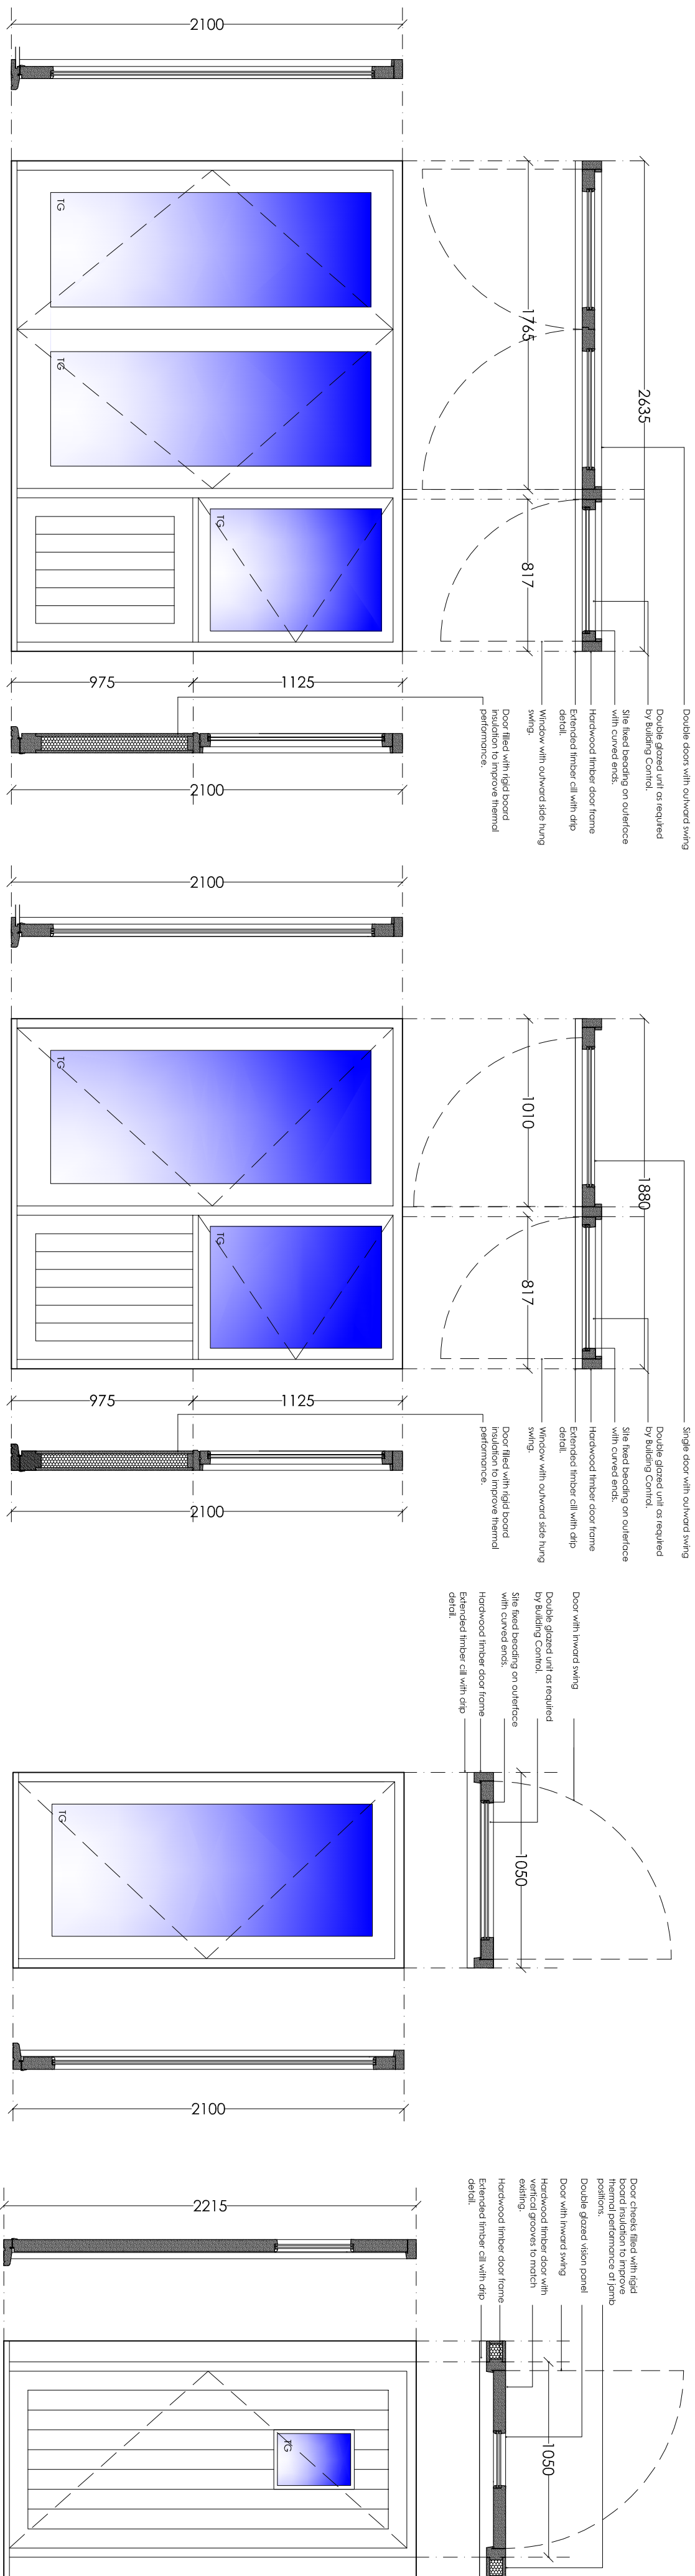


00106	00106	new
MAY 2006 (24/06/2006) (06.10.10)		
		A

STRUTT & PARKER LLP

Change of use of former agricultural barns to form residential accommodation.

October 2010
Dwg. P 382 17 A

Gredington Estate

Hammer
Whitchurch
Shropshire
SY13 3DS

NORTHOP
FLINTSHIRE
CH7 6BS

TEL +44 (0)1352 840 265
FAX +44 (0)1352 840 266
WEB www.quadproject.com