


C:\CLIENTS LIST\COLOUR SUPPLIES LTD - 2022\6.0 PLANNING\01A - PROPOSED SIGNAGE

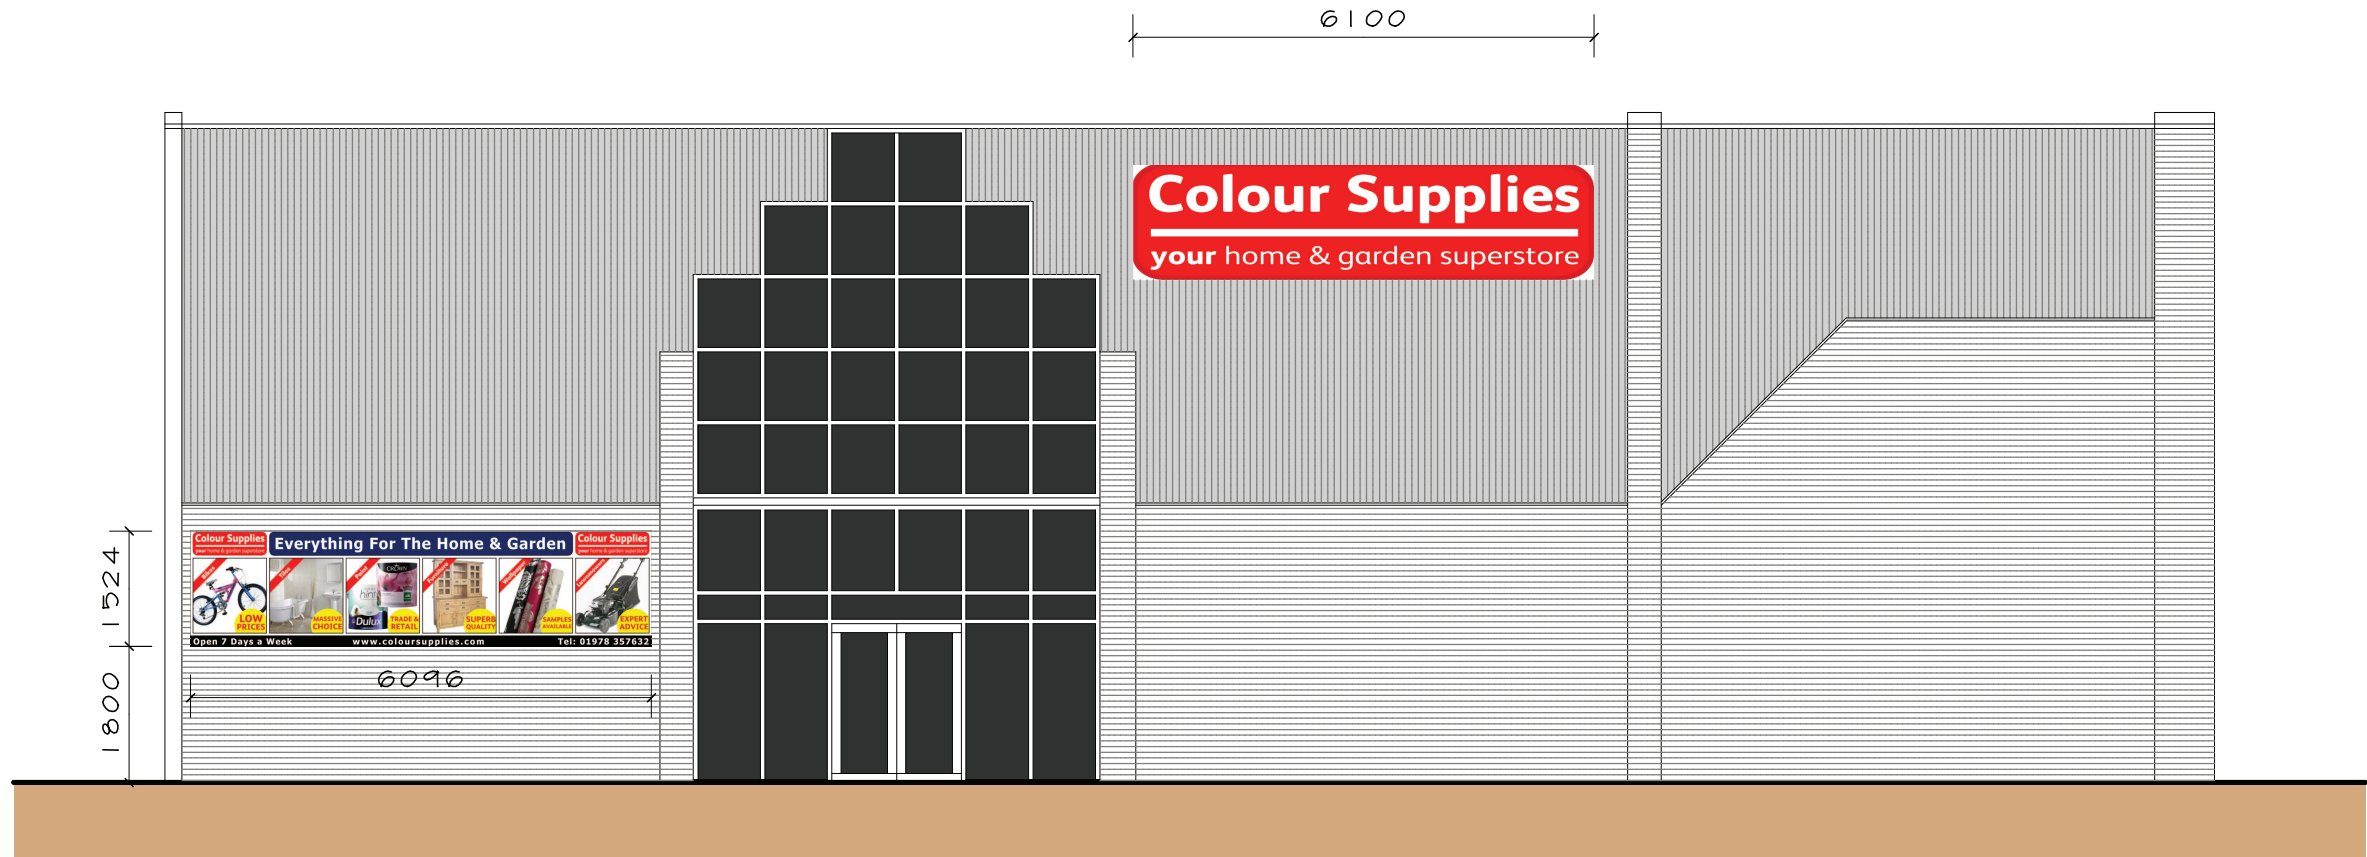

PROPOSED SIGNAGE 1:100

NOTES
All drawings and specifications contained in this document are copyright to DAVID OWEN ASSOCIATES. All dimensions must be checked on site and not scaled from the drawing. All discrepancies must be notified to the Agent immediately.

KEY :

A	15.11.10	AMENDED FOLLOWING COMMENTS FROM GEMIN GREENLAND
Rev	Date	Revised
Drawn by :	Date :	
J.OWEN	OCTOBER 2022	

DAVID OWEN ASSOCIATES

The Mansion House
21 Dodington
Whitchurch
Shropshire
SY13 1EA

Tel: (01948) 663004
Fax: (01948) 666960

e-mail
enquiries@david-owen.co.uk

© copyright
This drawing must not be reproduced without first obtaining written permission

Client :
COLOUR SUPPLIES LTD

Job Title :
PROPOSED SIGNAGE AT
FORMER MFI STORE
MOUNT STREET
WREXHAM
CLWYD
LL13 8DW

Drawing Title :
PROPOSED SIGNAGE

Dwg No : W10/2022/01	Scale : 1:100 @ A3	Rev : A
-------------------------	-----------------------	------------