
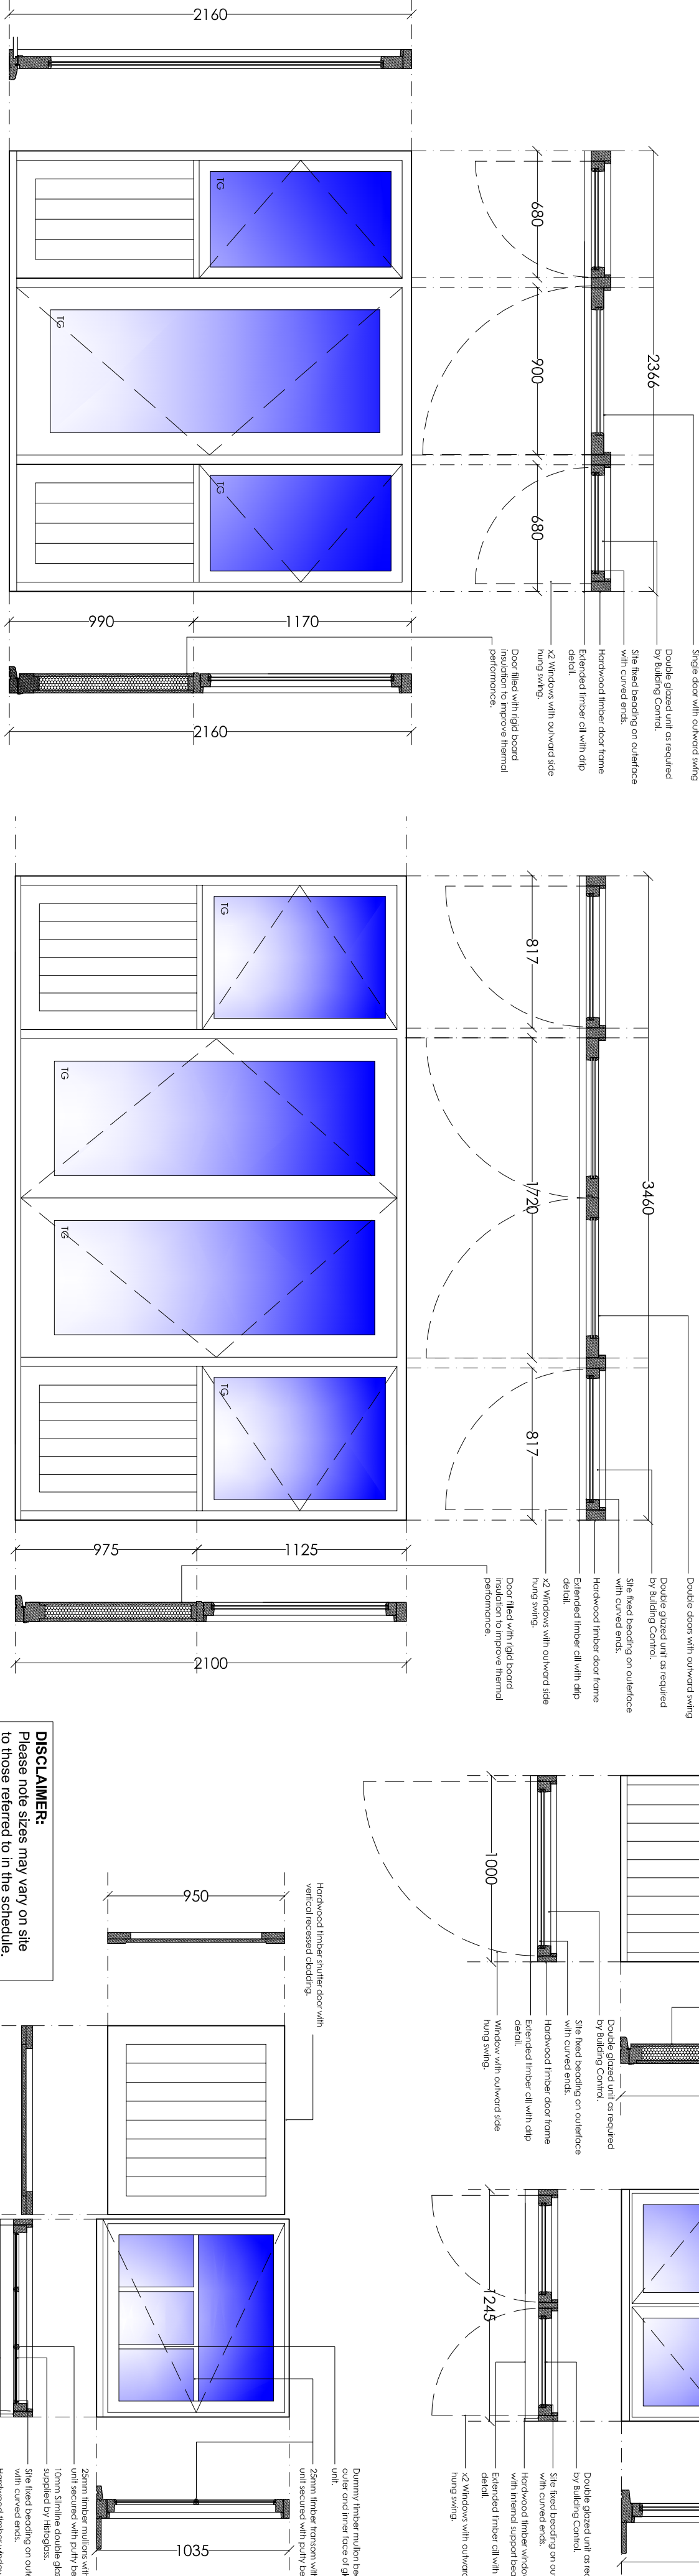
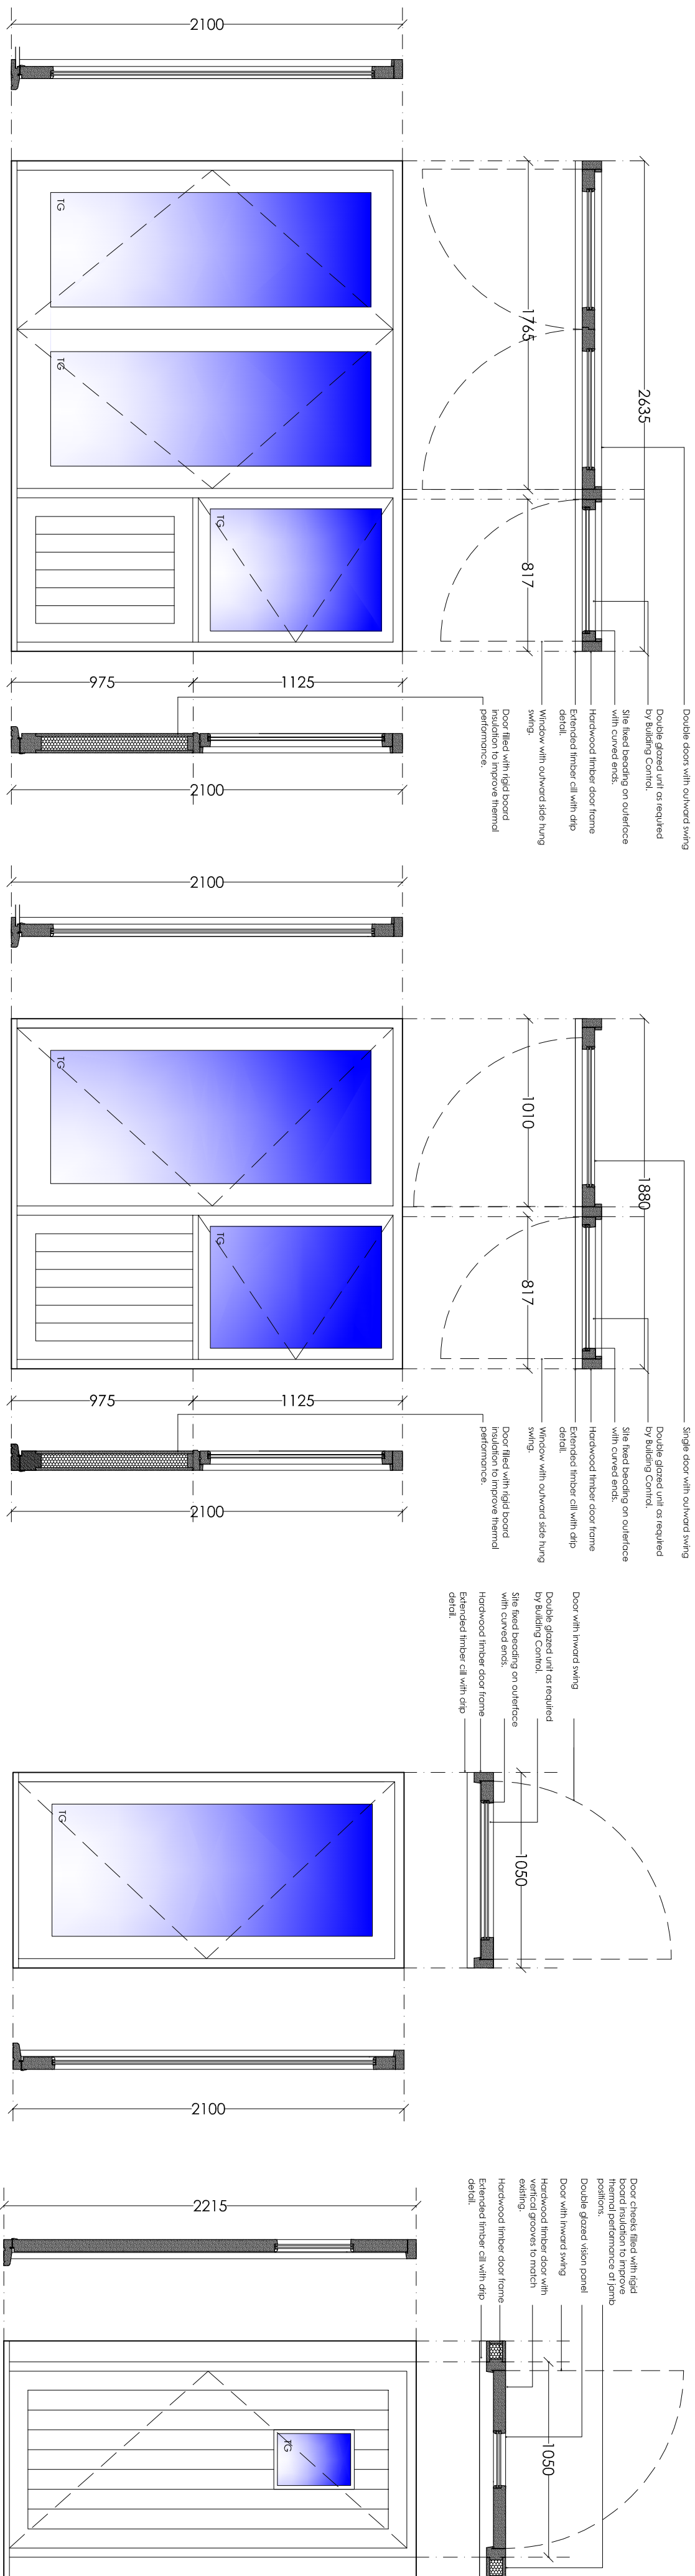
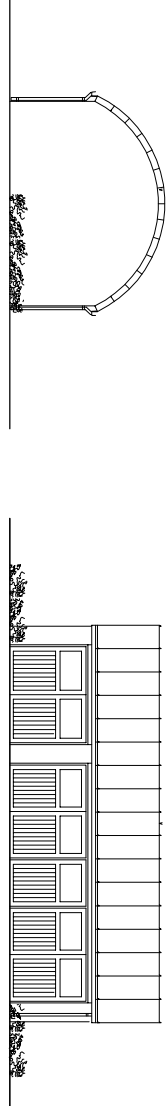
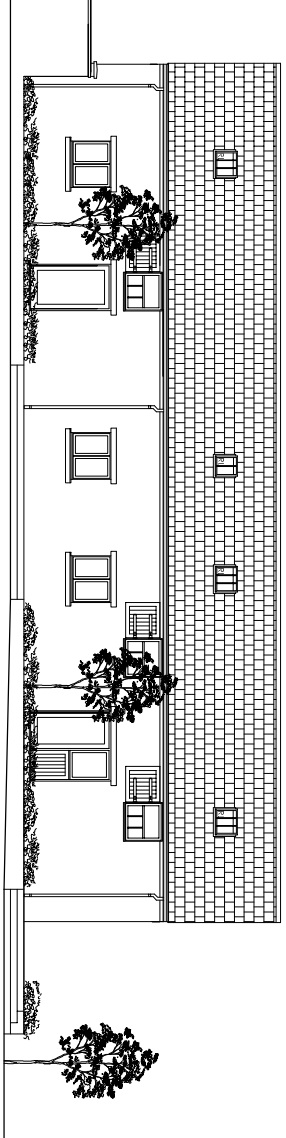
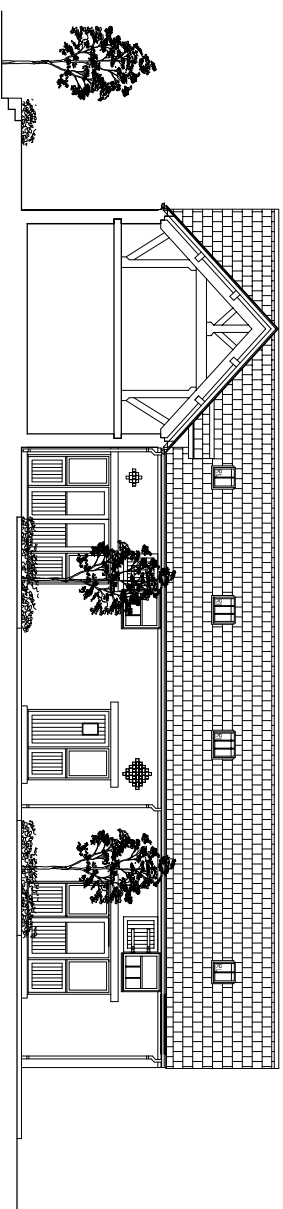
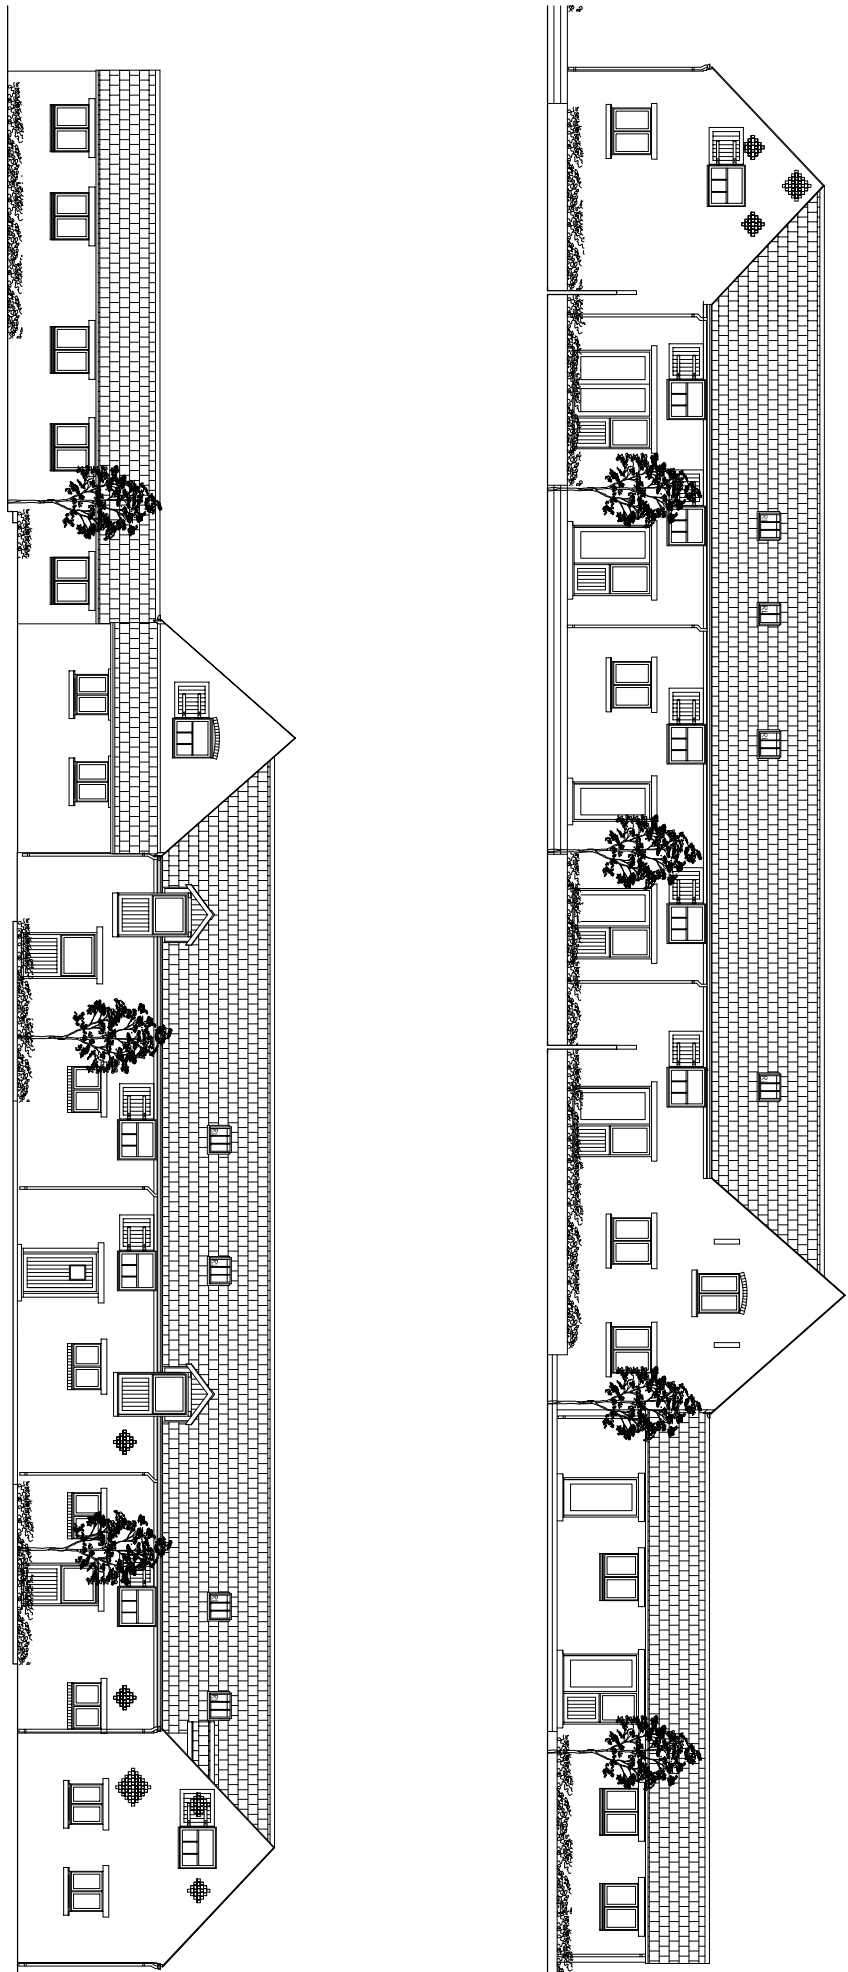
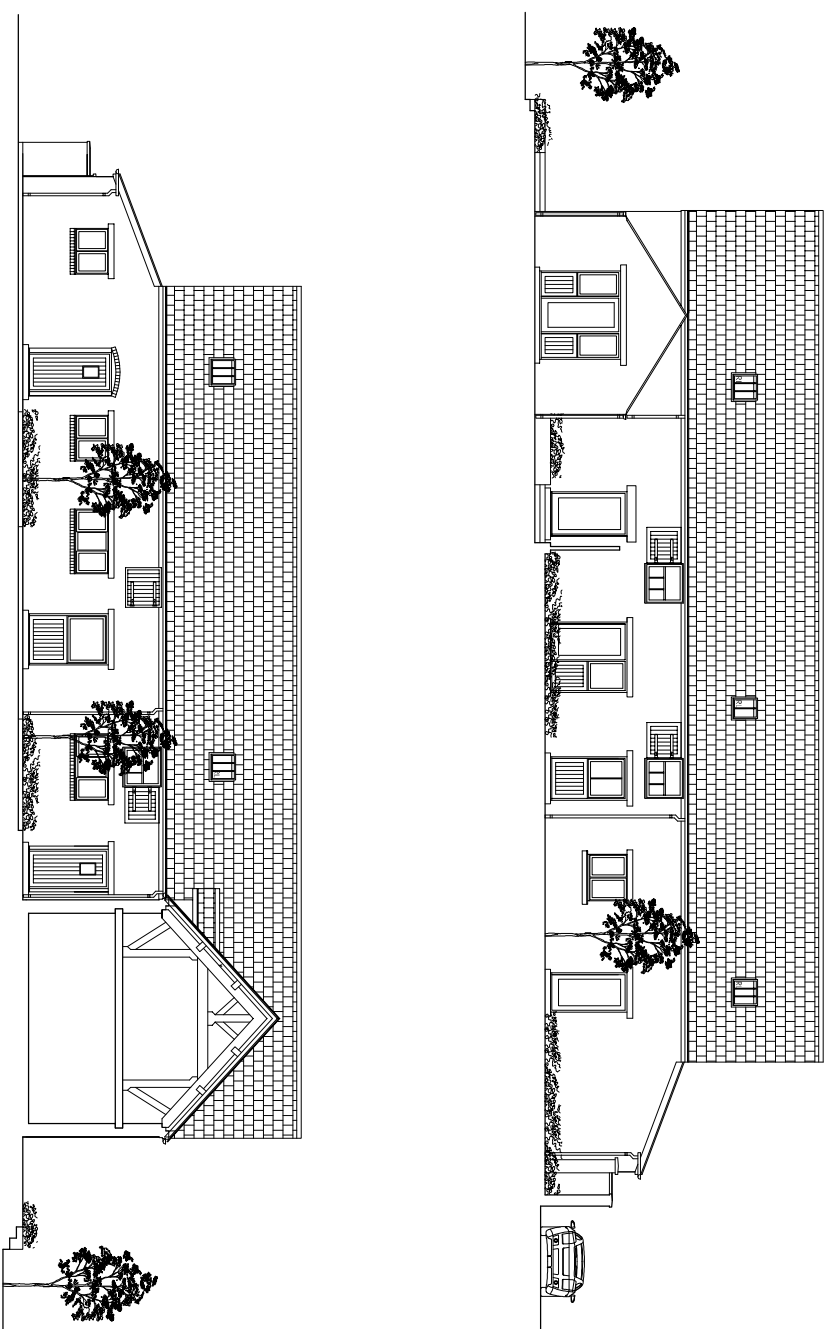
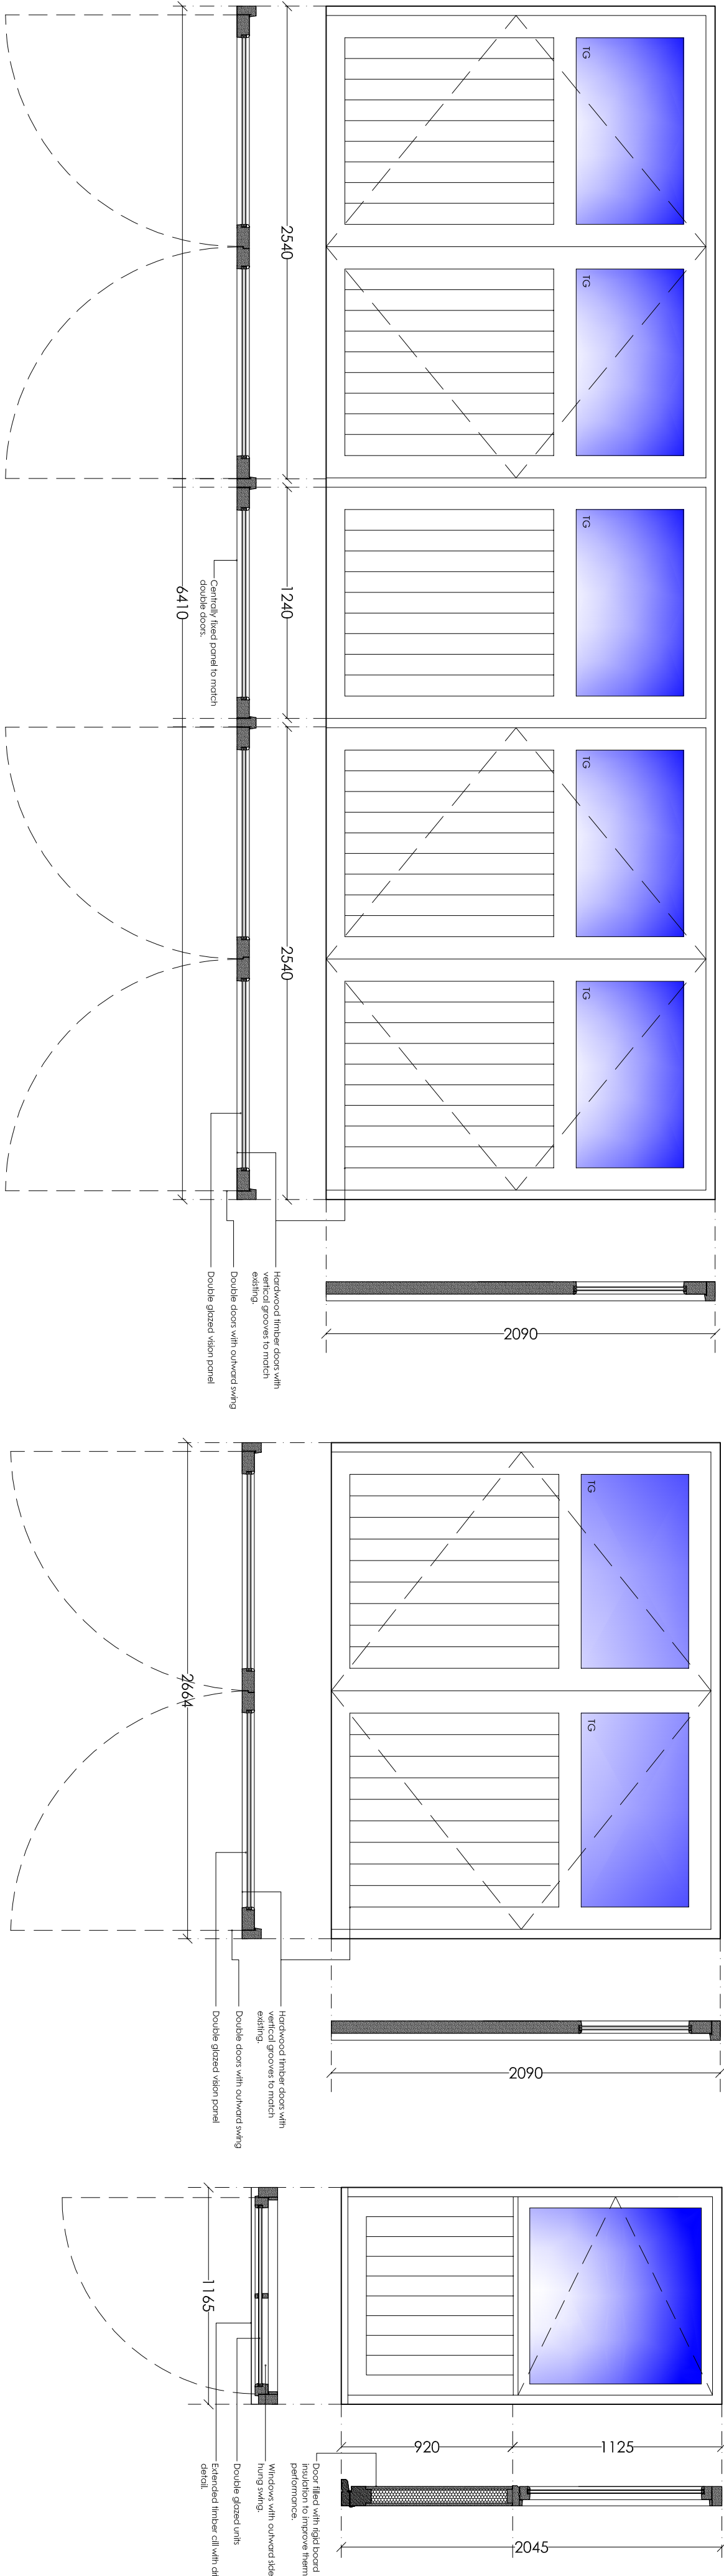


ELEVATION REFERENCE KEY SCALE 1:200:

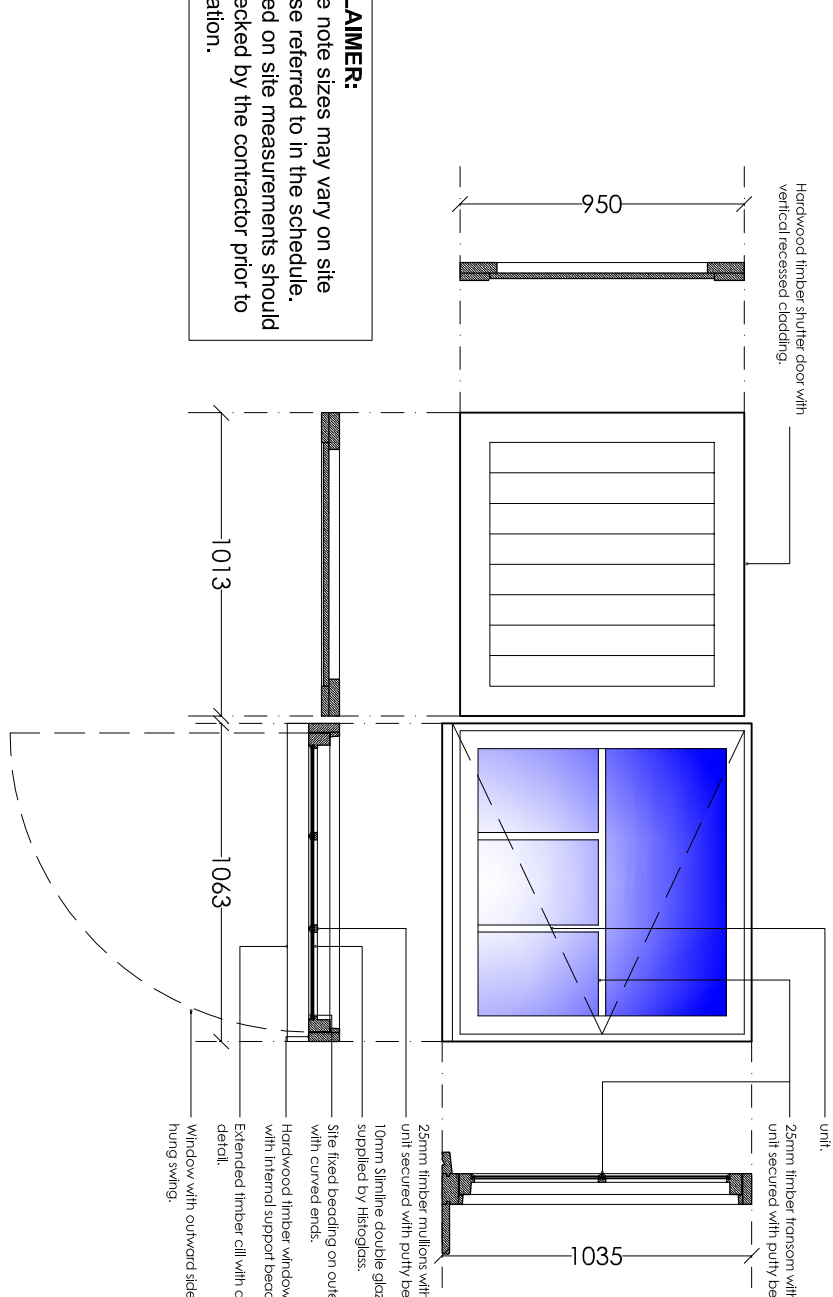

DISCLAIMER:
Please note sizes may vary on site to those referred to in the schedule. Detailed on site measurements should be checked by the contractor prior to fabrication.

[illegible]

Change of use of former agricultural barns to form residential accommodation.

1.25 @ A1

October 2010
Dwg. P 382 17 A

Gredington Estate
Bryn Farm
Hammer
Whitchurch
Shropshire
SY13 3DS

TEL +44 (0)1352 840 265
FAX +44 (0)1352 840 266
WEB www.quadproject.com