


The Welsh Dragon Project

SITE LOCATION PLAN

SCALE 1: 2500 at A3

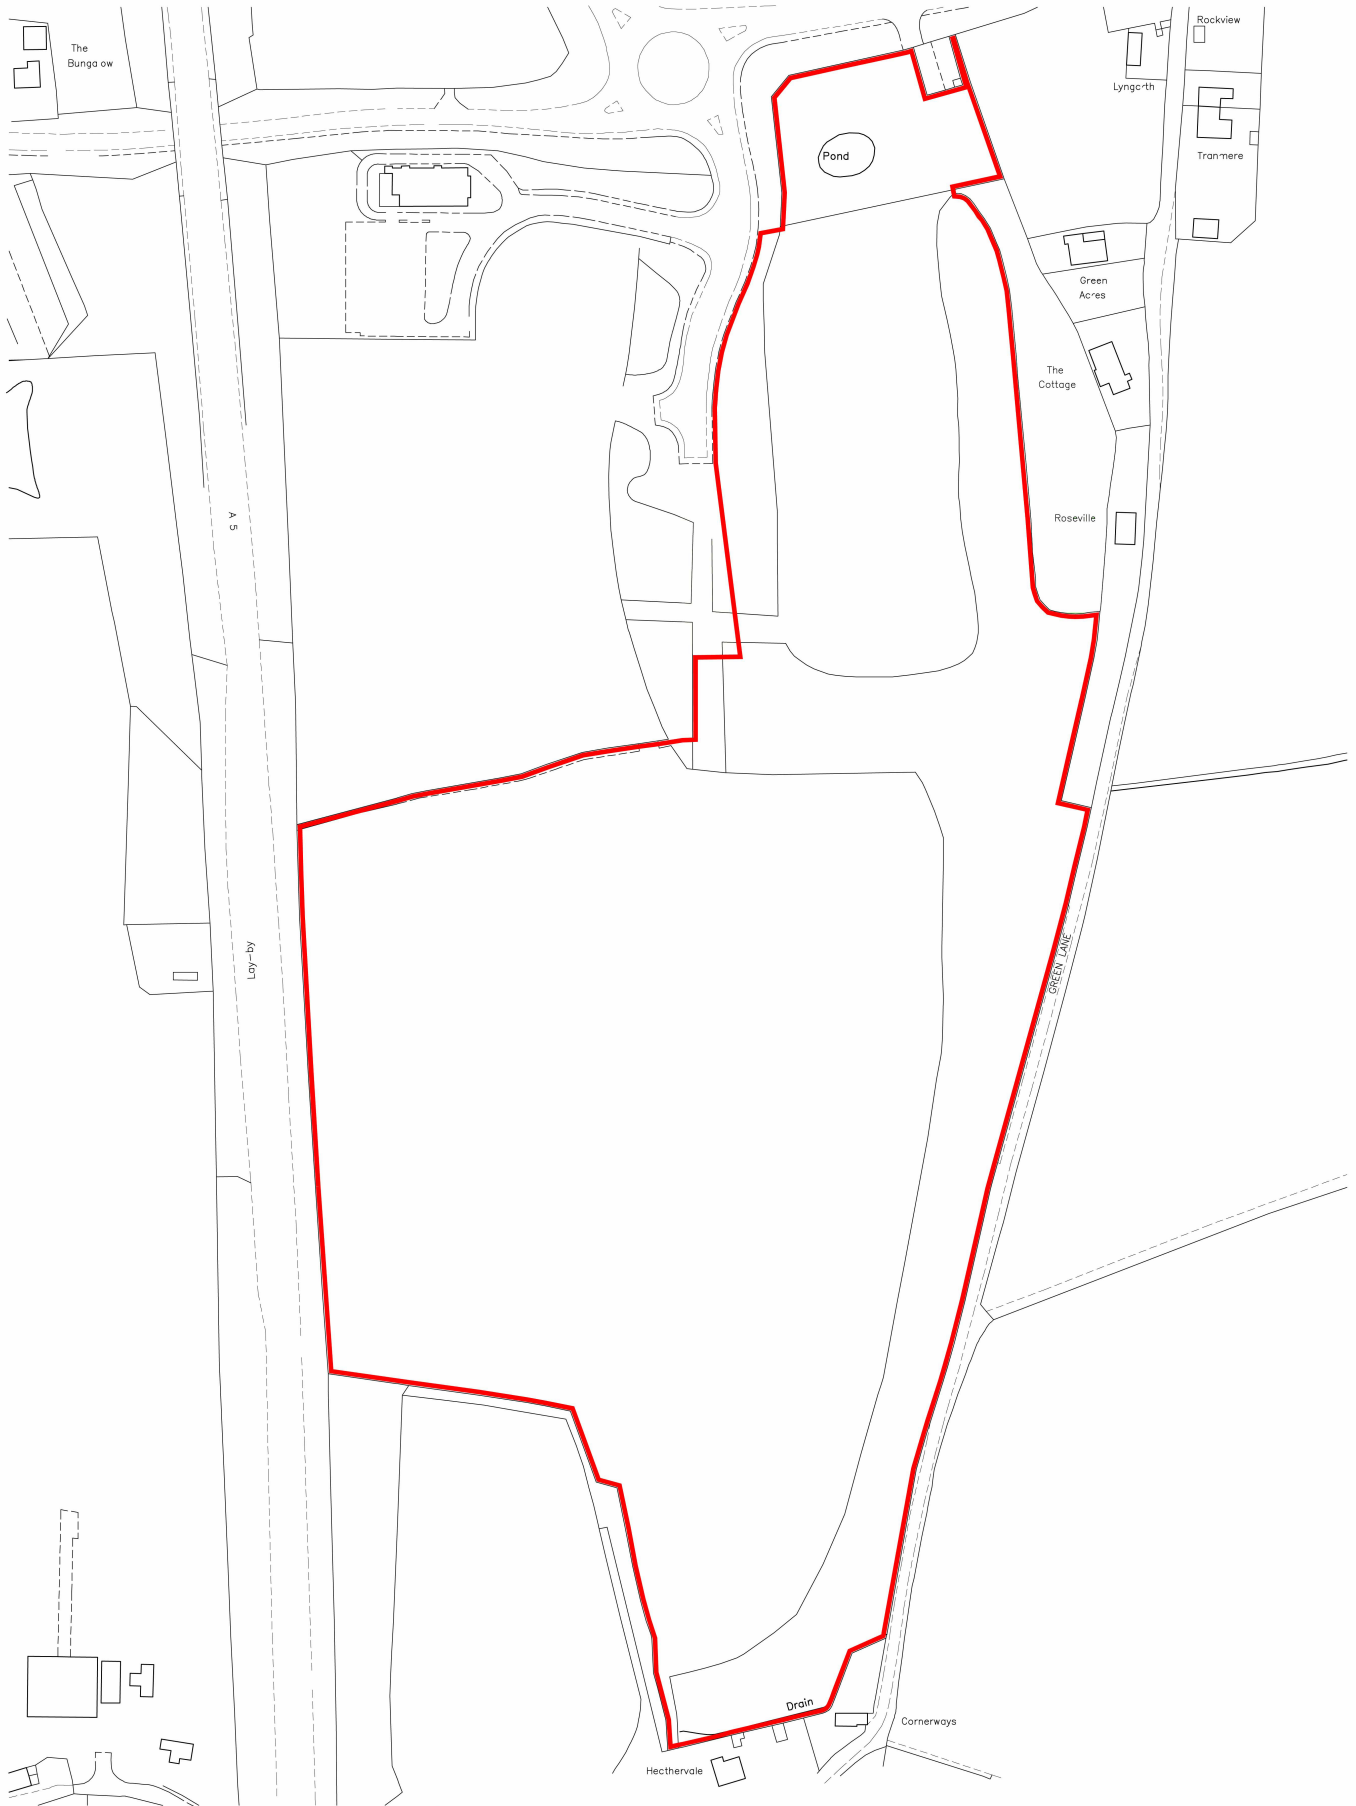

O.S.S. No. S.J.3039

SCALE. 1:2500

© Crown Copyright. All rights reserved. 100023429. 2008