




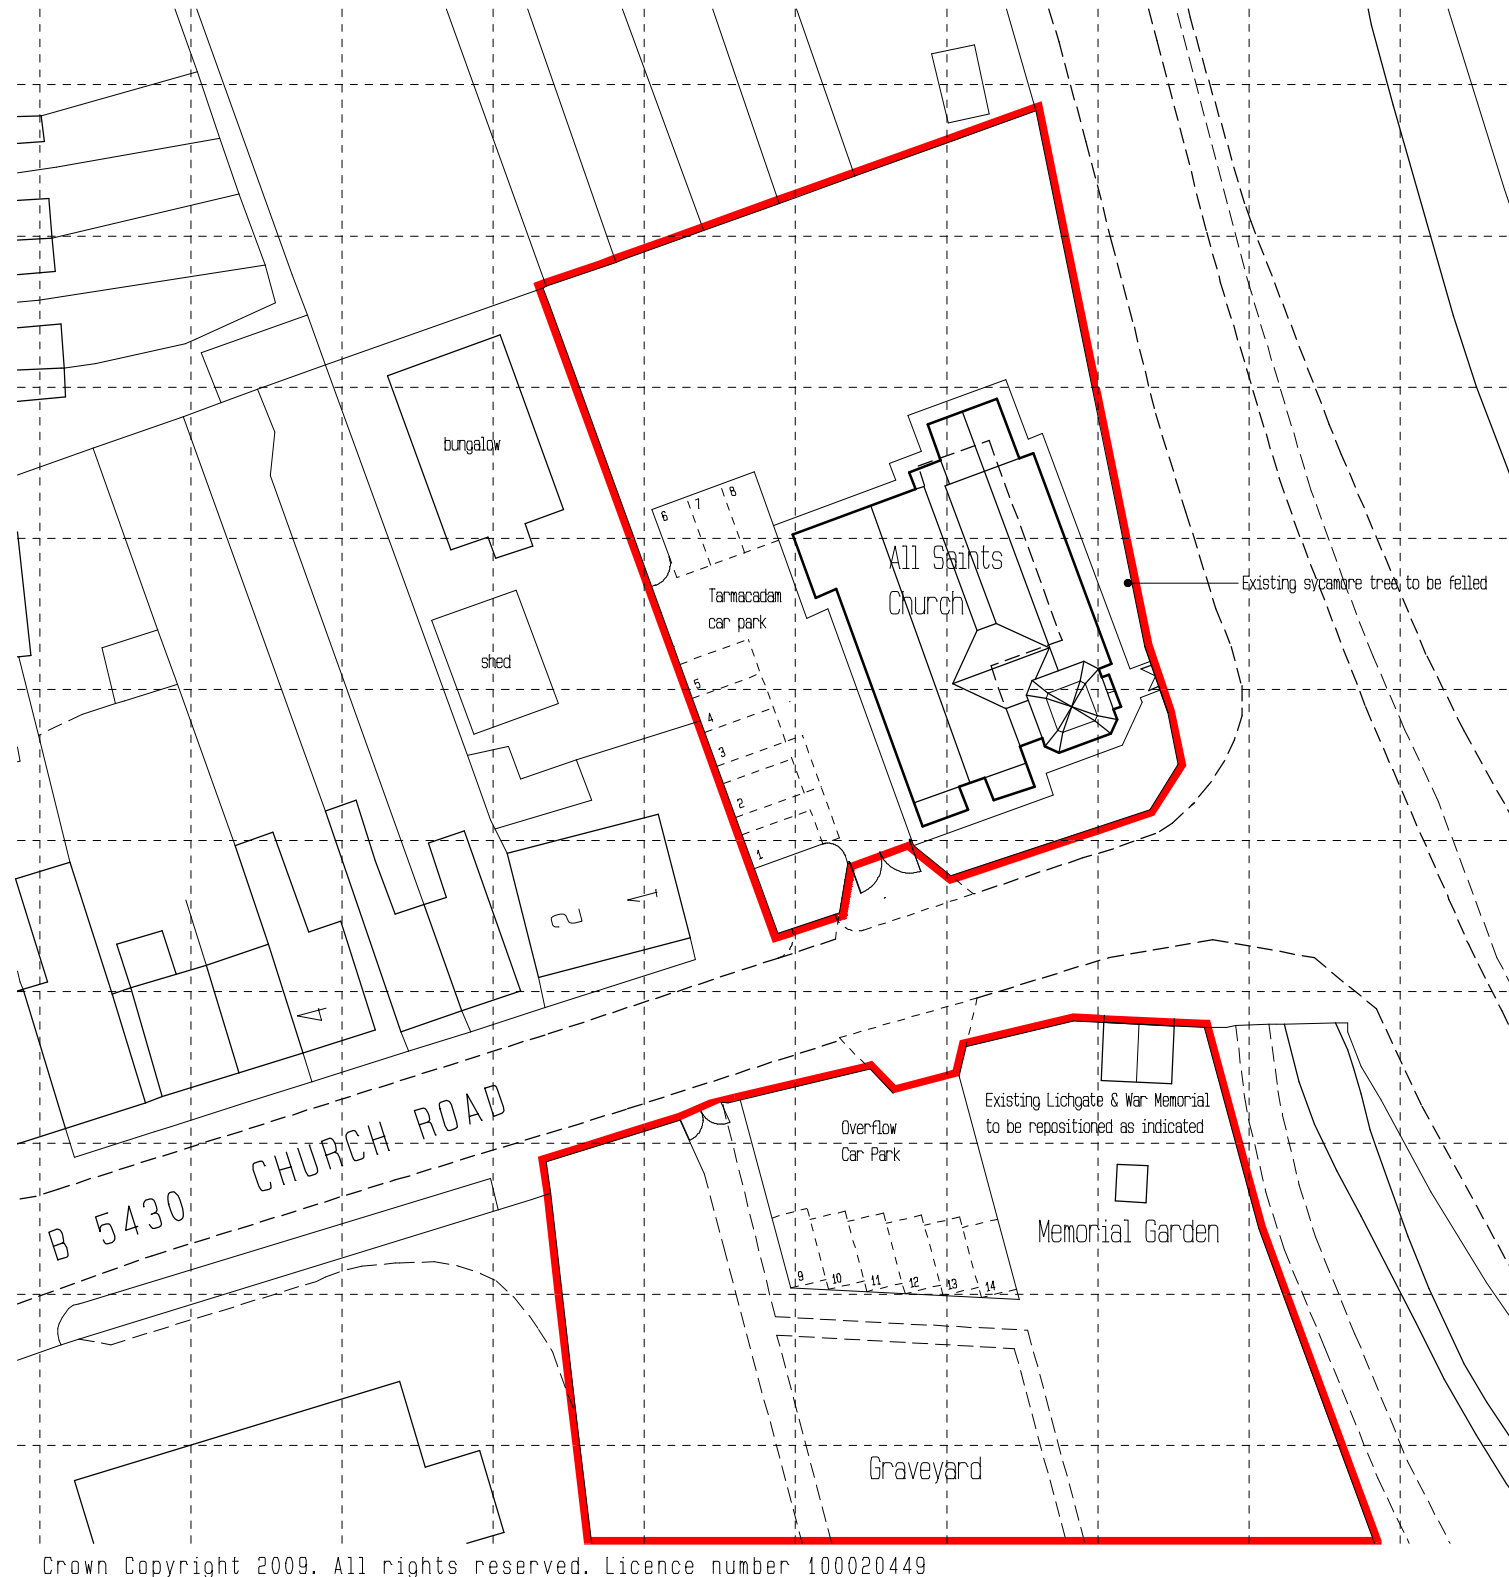

Proposed Block Plan – Scale 1:500

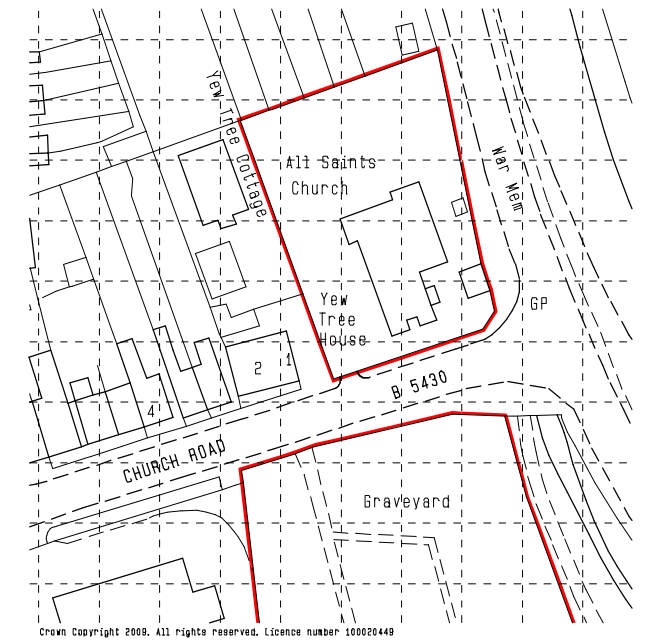

Site Location Plan – Scale 1:1250

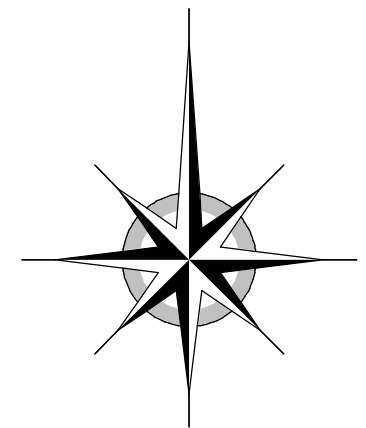

Rev.	Date	Initials	Remarks
A	00-00-00	DAP	XXXX

Proposal Extension & Alterations to All Saints, Southsea		Drawn jskw Checked gws	 Paterson Macaulay & Owens Bebington Telephone 0151 334 0569 Fax 0151 334 0569 Mold Telephone 01352 755703 Fax 01352 755613 E-Mail enquiries@pmarchitects.co.uk
		Date 12/09	
		Scale 1:1250 1:500	
This drawing is COPYRIGHT Contractors must check all dimensions on site Only figured dimensions are to be worked from Discrepancies must be reported immediately to the Architects before proceeding		Job no 4261	Dwg no L01
		Rev A	