


MAIN/PRICK POSTS – 100 x 100 TO BE DRIVEN INTO GROUND
RAILS – 100 x 25 TO BE FIXED TO ALTERNATE SIDES OF POSTS

RAILS TO BE FIXED TO POSTS WITH 100mm
GALVANISED FENCING NAILS

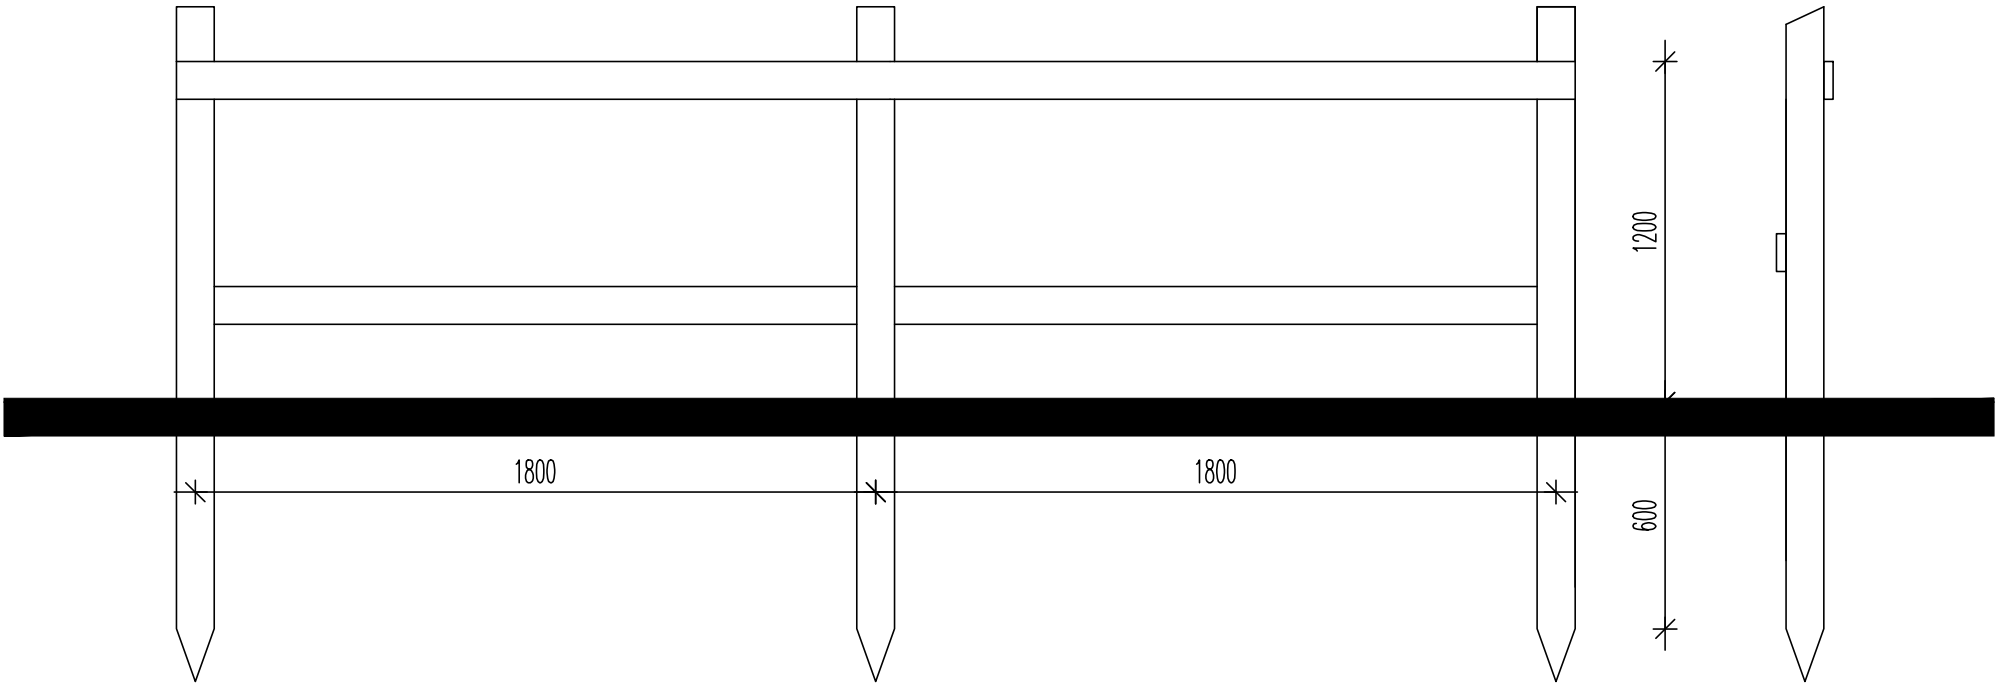

ELEVATIONAL DETAIL TO 1.2m HIGH TIMBER POST AND 2 RAIL FENCE.

REVISIONS

--	--	--

JOB
CHESHIRE REGION

DRAWING
POST & 2 RAIL FENCE

DATE: 15:05:09	DRAWN: SJM	SCALE: 1:20
----------------	------------	-------------

©THIS DRAWING AND THE BUILDING WORKS DEPICTED ARE THE COPYRIGHT OF J.S.BLOOR (WILMSLOW) LIMITED AND MAY NOT BE REPRODUCED OR AMENDED EXCEPT BY WRITTEN PERMISSION. NO LIABILITY WILL BE ACCEPTED FOR AMENDMENTS MADE BY OTHER PERSONS.

BLOOR HOMES

J.S.BLOOR (WILMSLOW) LTD.

JS BLOOR (WILMSLOW) LIMITED,
DEAN COURT, 85 ADLINGTON ROAD
WILMSLOW, CHESHIRE SK9 2BT
TELEPHONE 01625 539762 FACSIMILE 01625 546828

DRAWING No:

001_02