
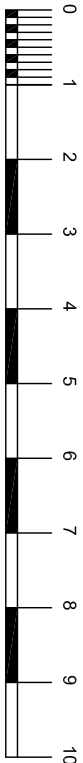


The content of this drawing is subject to the provision of the Copyright Design & Patents Act 1988.


Work to fixed dimensions only. Site dimensions are to be verified prior to commencement of work.

Any discrepancy whatsoever between any information contained on this drawing and any other document or drawing, regardless of the date of issue, shall be the responsibility of the company before any work is executed.

IF IN DOUBT ASK IMMEDIATELY.

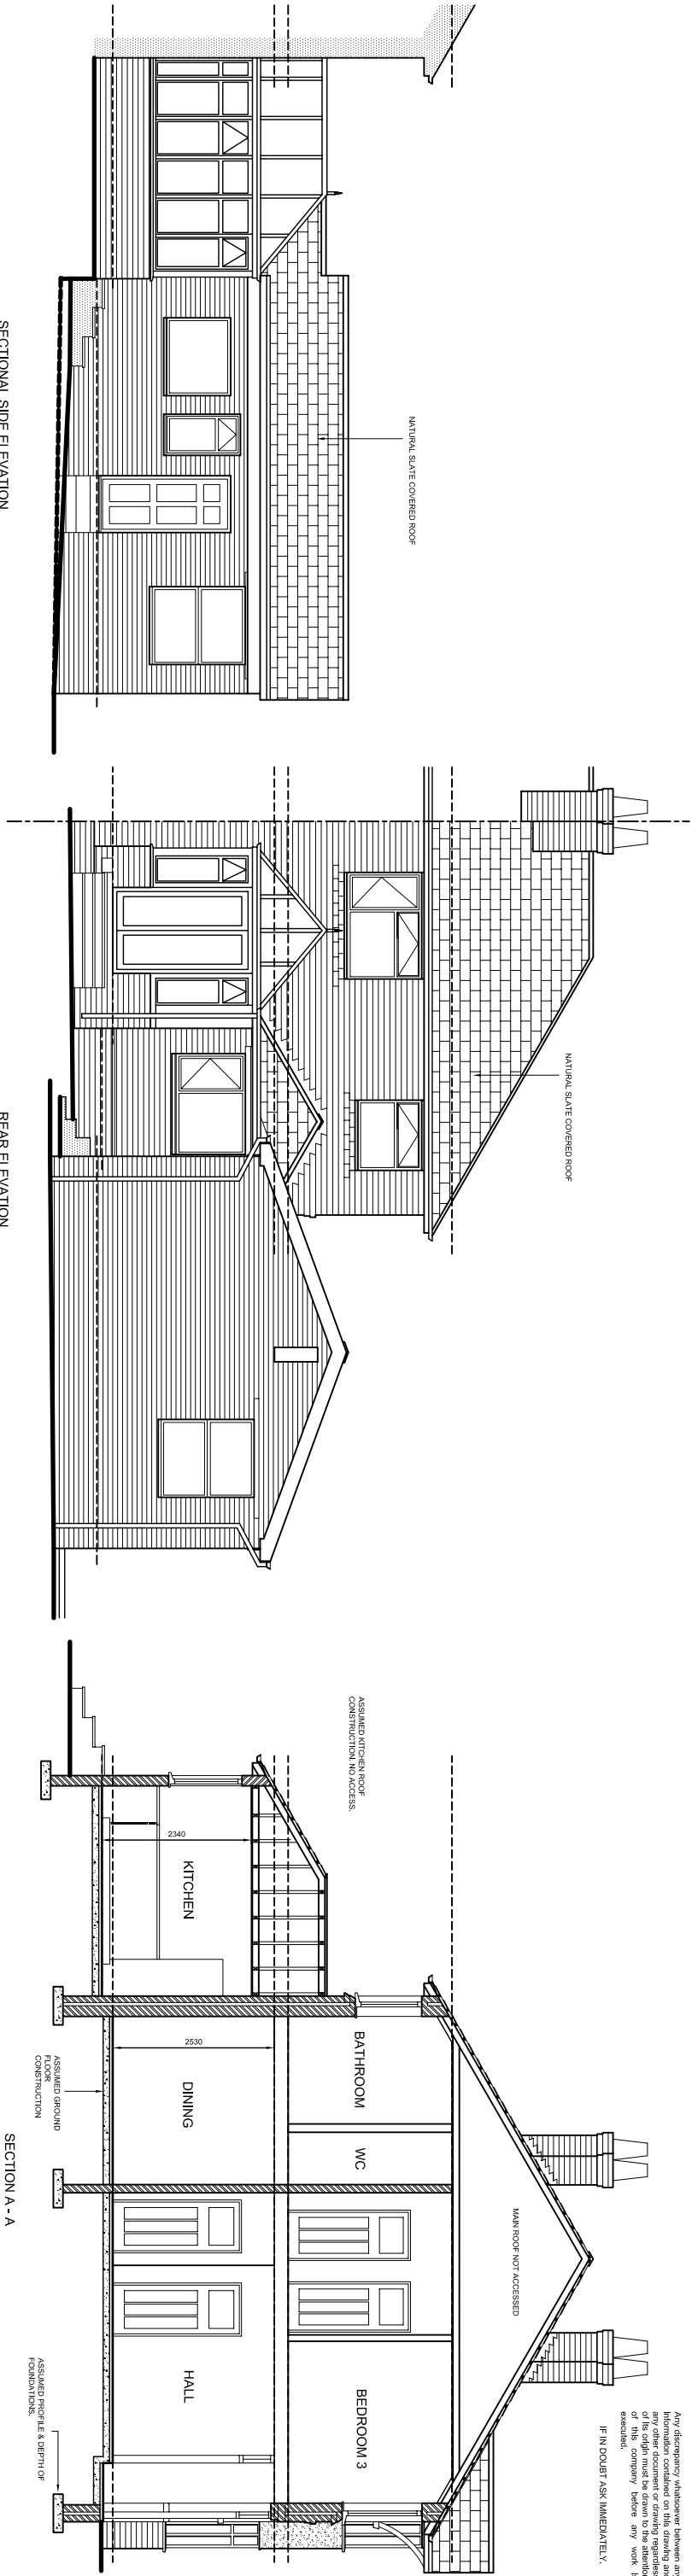

SCALE IN METRES

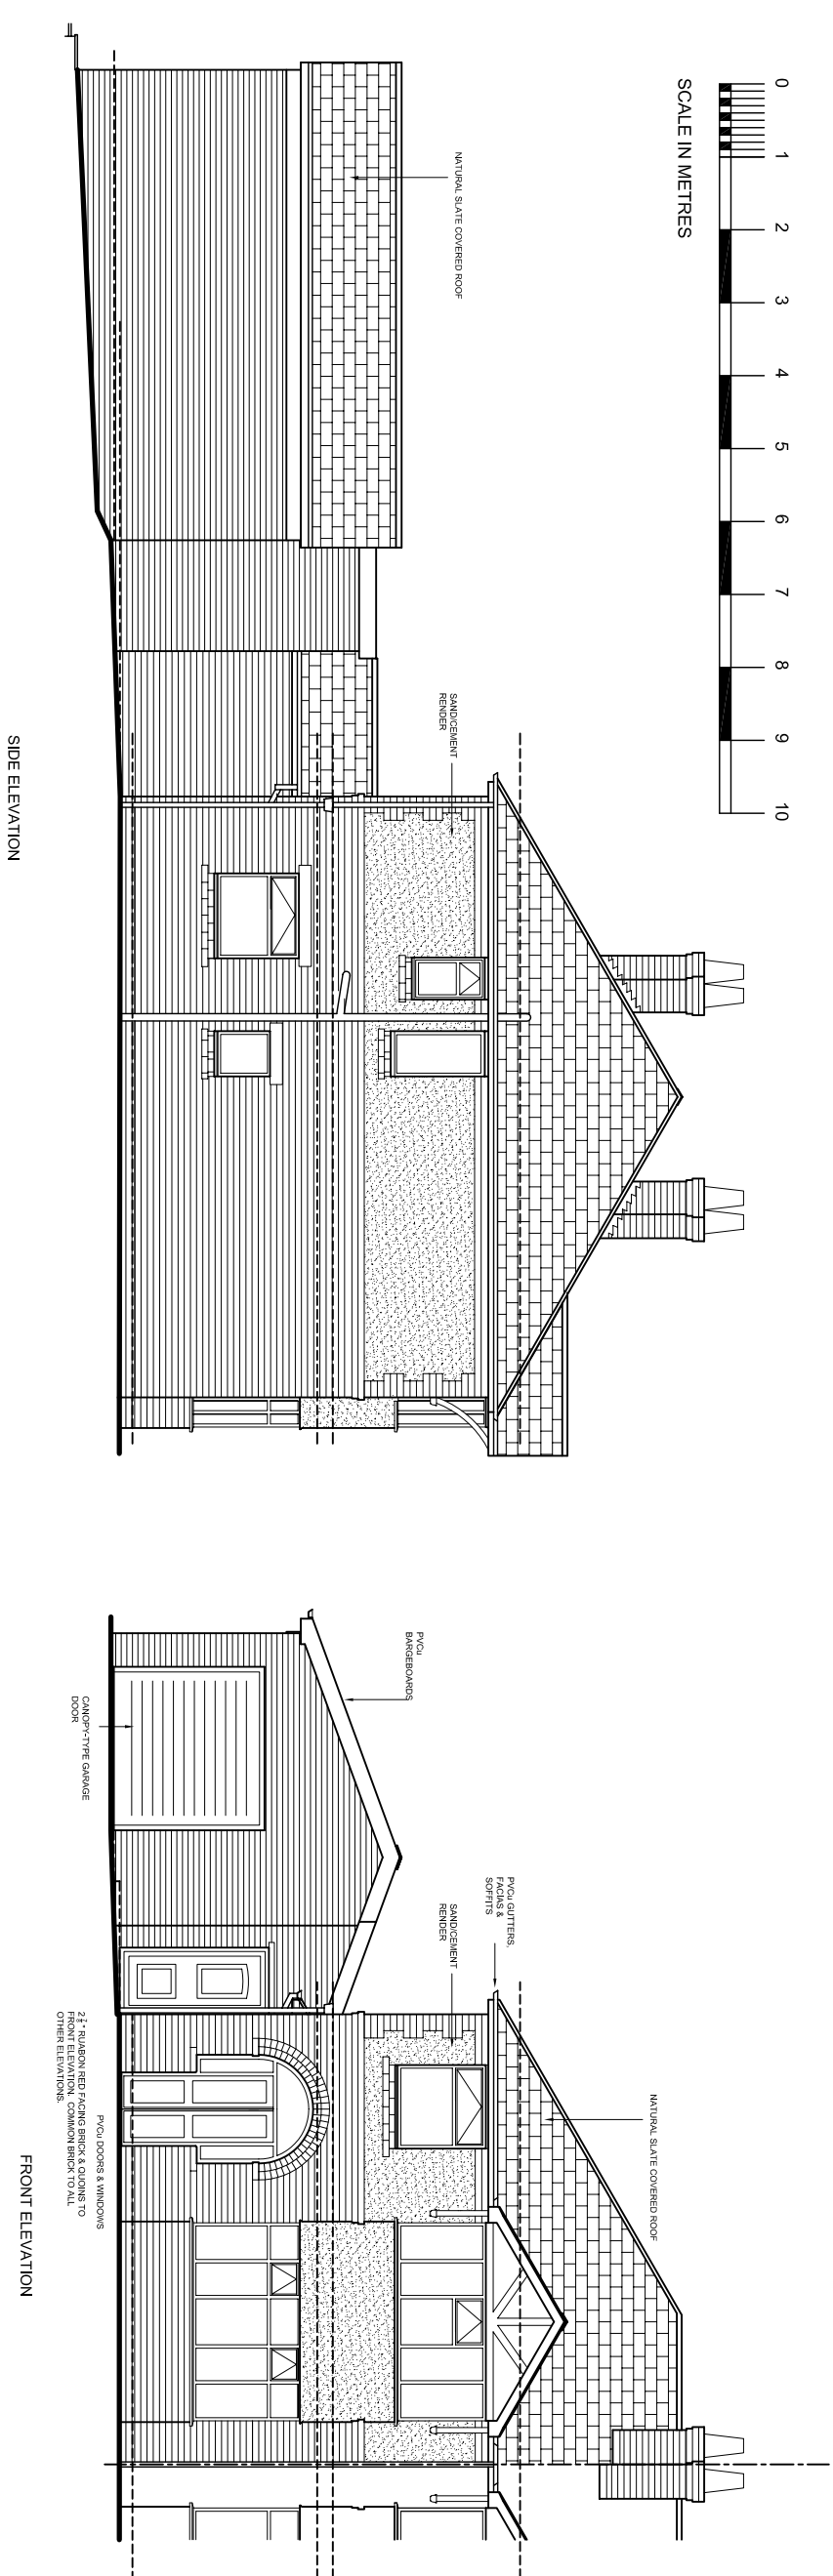

REV. DATE

TITLE
PROPOSED ALTERATIONS FOR
MR & MRS P GALLIMORE
50 BELVEDERE DRIVE
WREXHAM LL11 2BG

DOB
ELEVATIONS & SECTION
AS EXISTING

DATE 21.08.03 SCALE 1:50

DRAWN TD

DRG. NO. 2045-03

REV.

HERBOURNE LTD
61 PARK ROAD WEST
CHESTER CH4 8BQ