





north east elevation 1:100

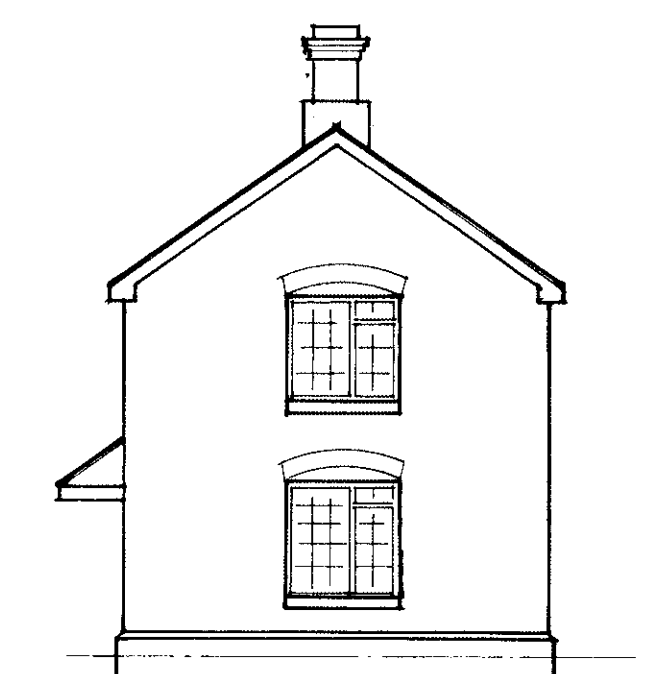


north west elevation 1:100

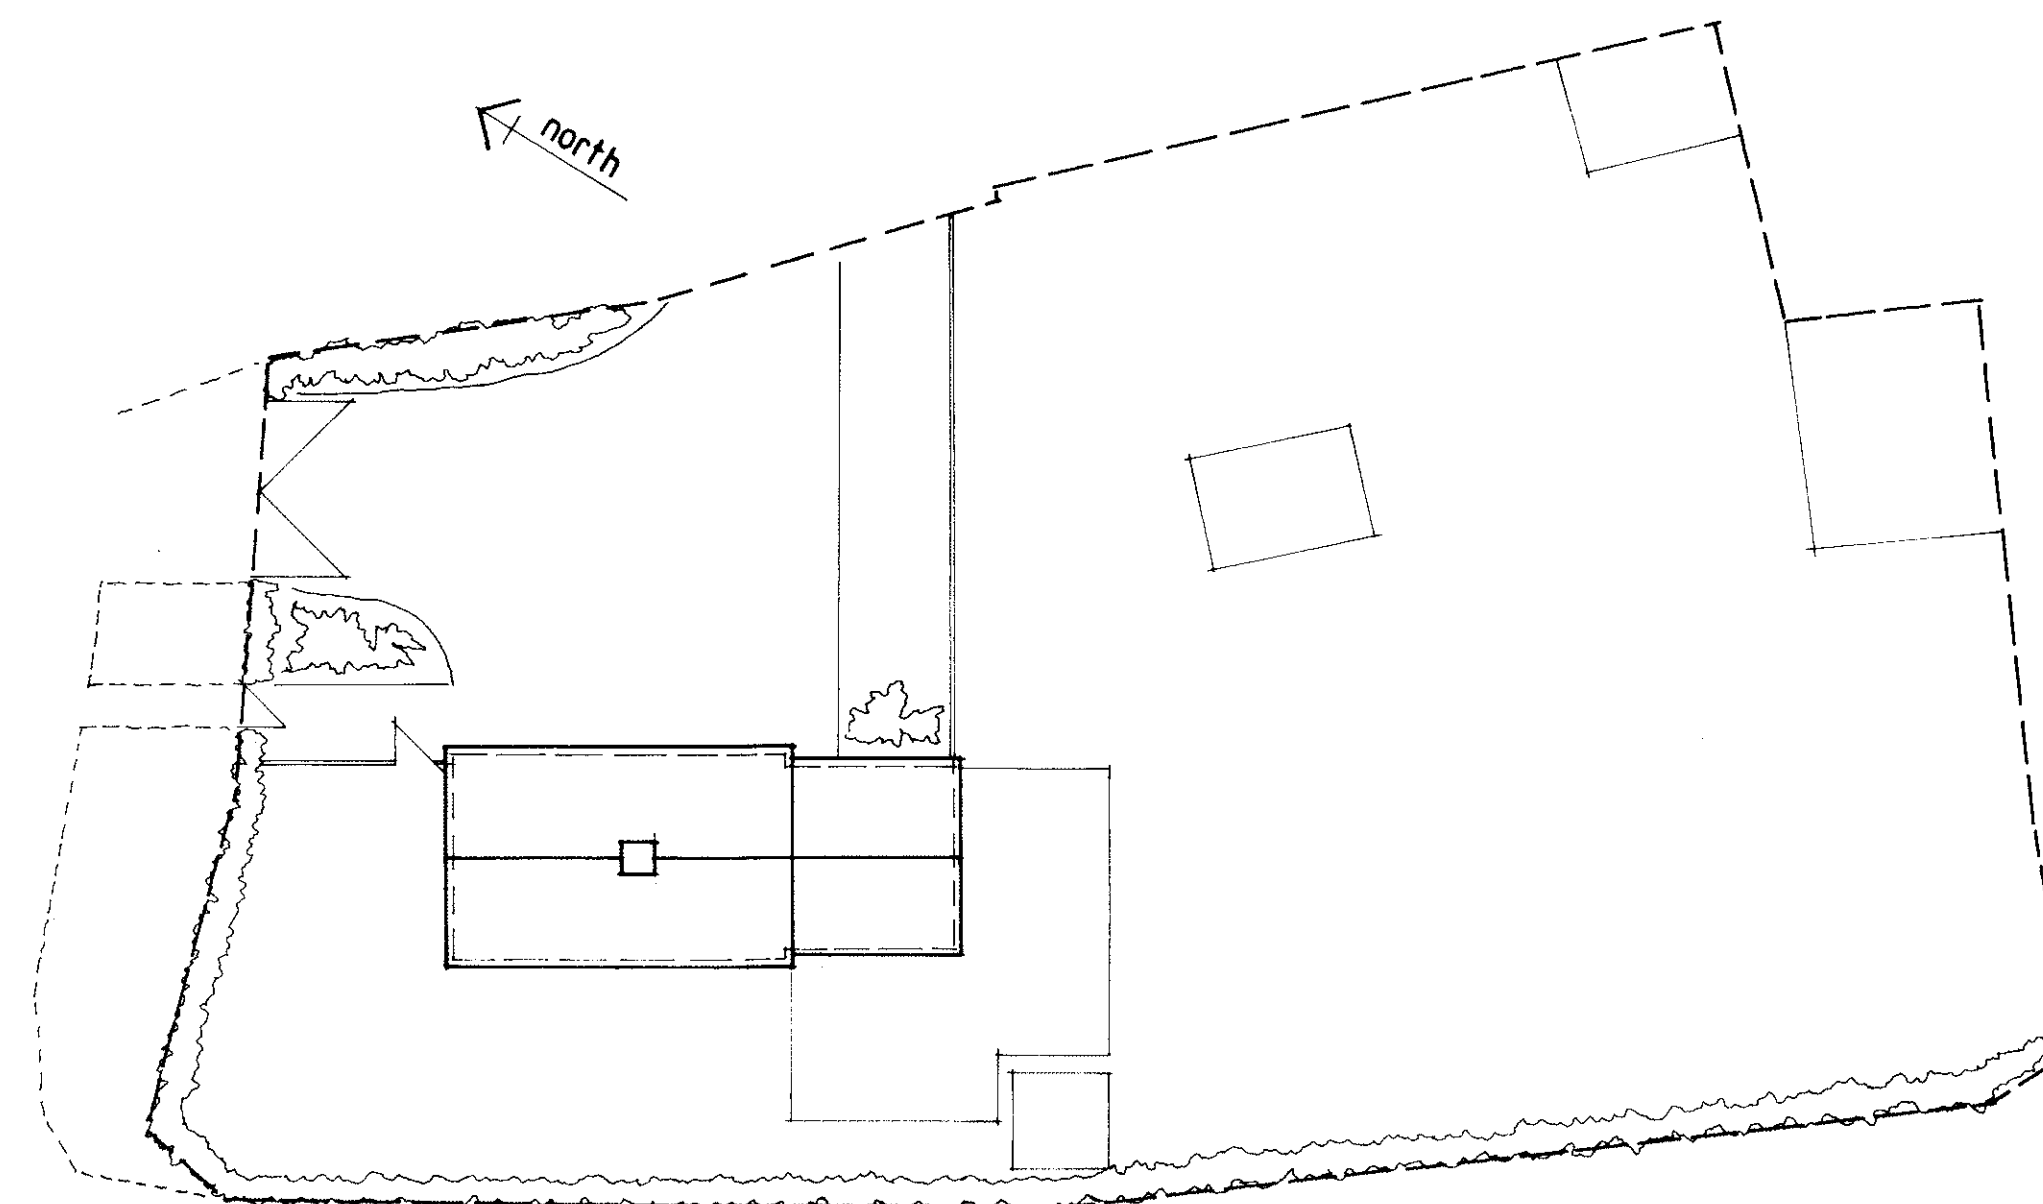


site plan 1:200




south west elevation 1:100

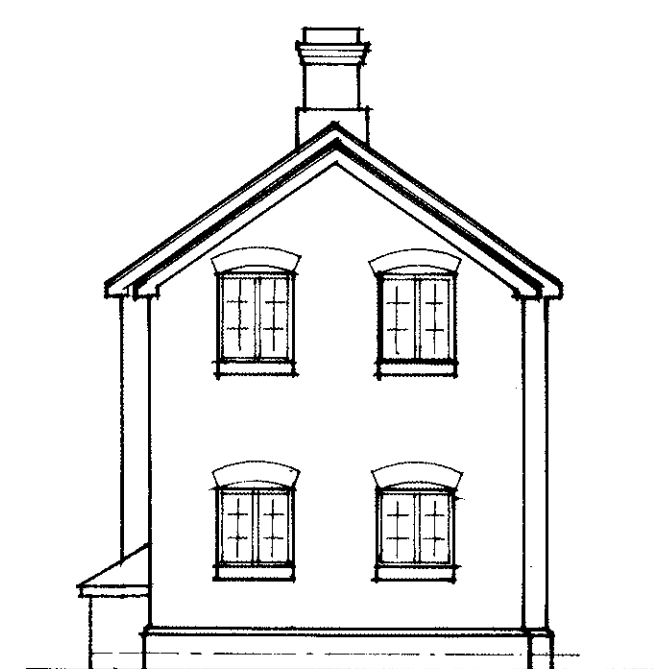

south east elevation 1:100

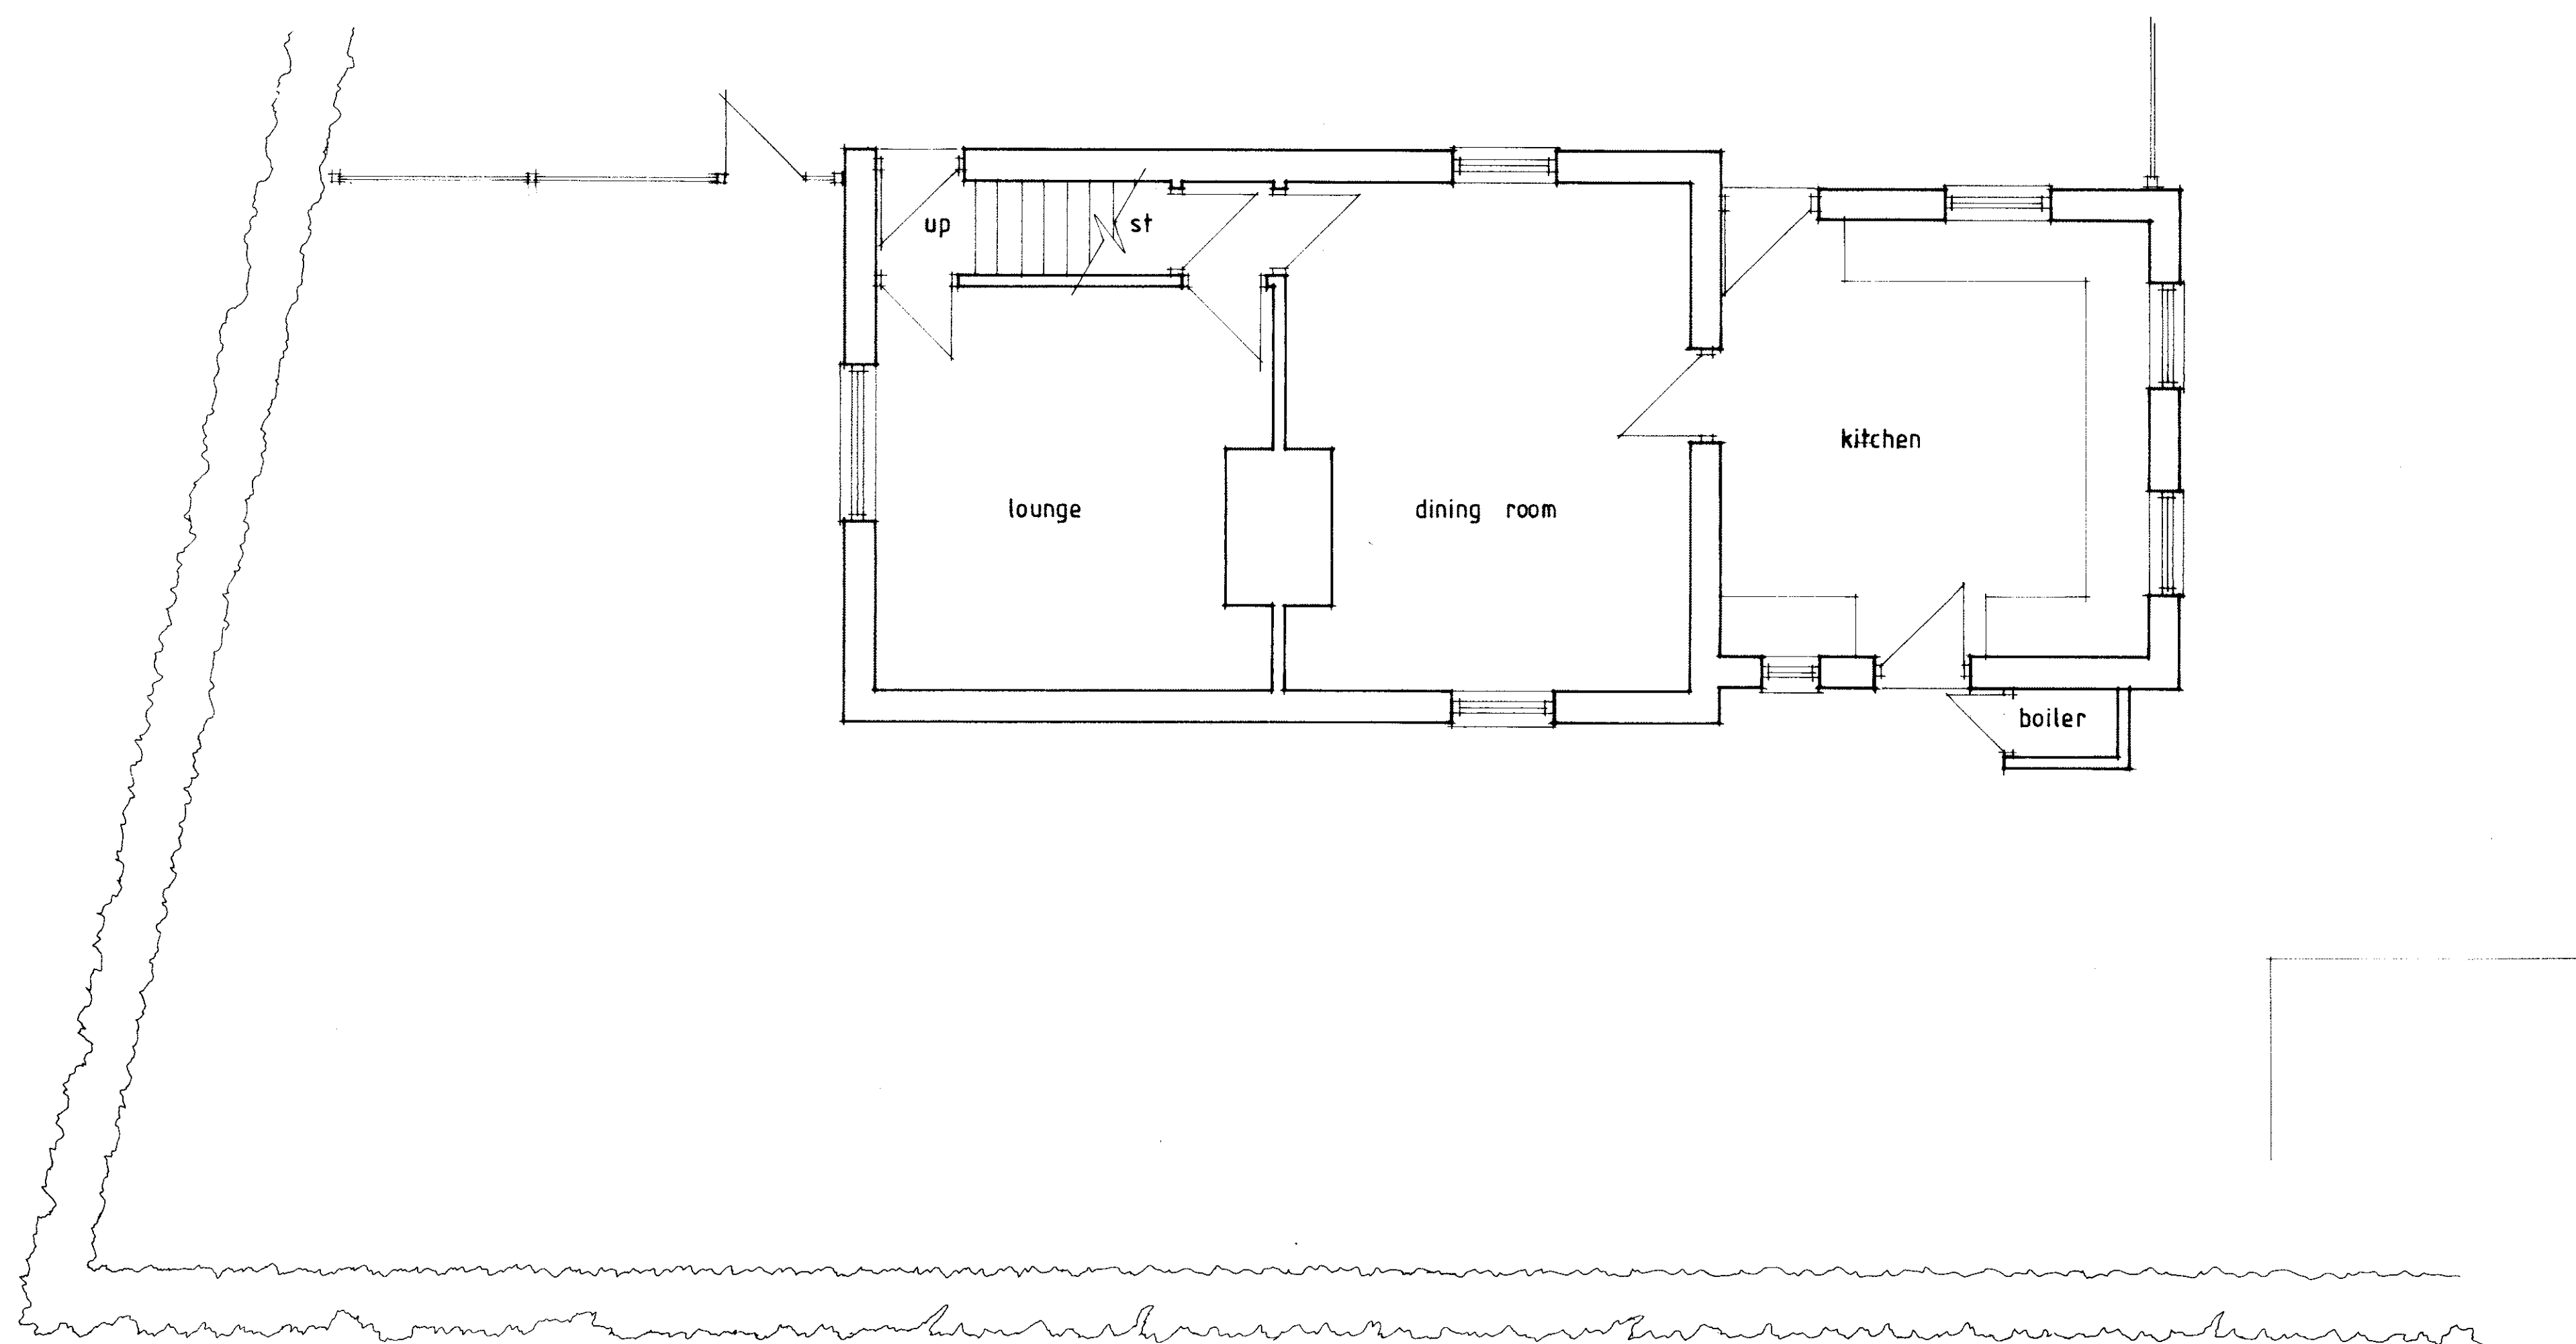

ground floor plan 1:50

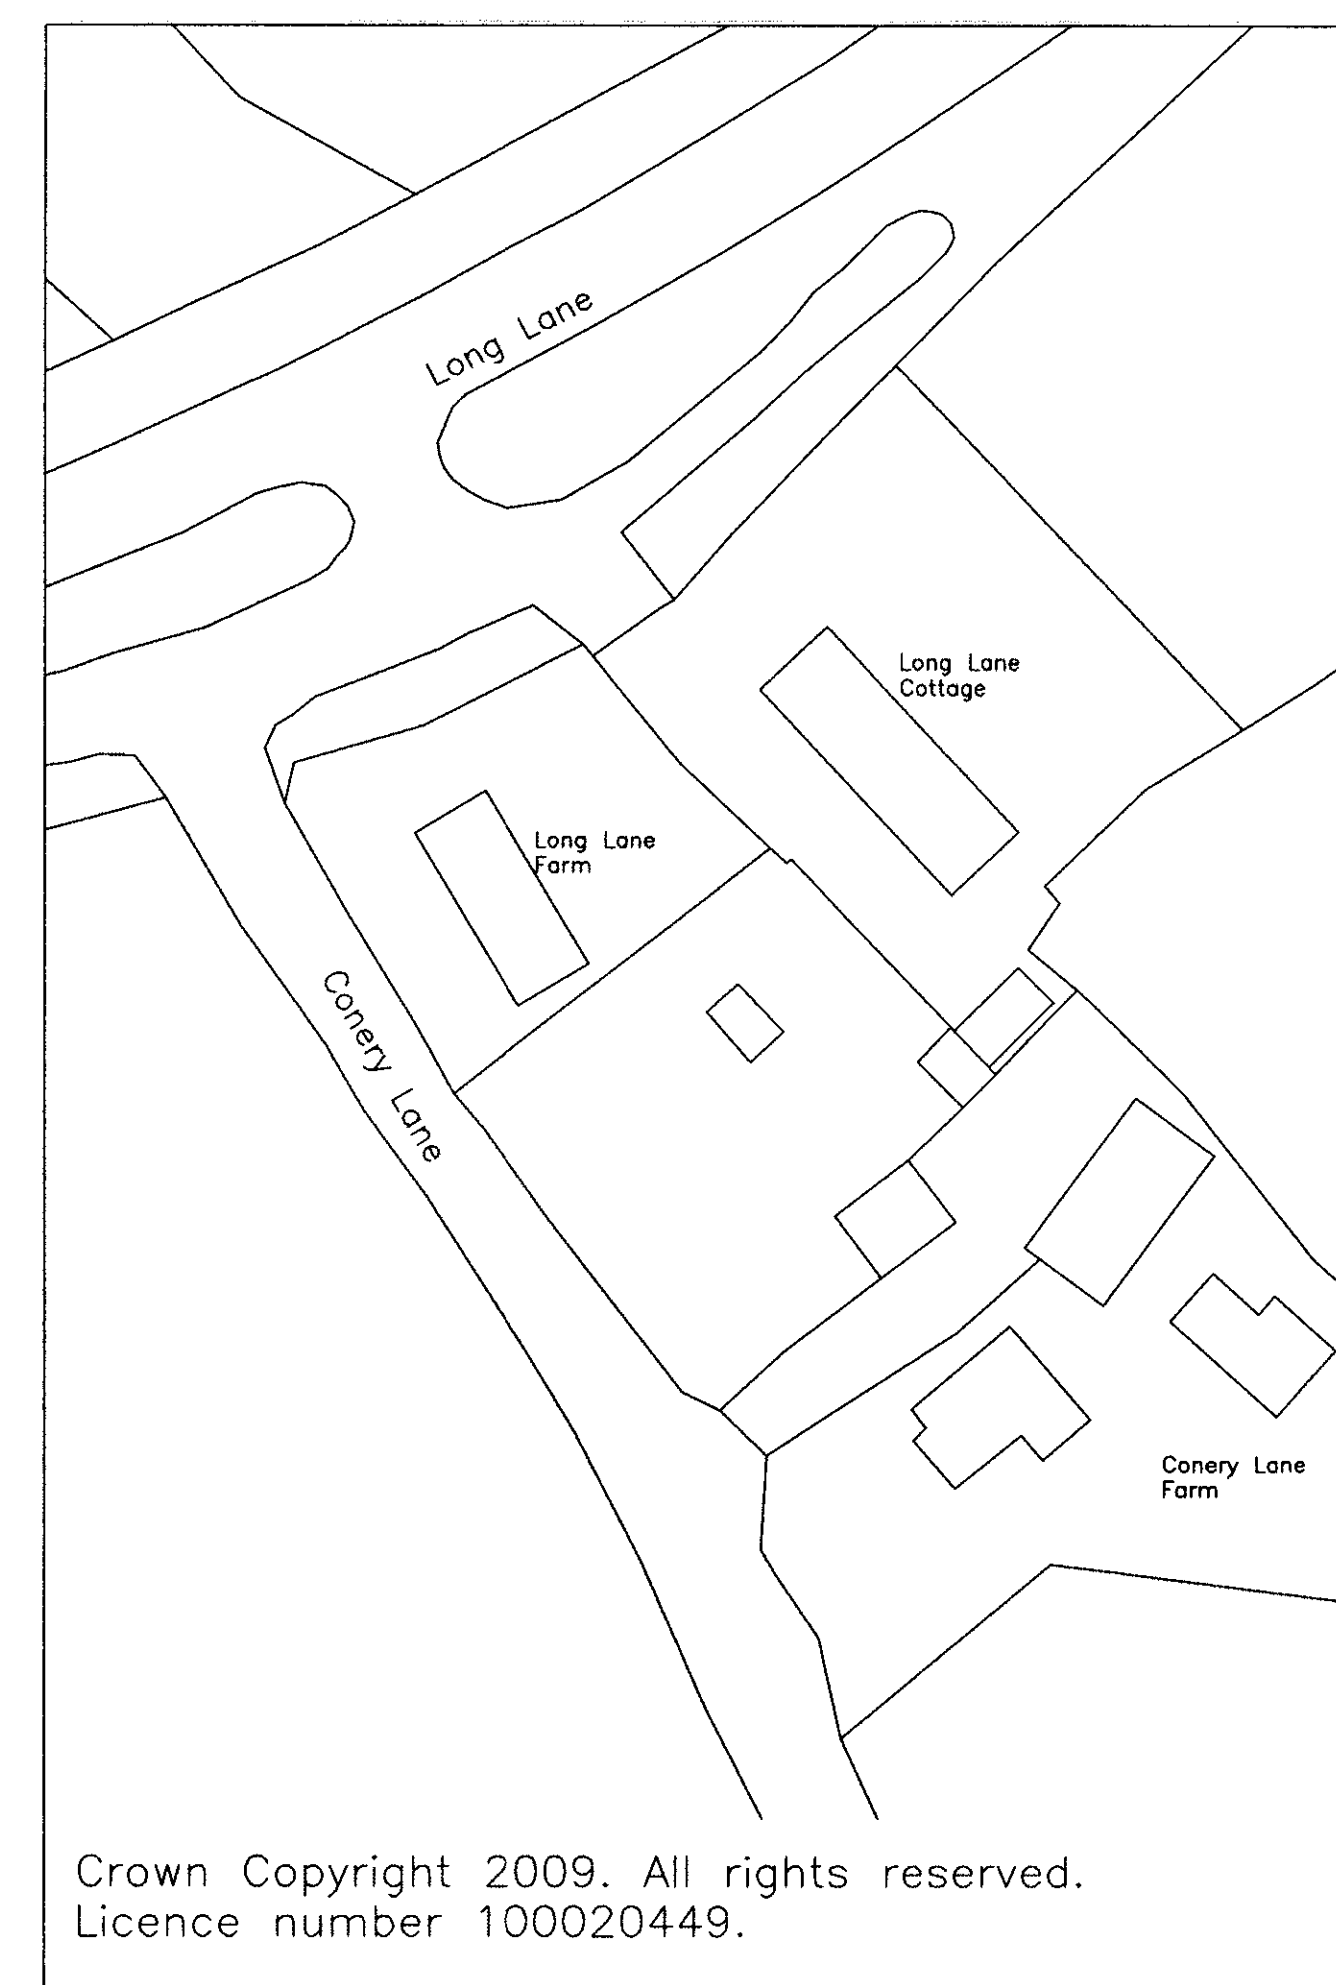

Crown Copyright 2009. All rights reserved.
Licence number 100020449.


block plan 1:500

EXISTING PLANS AND ELEVATIONS

MATT DOVE
for MR AND MRS ALLEN,
LONG LANE FARM, LONG LANE
BRONINGTON, WIREHAM

0409/01

ARCHITECTURAL
SERVICES

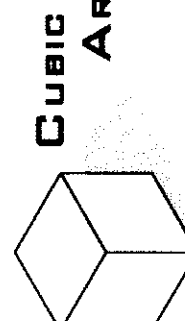

CUBIC ARCHITECTURAL SERVICES, HORTON HALL ROAD, HORTON, WIREHAM, DORSET, DT98 3BP.
www.cubicarch.co.uk TEL: 01929 855491 FAX: 01929 855492

ALL DIMENSIONS TO BE CHECKED ON SITE AND REPORTED BACK TO THIS OFFICE.

