


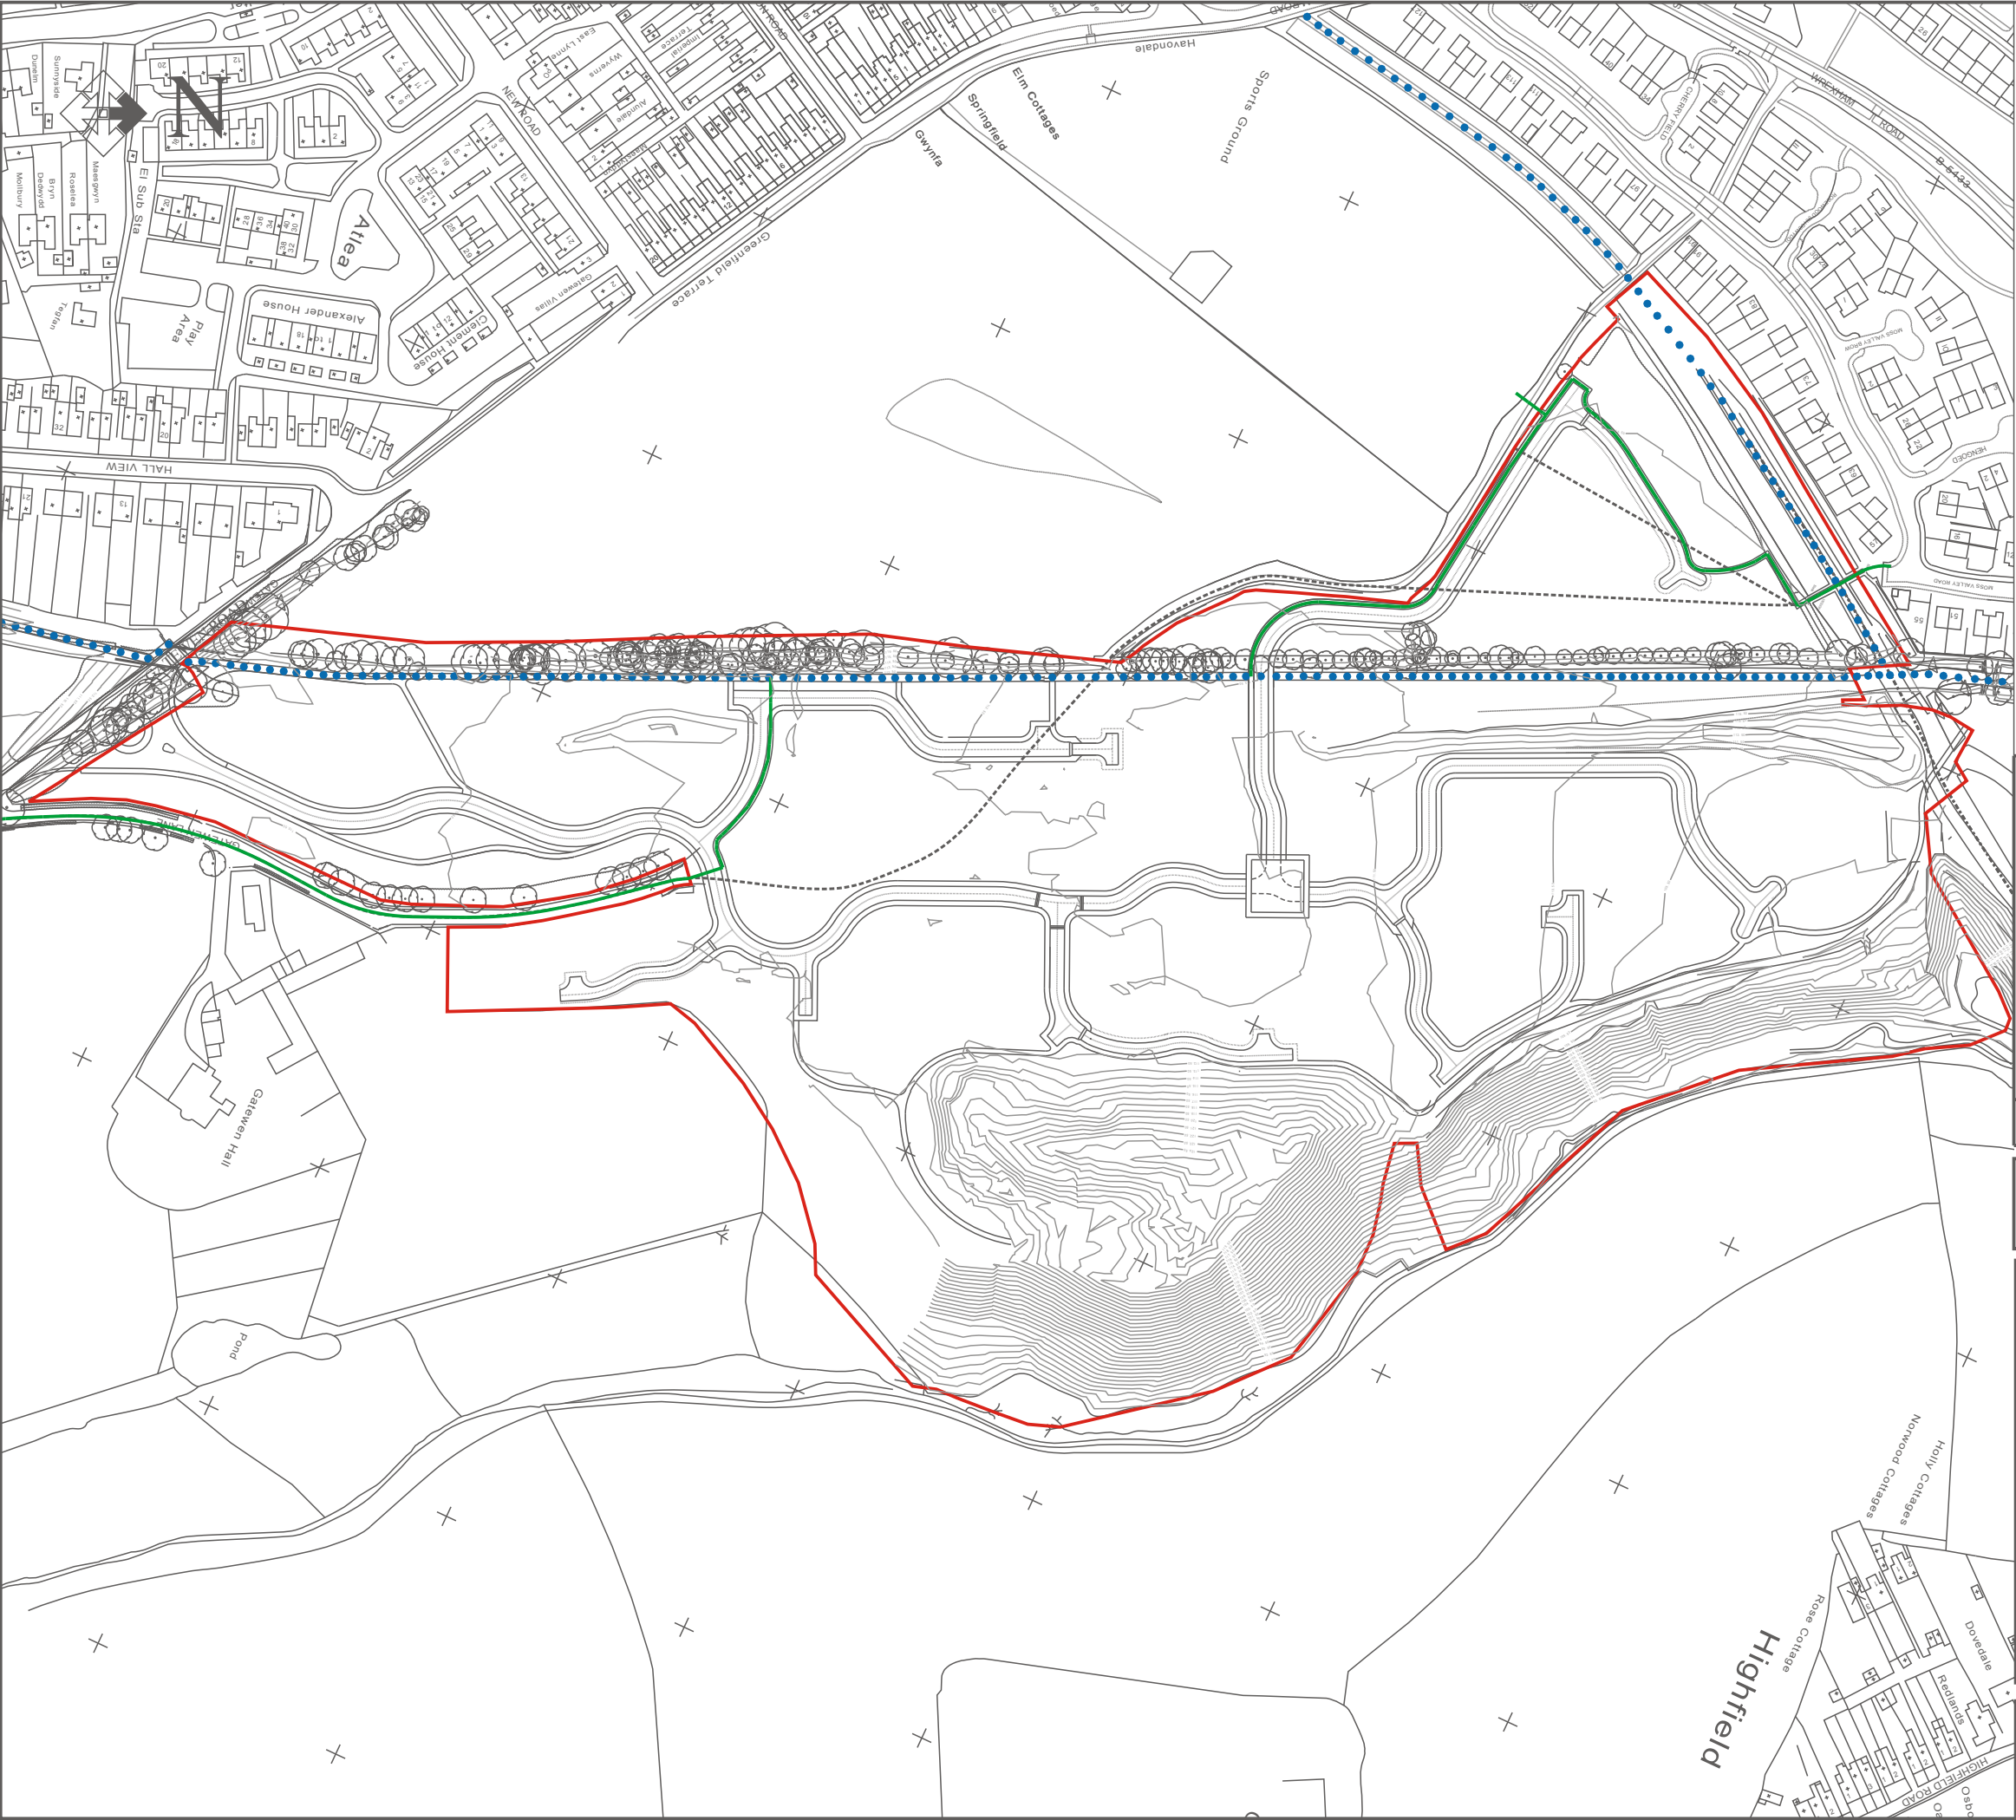

KEY

- EXISTING PUBLIC FOOTPATH ROUTE
- PROPOSED FOOTPATH ROUTE
- PROPOSED CYCLE PATH & FOOTPATH ROUTE

REVISIONS

JOB

GATEWEN ROAD
WREXHAM

DRAWING

FOOTPATH PLAN

DATE: 25:08:09 | DRAWN: SJS | SCALE: 1:2500 @ A3

THIS DRAWING AND THE BUILDING WORKS DEPICTED ARE THE COPYRIGHT OF J.S.BLOOR (WILMSLOW) LIMITED AND MAY NOT BE REPRODUCED OR AMENDED EXCEPT BY WRITTEN PERMISSION. NO LIABILITY WILL BE ACCEPTED FOR AMENDMENTS MADE BY OTHER PERSONS.

BLOOR HOMES

J.S.BLOOR (WILMSLOW) LTD.

JS BLOOR (WILMSLOW) LIMITED,
DEAN COURT, 85 ADLINGTON ROAD
WILMSLOW, CHESHIRE SK9 2BT
TELEPHONE 01625 539762 FACSIMILE 01625 546828

DRAWING No:

GR/FP_01