



SOUTH ELEVATION


SOUTH ELEVATION

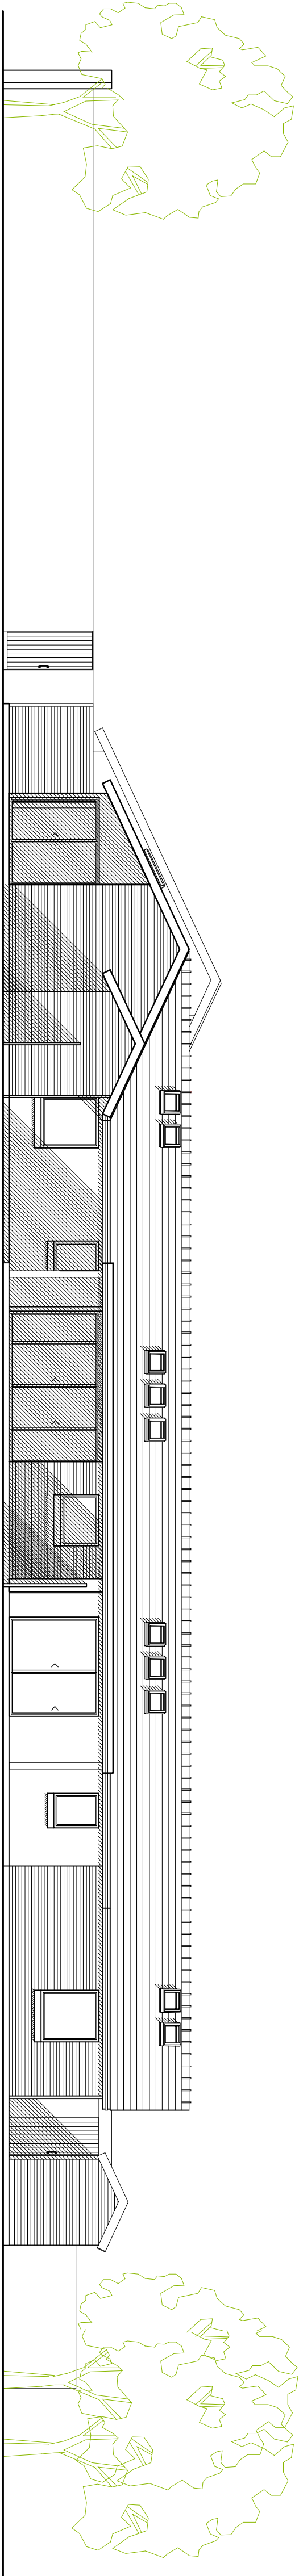

EAST ELEVATION

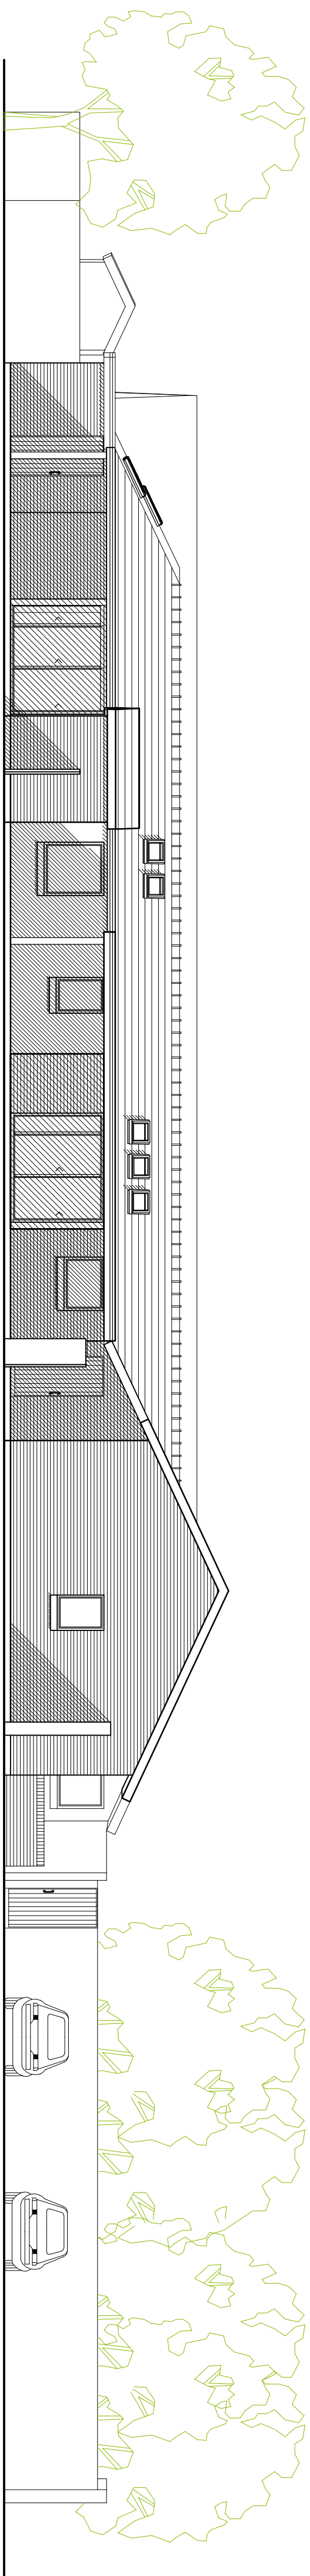

WEST ELEVATION

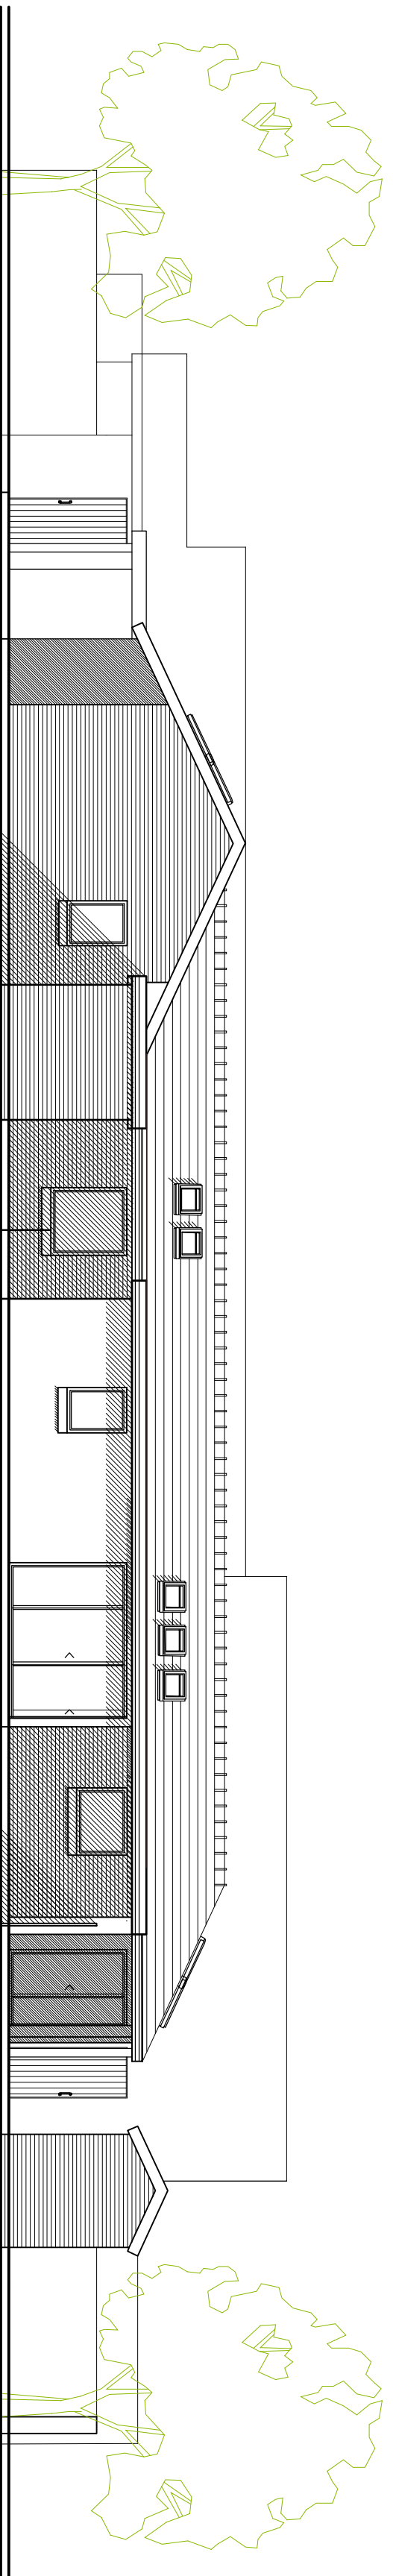

NORTH ELEVATION

Number C/41.0/

Drawing

LEARNING DISABILITY HOME ELEVATIONS

C741.07

Scale
1:100

Date	Dr
02/09	LW

OWN	Checked
Y	

Ainsley Gommom
architecture . urban design

Activity Gormon Architects Ltd. Registered in England & Wales No. 4187964.
Registered Office: 1 Peto Street, Hemmell Square, Liverpool CH4 1BN
www.activitygormonarchitect.co.uk