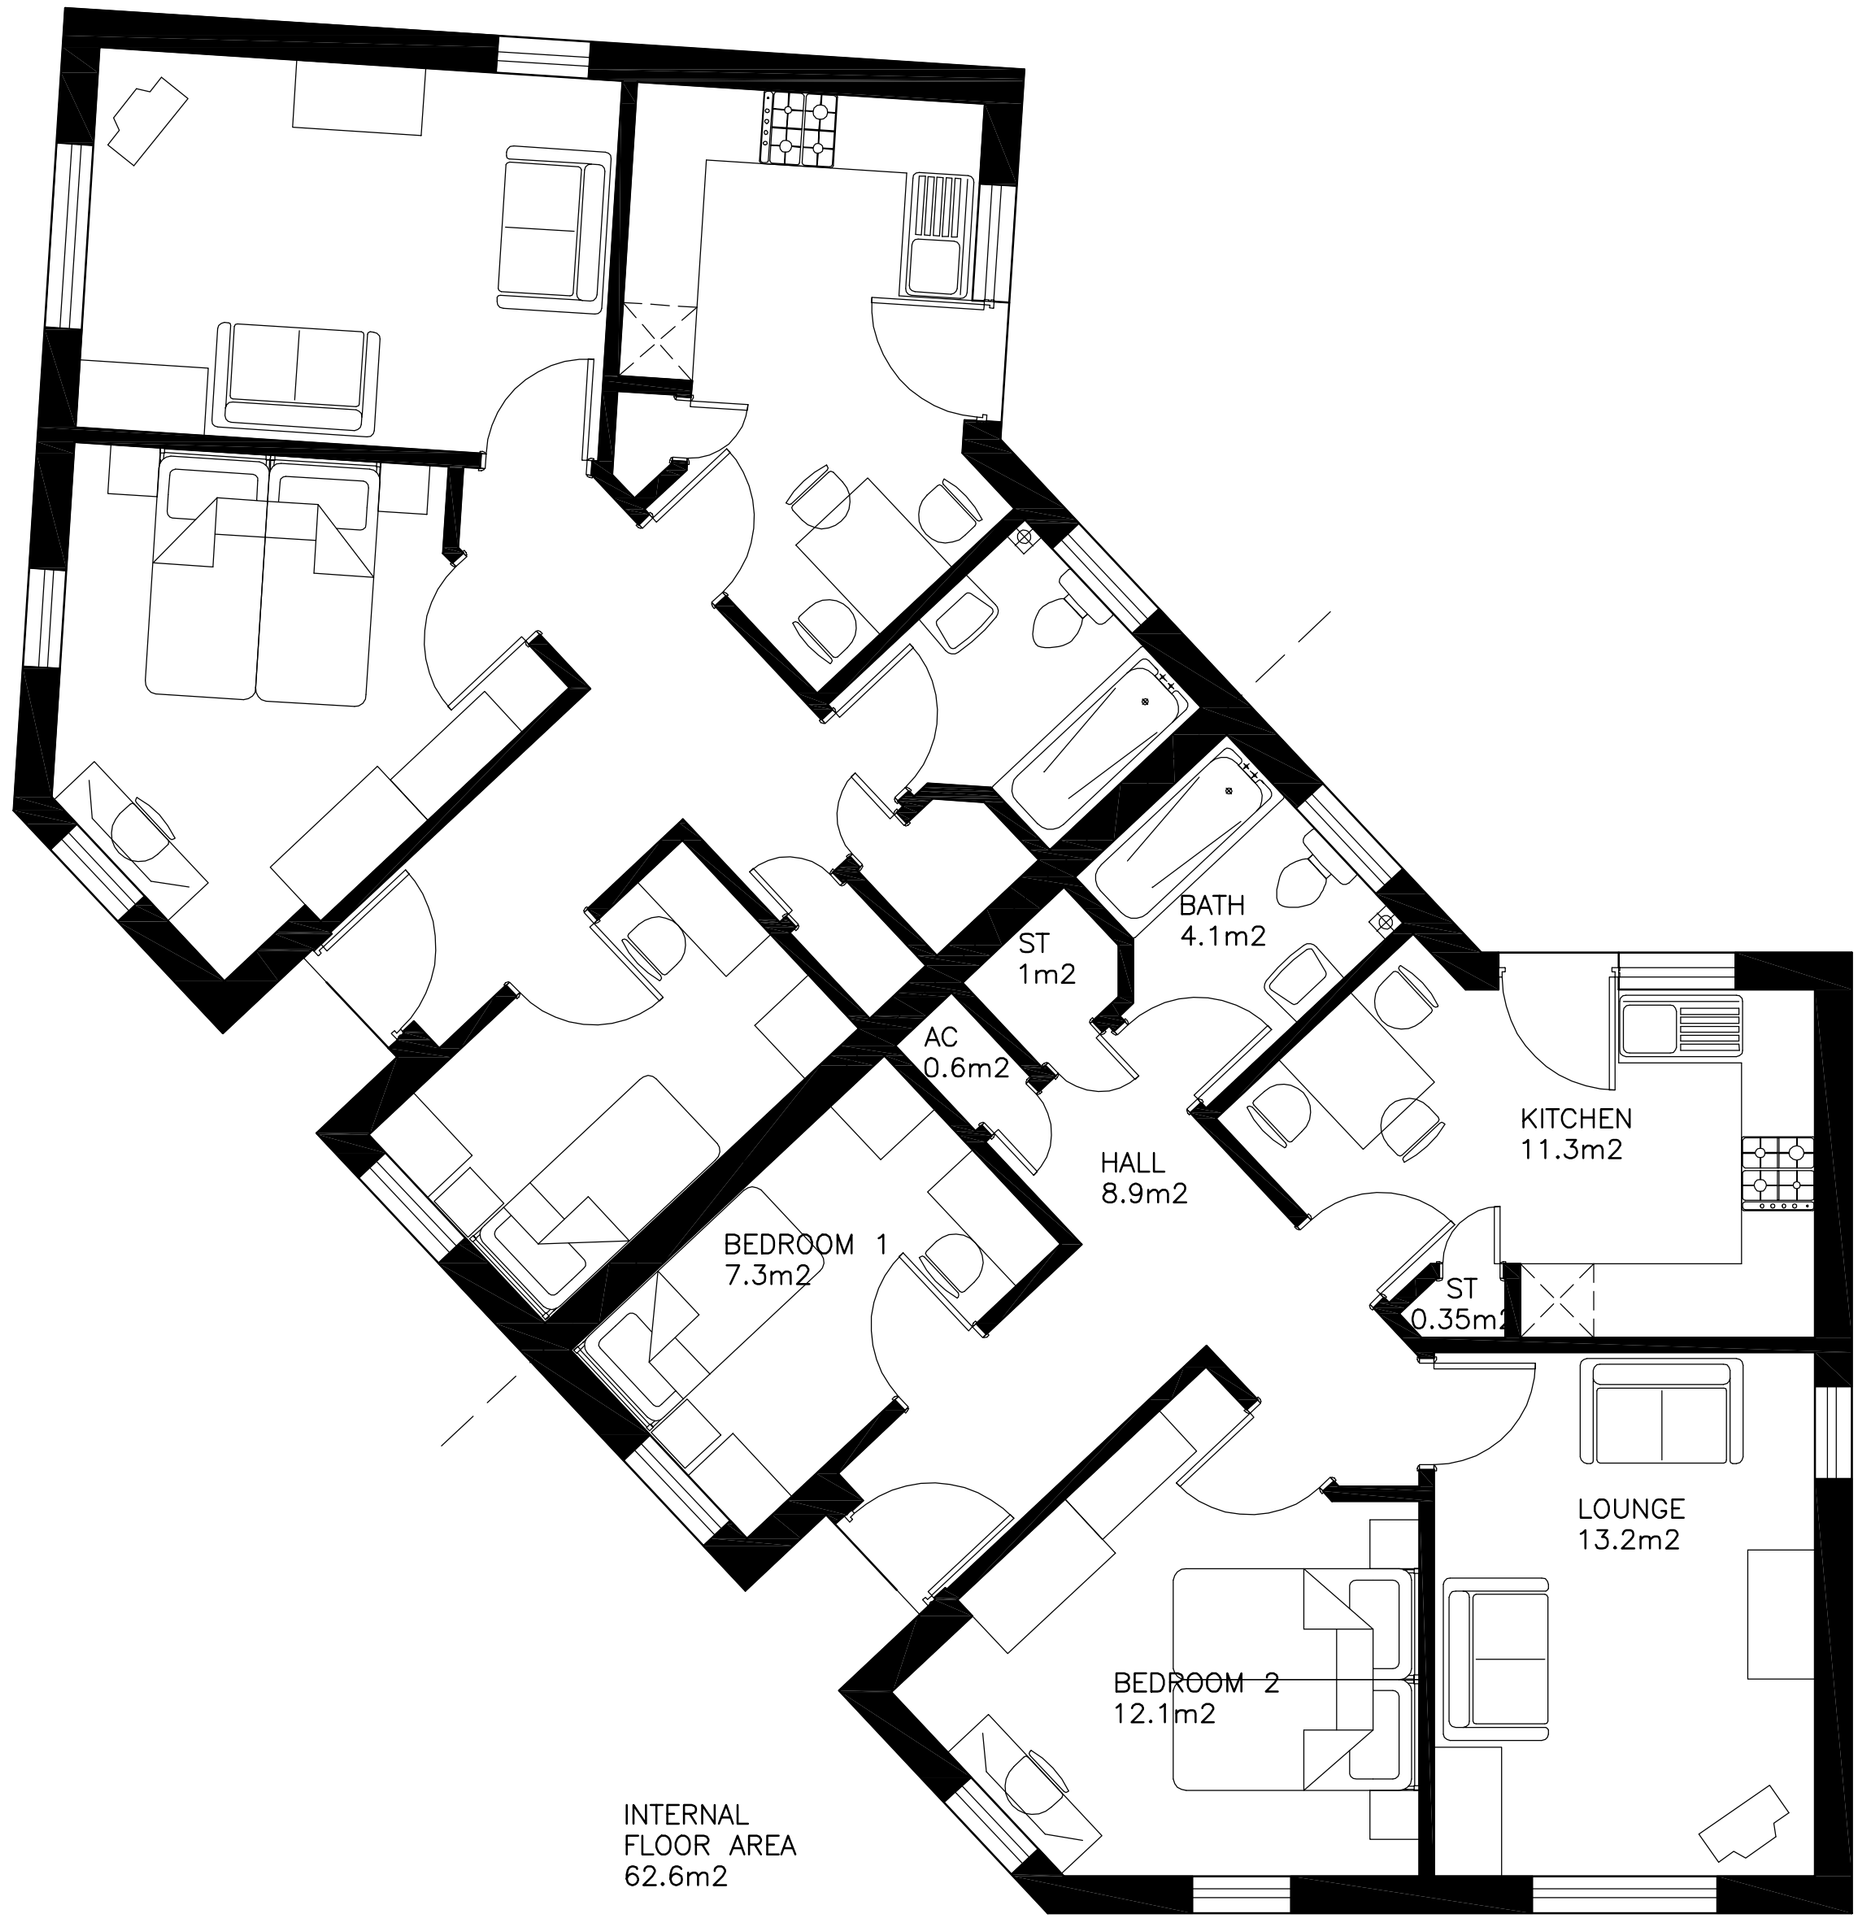


Number **C741.20**

NOTES:
THIS DRAWING IS COPYRIGHT. DO NOT SCALE FROM THIS DRAWING. WORK TO FIGURED DIMENSIONS ONLY. CHECK ALL DIMENSIONS ON SITE. ANY DISCREPANCIES TO BE NOTIFIED TO THE ARCHITECT.

REVISIONS

Job **SCHOOL LANE PONCIAU, WREXHAM FOR WALES & WEST**

Drawing **3P2B WHEELCHAIR BUNGALOW PLAN**

Number **C741.20**

Scale	Date	Drawn	Checked
1:50	30/09/08	LW	SV

Ainsley Gommon
architecture . urban design
THE OLD POLICE STATION, 15 GLYNNE WAY, HAWARDEN CH5 3NS
Tel: 01244 537100 Fax: 01244 537767 ainsley.gommon_wales@virgin.net
Ainsley Gommon Architects Ltd. Registered in England & Wales No.4187845
Registered Office: 1 Price Street, Hanbon Square, Birkenhead CH41 6JN
www.ainsleygommonarchitects.co.uk

05/11/09 05:11 \\Aga21\aga21projects\C741-Ponciau\C741.20-21A 3P2B BUNGALOW.dwg