






north east elevation 1:100

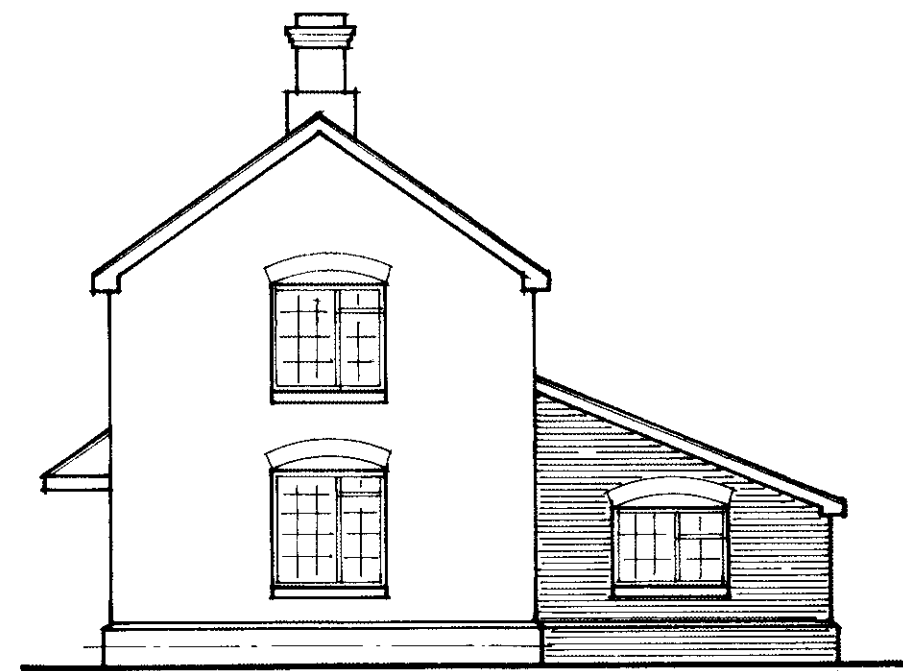

north west elevation 1:100

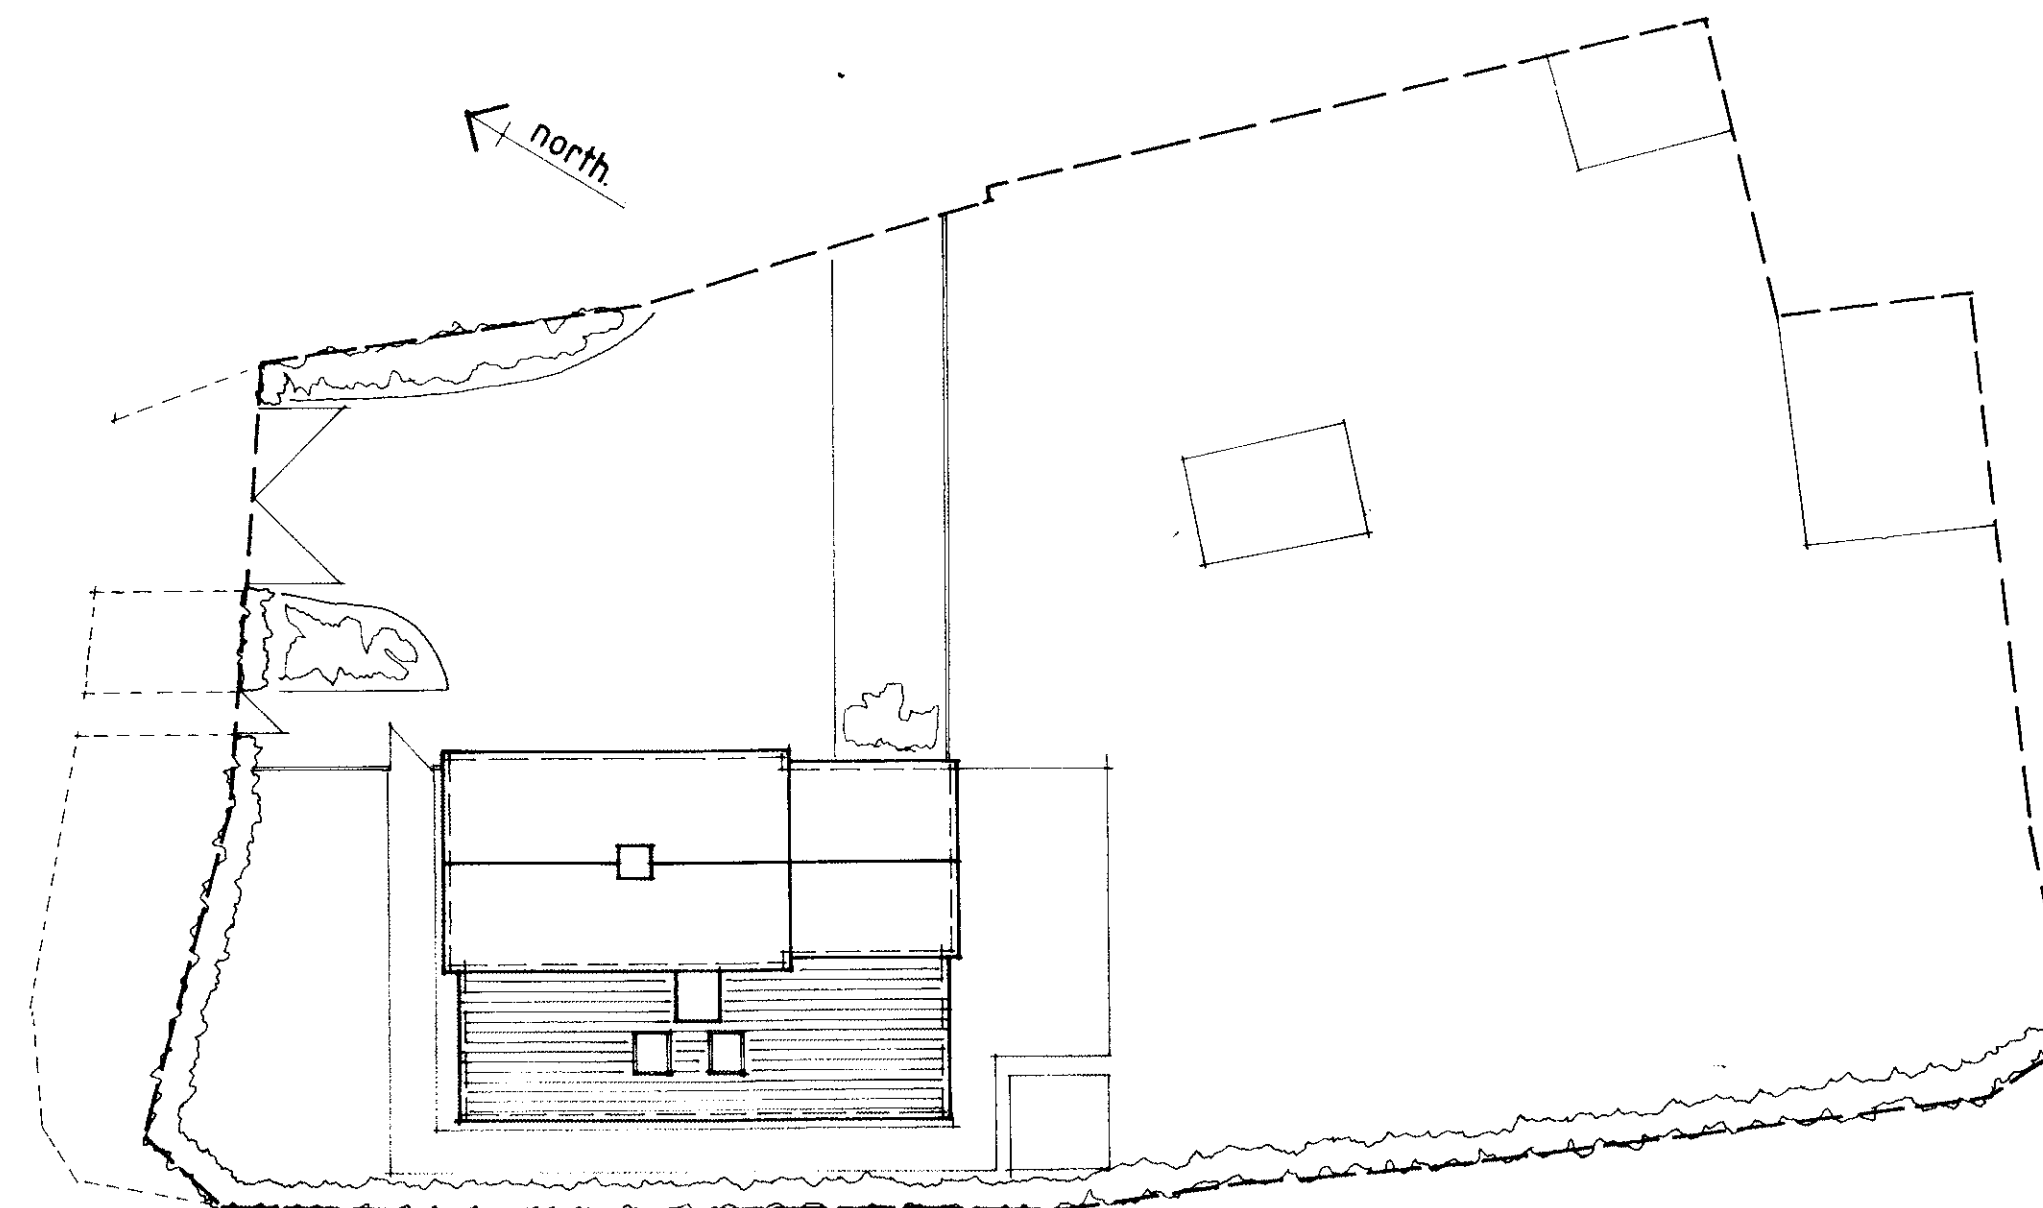


site plan 1:200

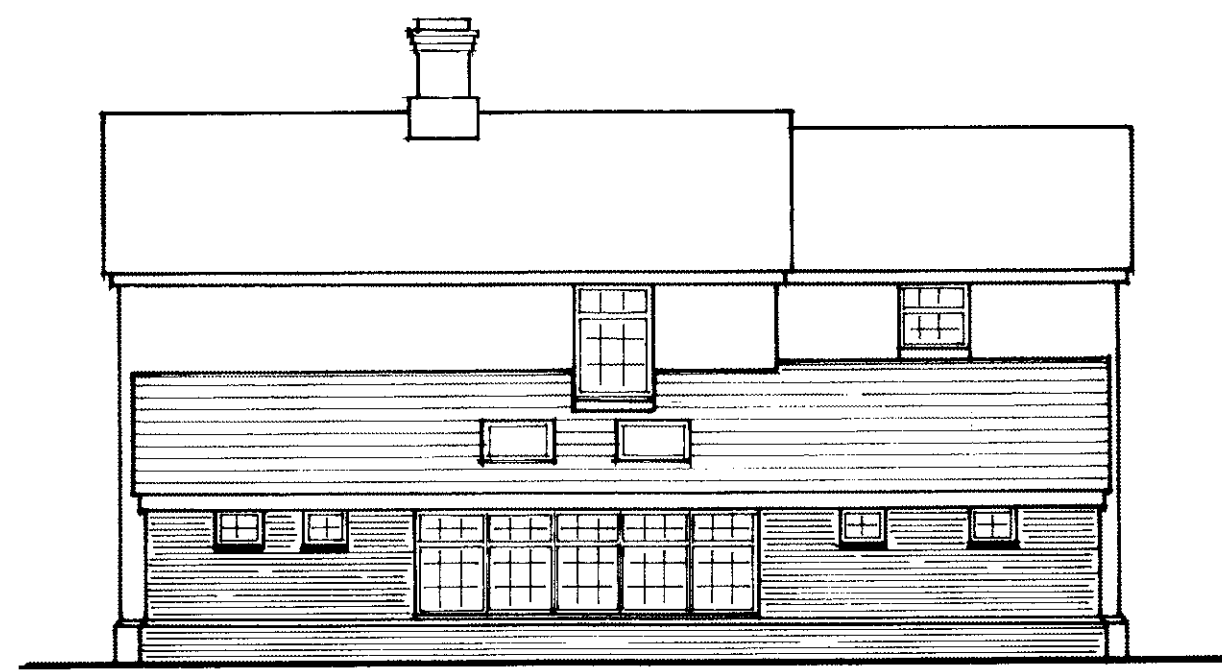


south west elevation 1:100



south east elevation 1:100

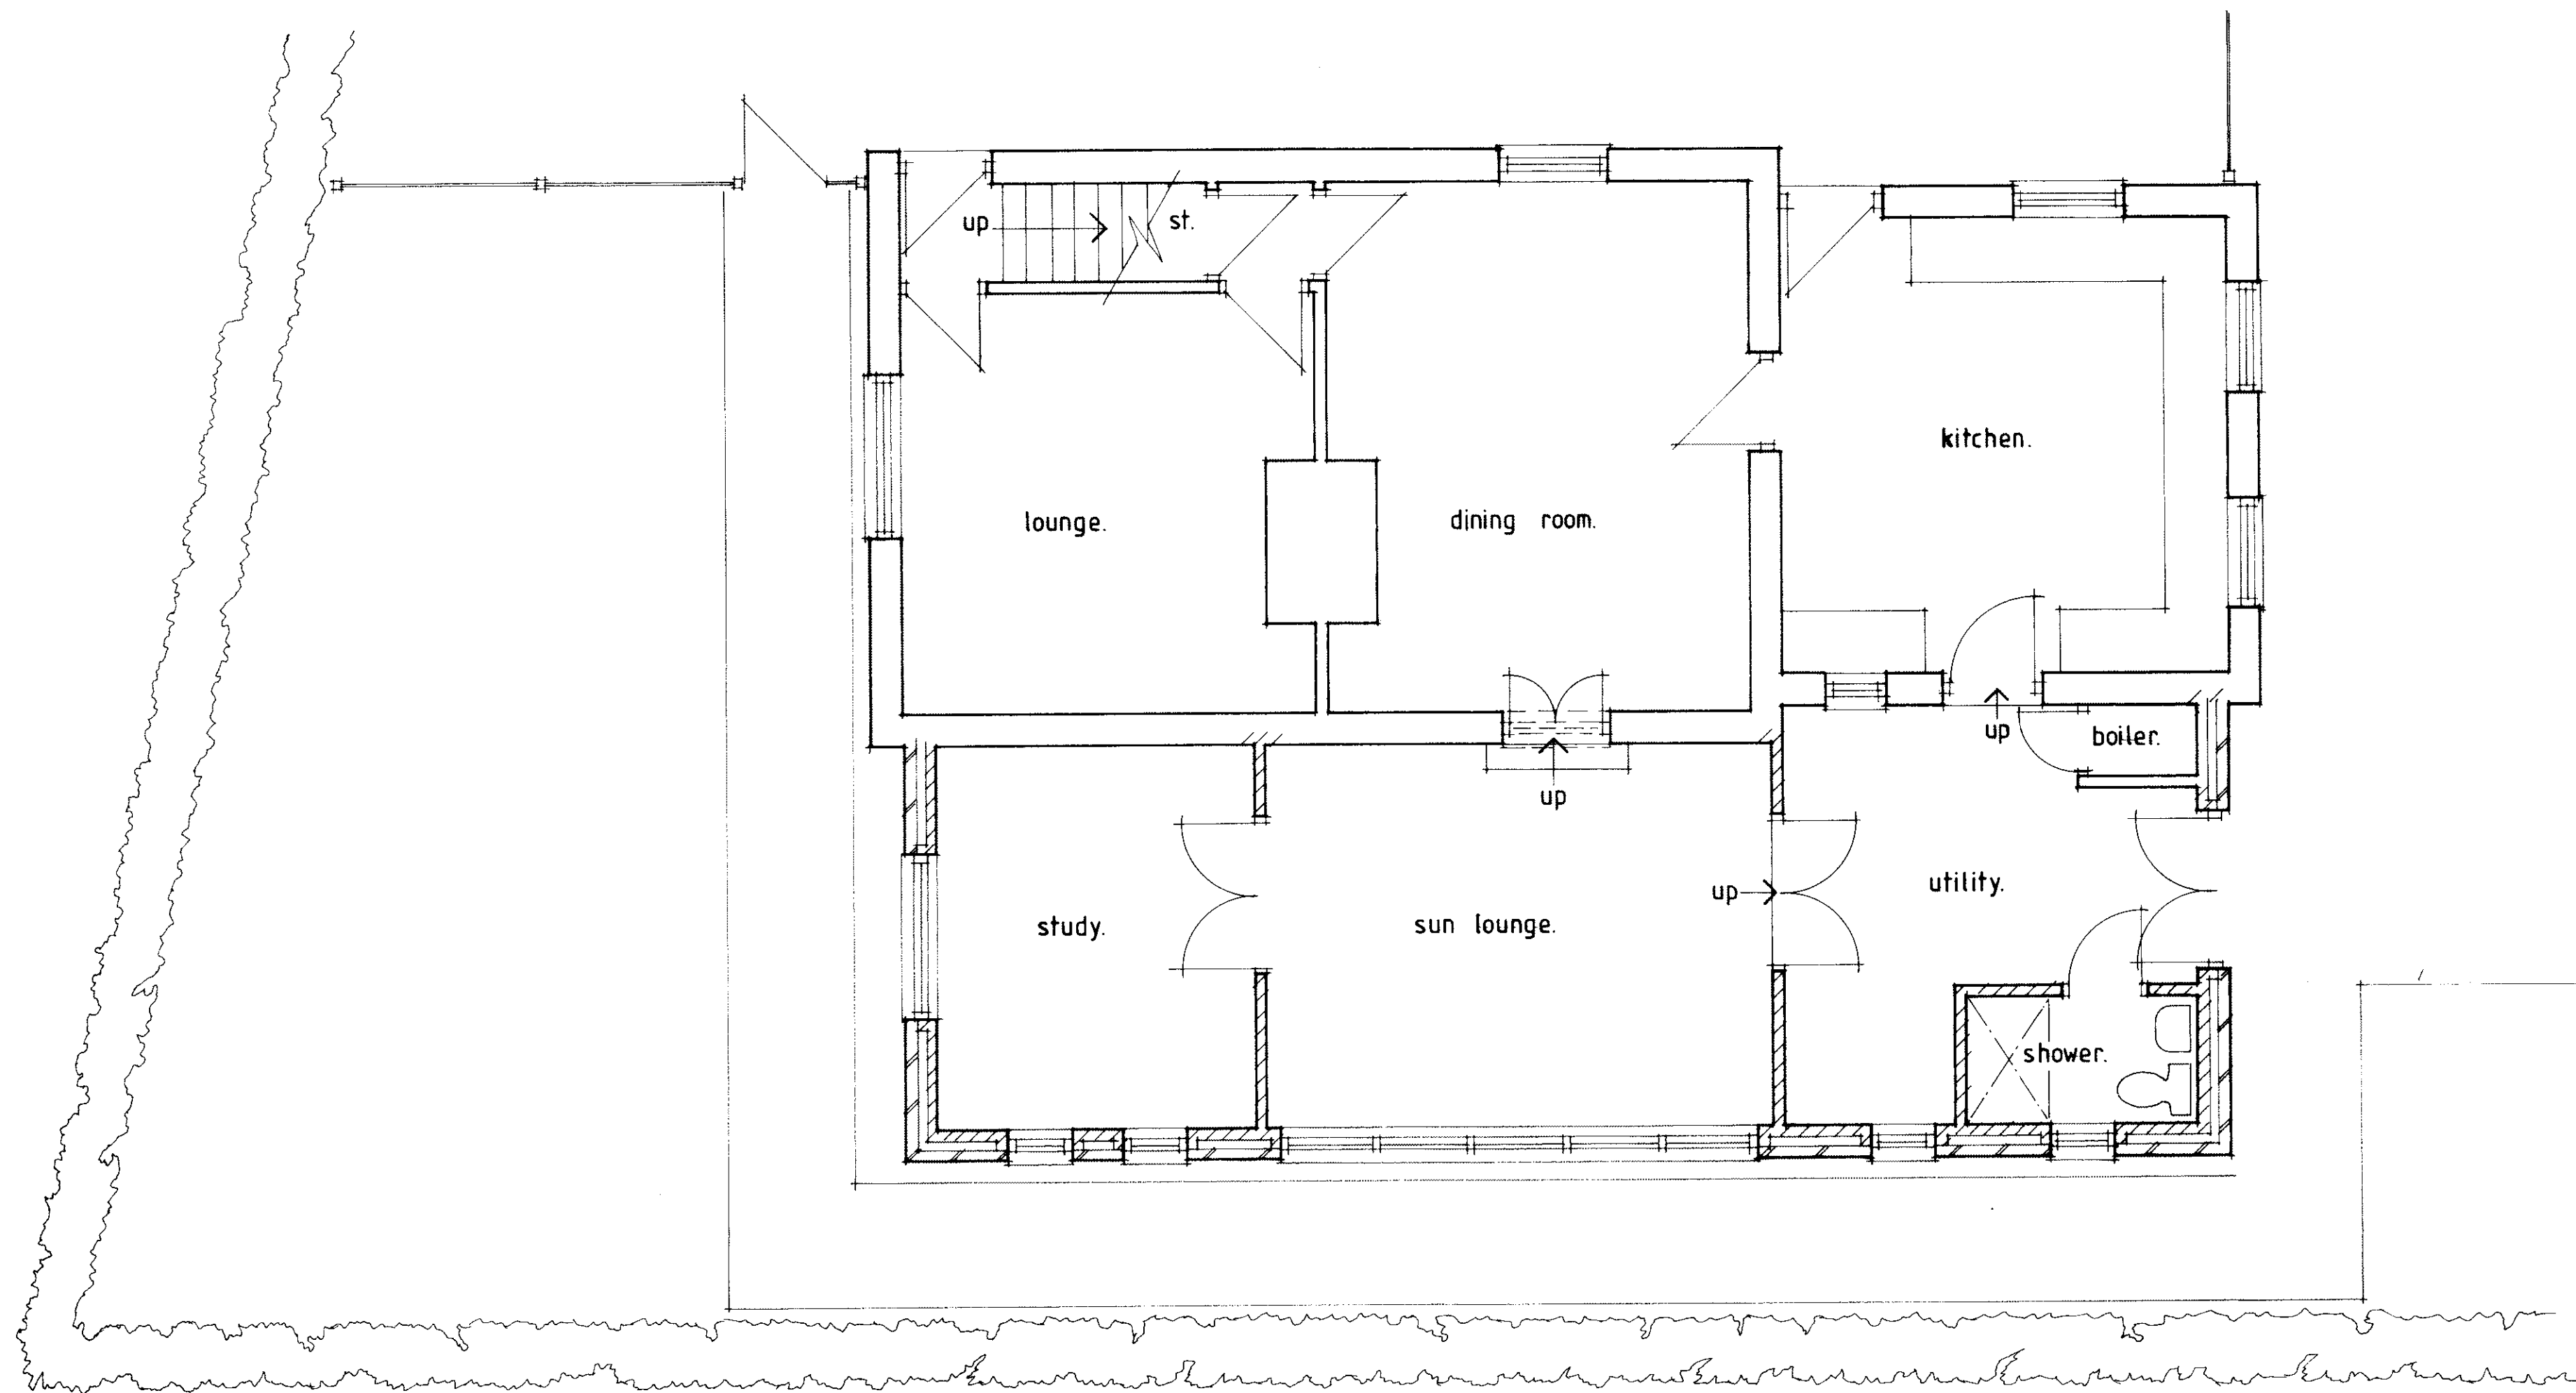


ground floor plan 1:50

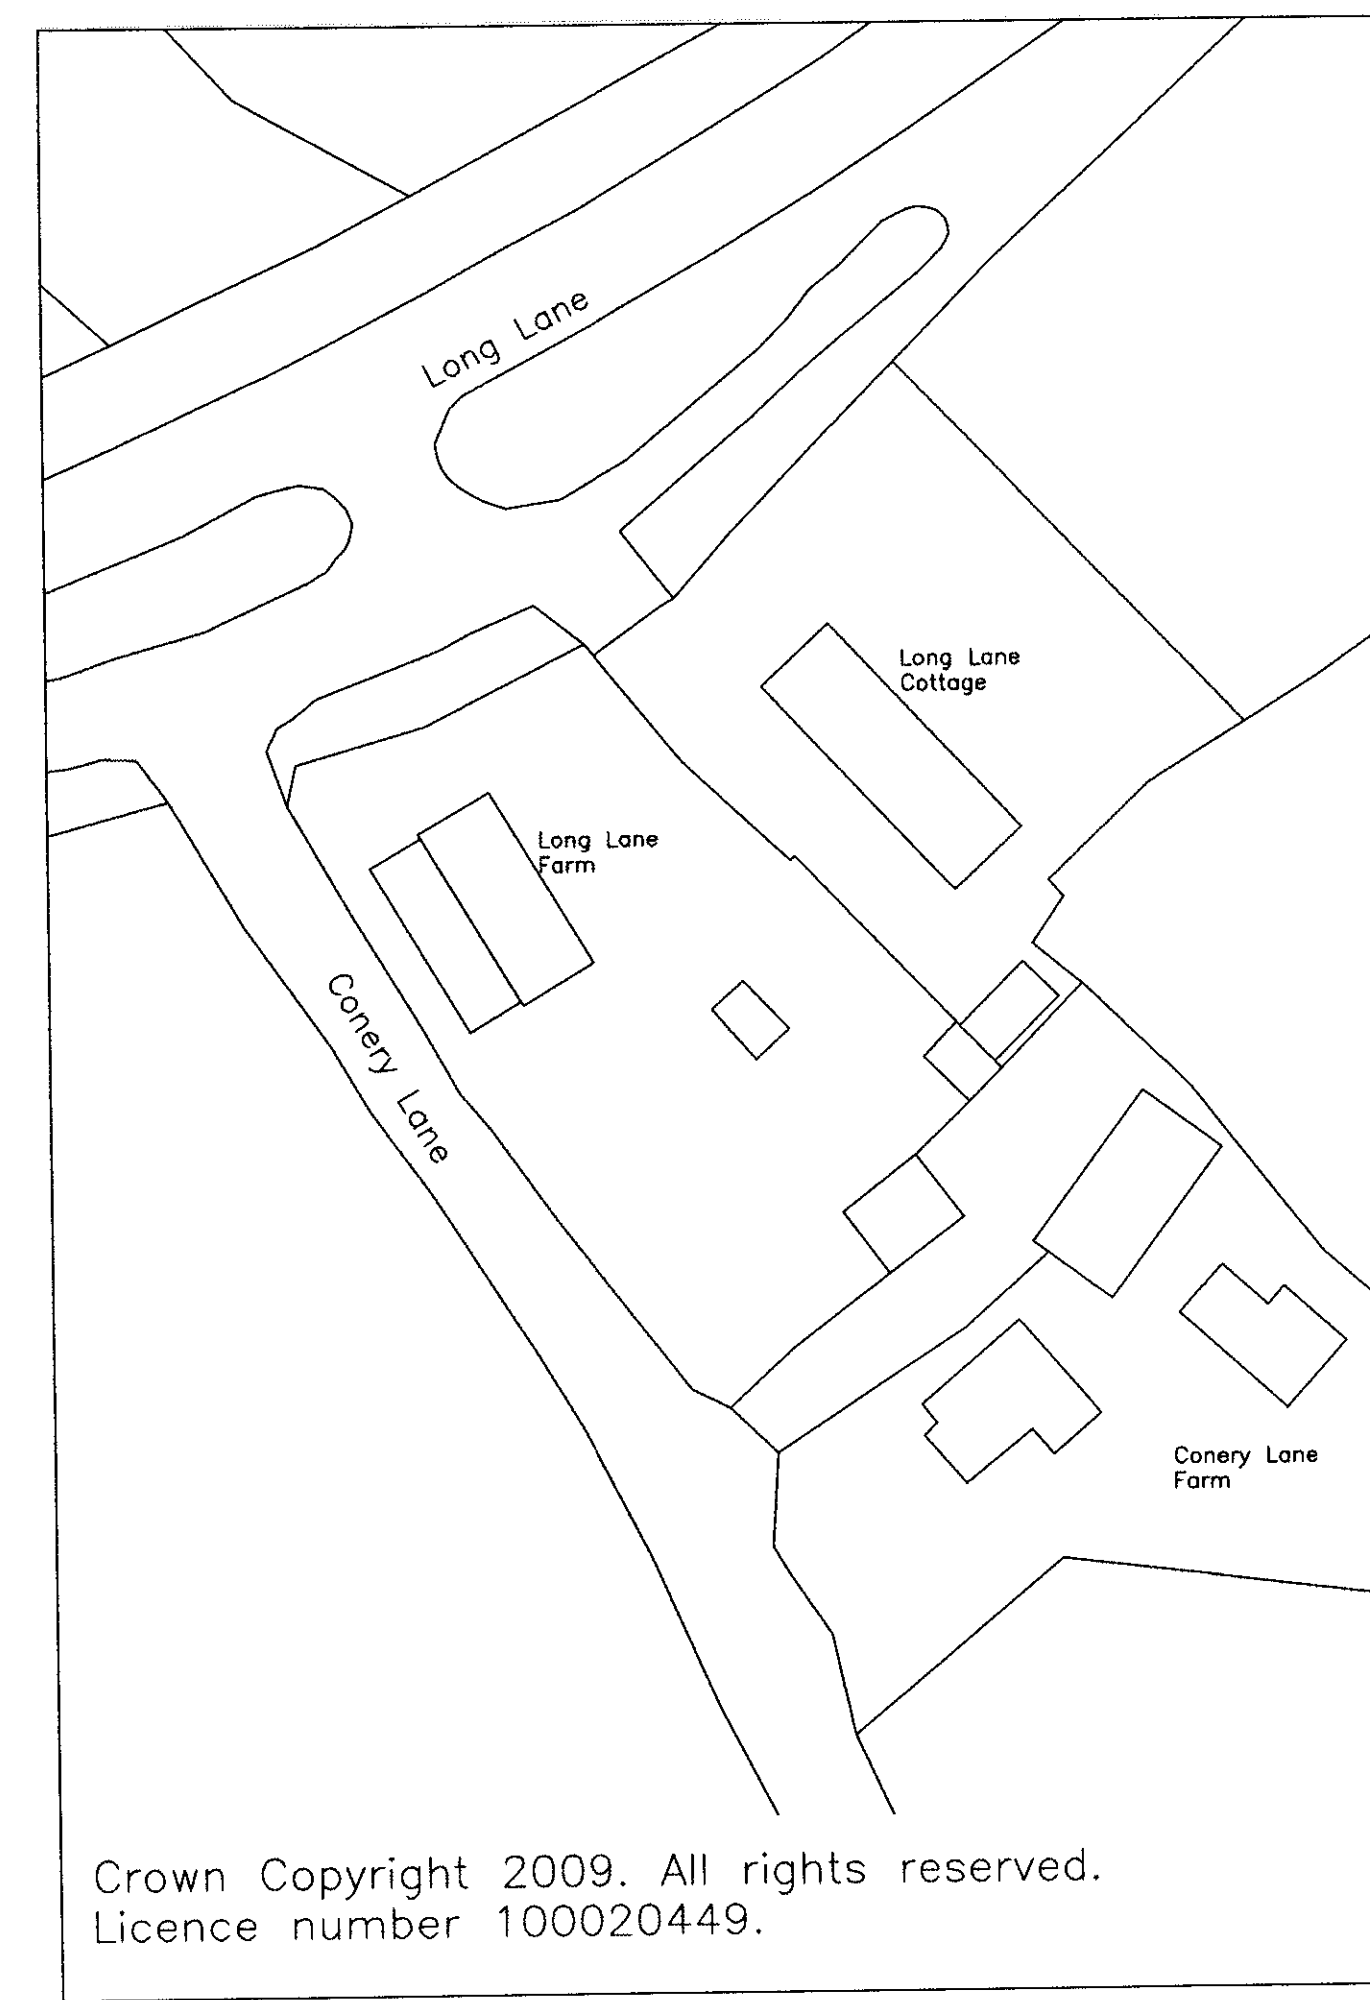

Crown Copyright 2009. All rights reserved.
Licence number 100020449.

block plan 1:500

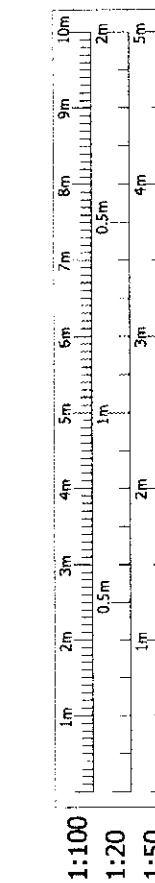

PROPOSED PLANS AND
ELEVATIONS
MATT DOVE
for MR AND MRS ALLEN
LONG LANE FARM, LONG LANE
BRONINGTON, WREXHAM

ALL DIMENSIONS TO BE CHECKED ON SITE AND REPORTED BACK TO THIS OFFICE