
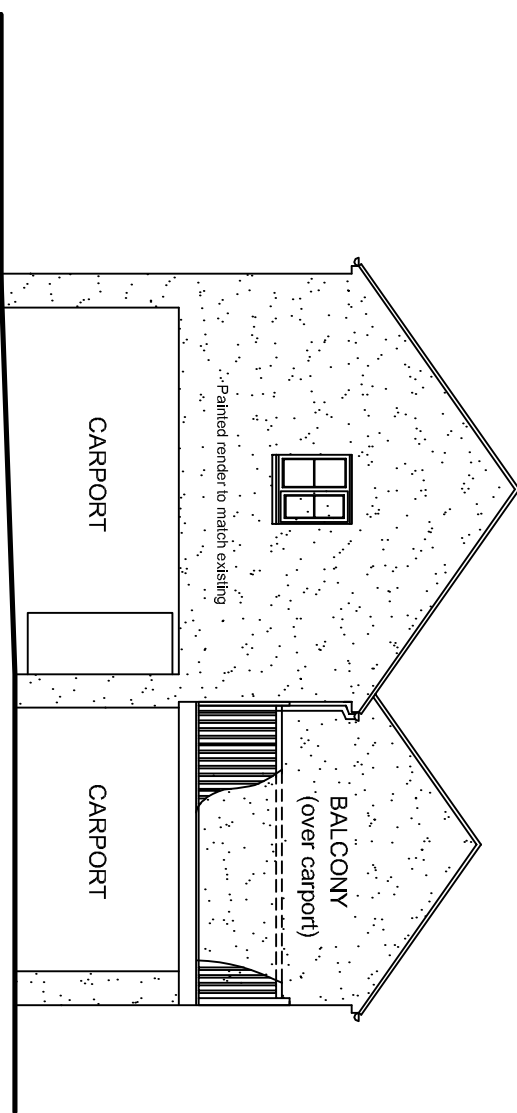


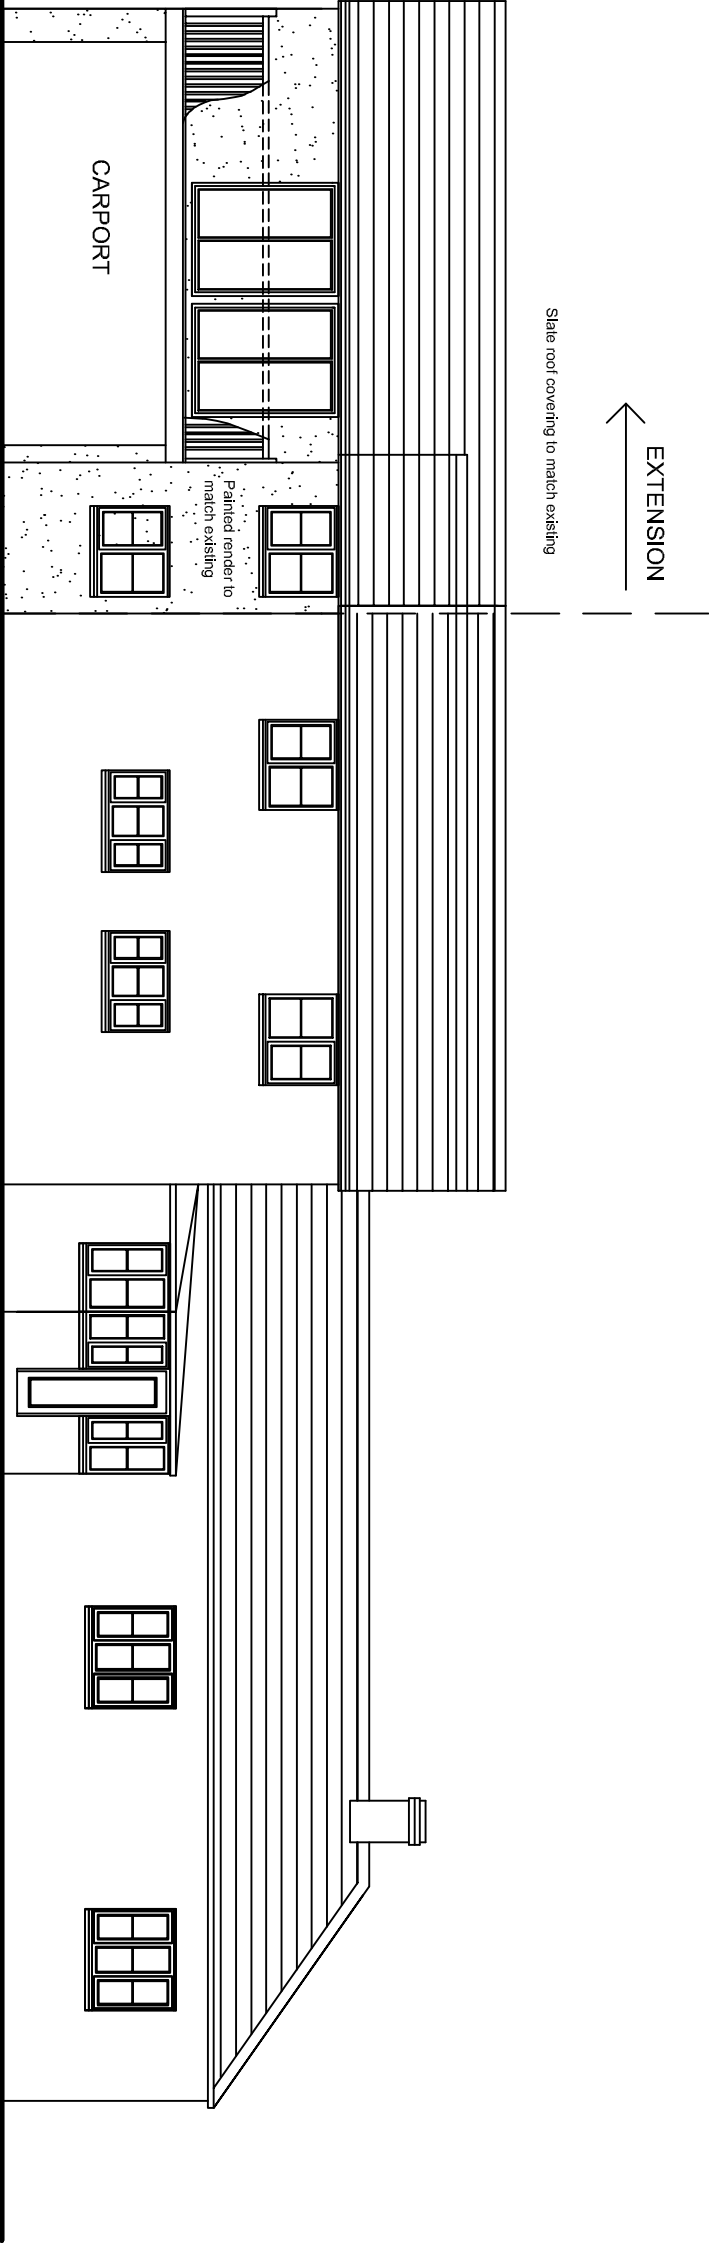

Project:
Proposed Alterations & Extension to The
Grange, Trevor.

Title:
Proposed Elevations
Scale: 1:100 @ A3 Dwg No: **1965/6** Date: July 2009

Richard Gittins
THE OLD CHAPEL HOUSE MELVERLEY OSWESTRY SY10 8PF
Tel: 01691 682315 Email: rwg@richard-gittins.co.uk