
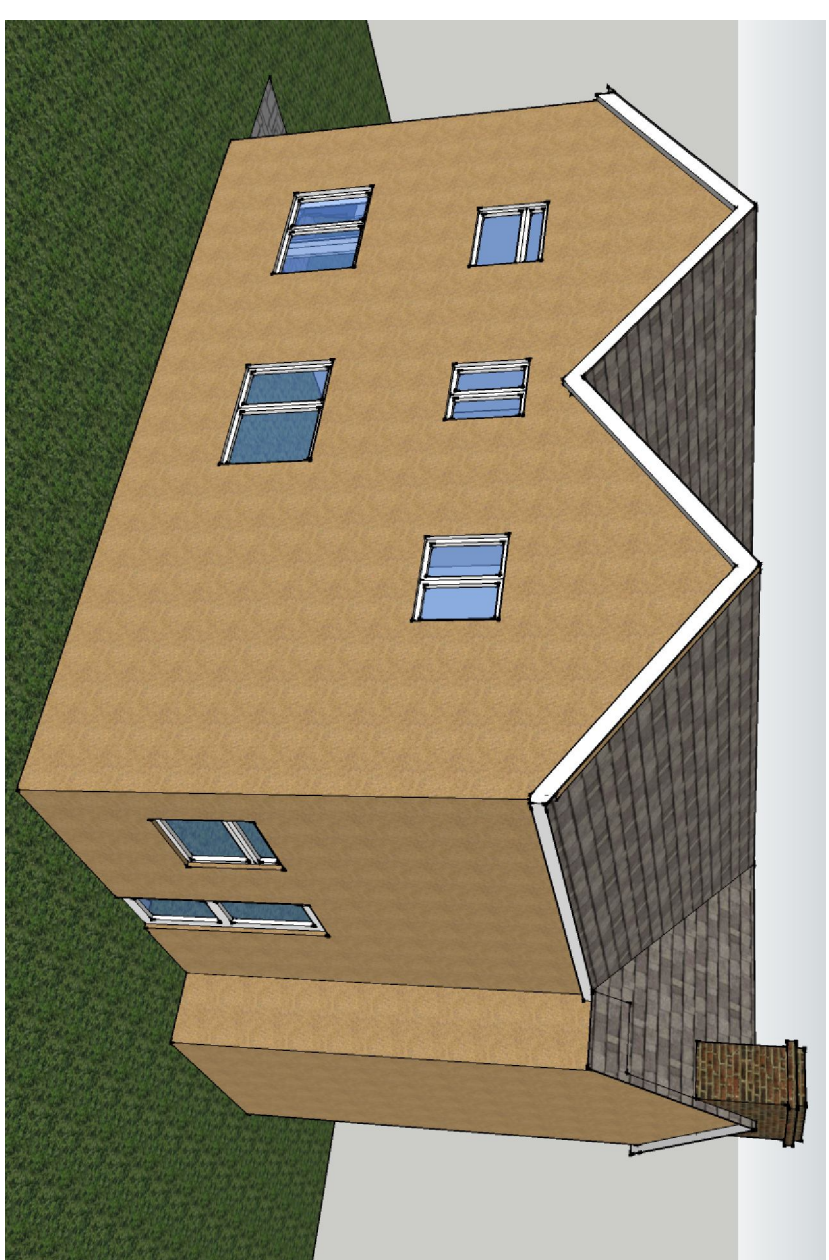
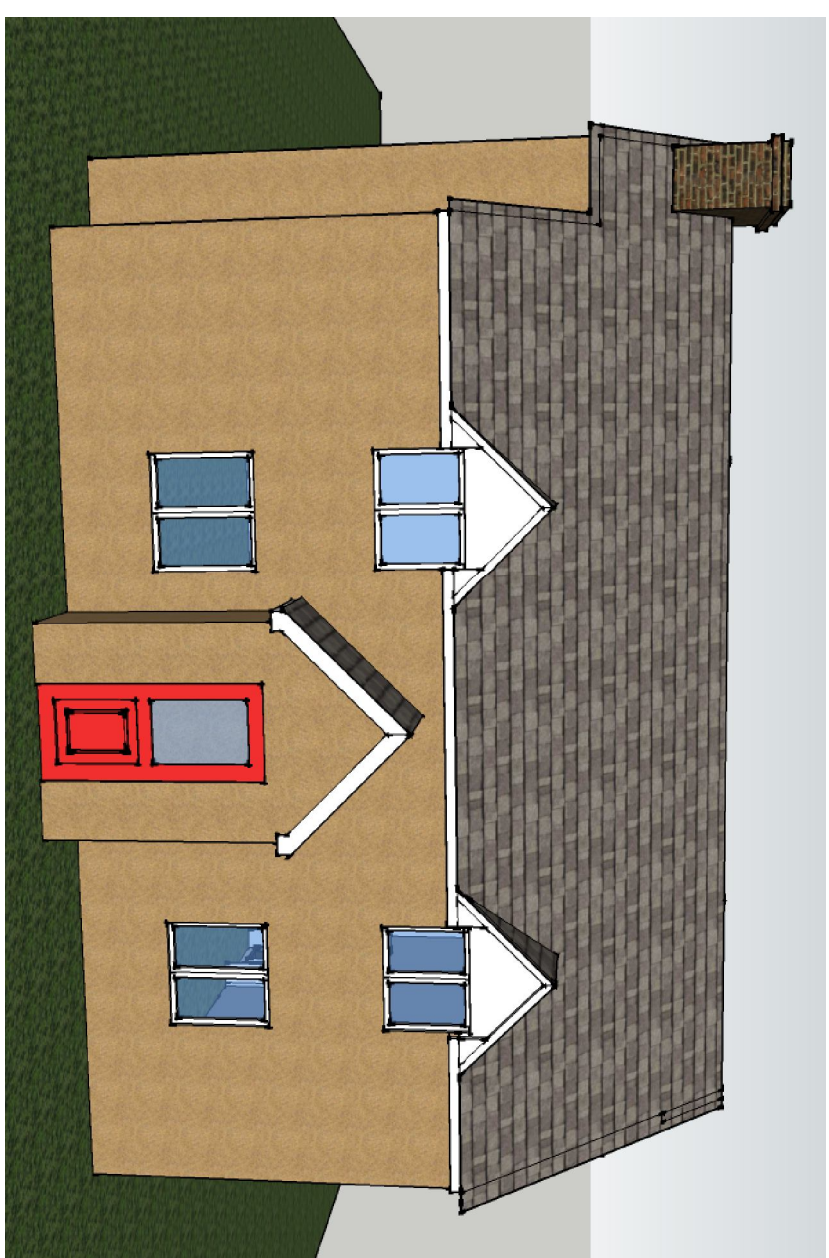
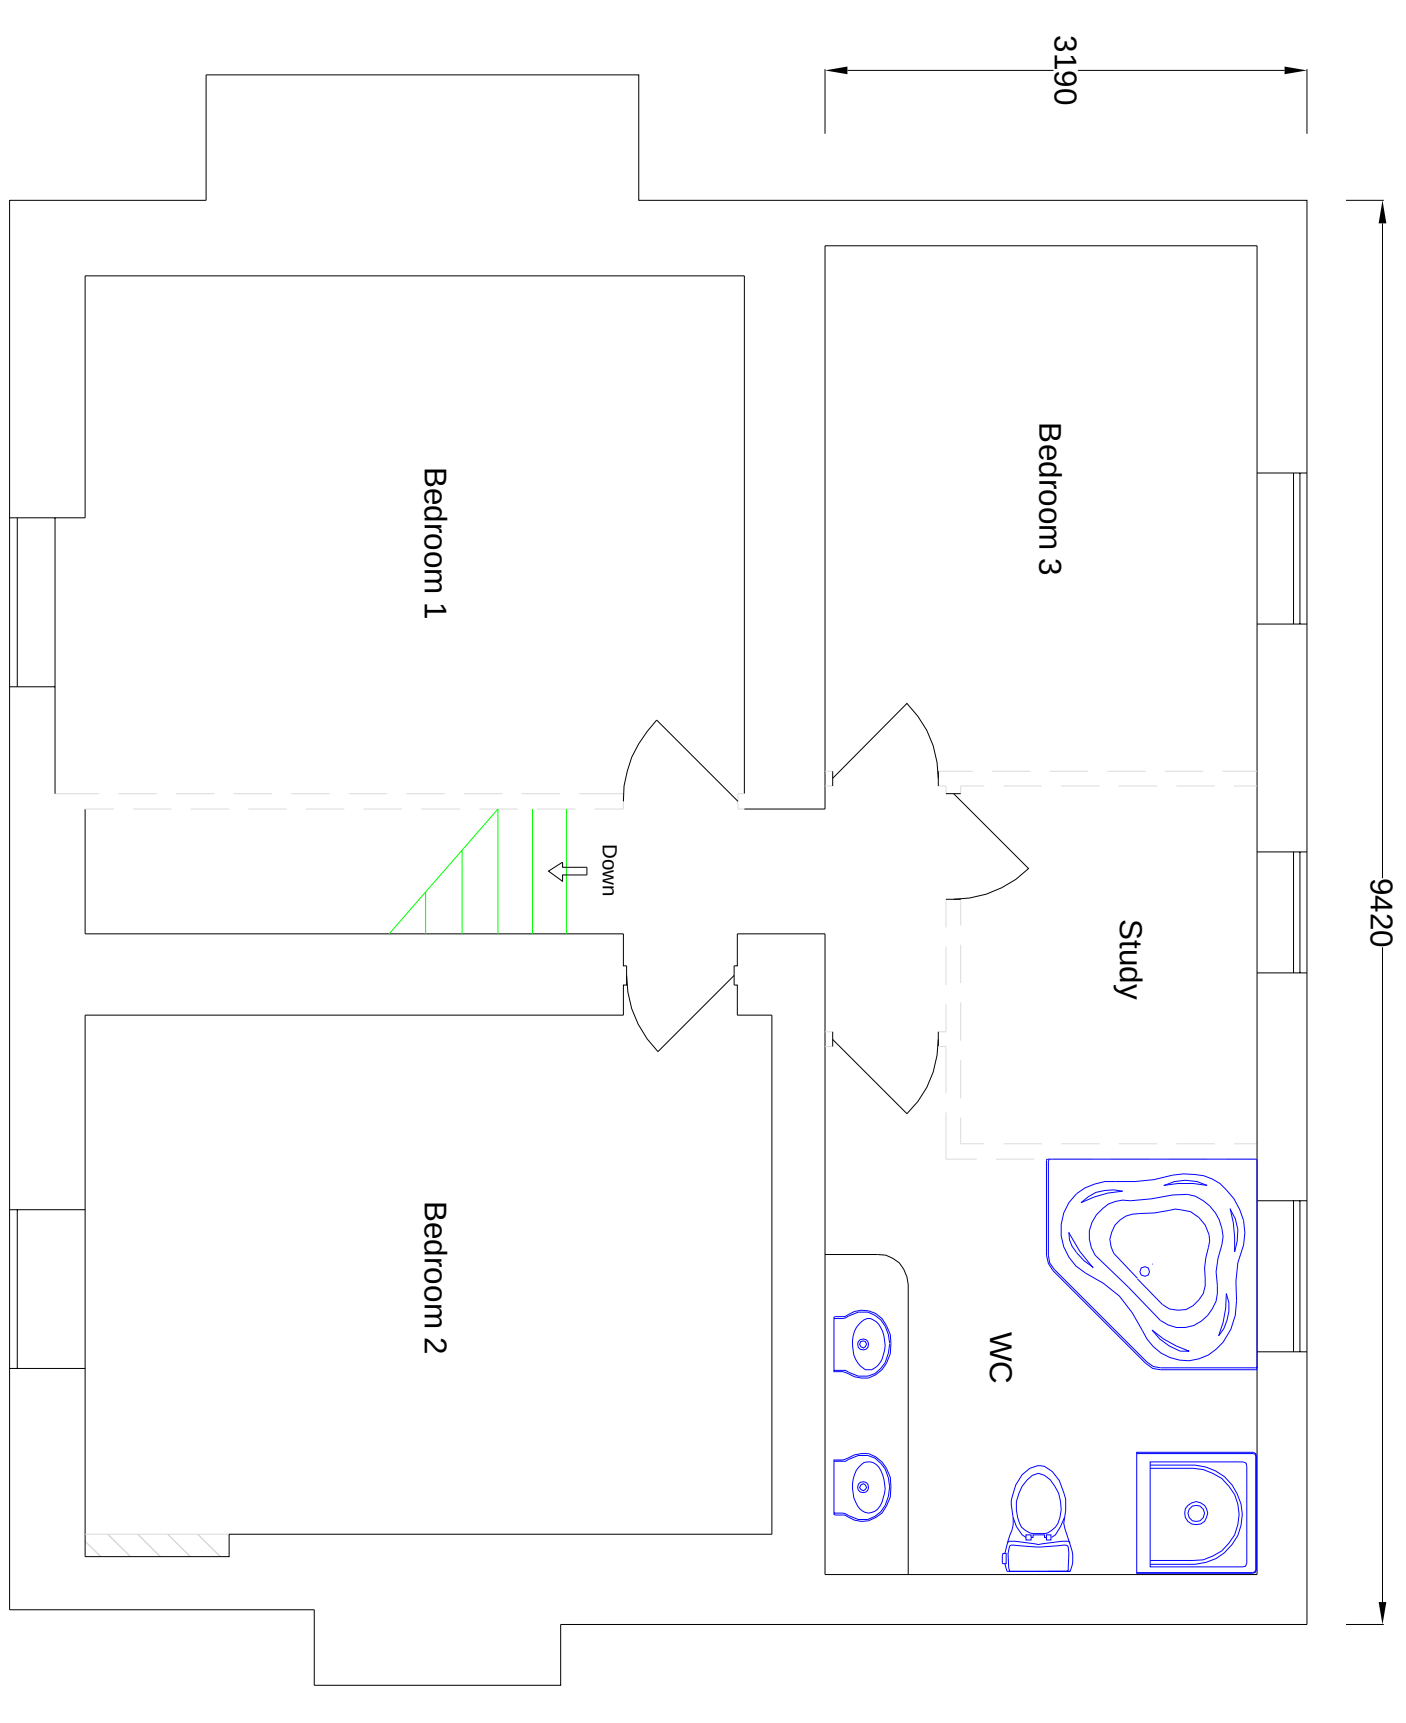
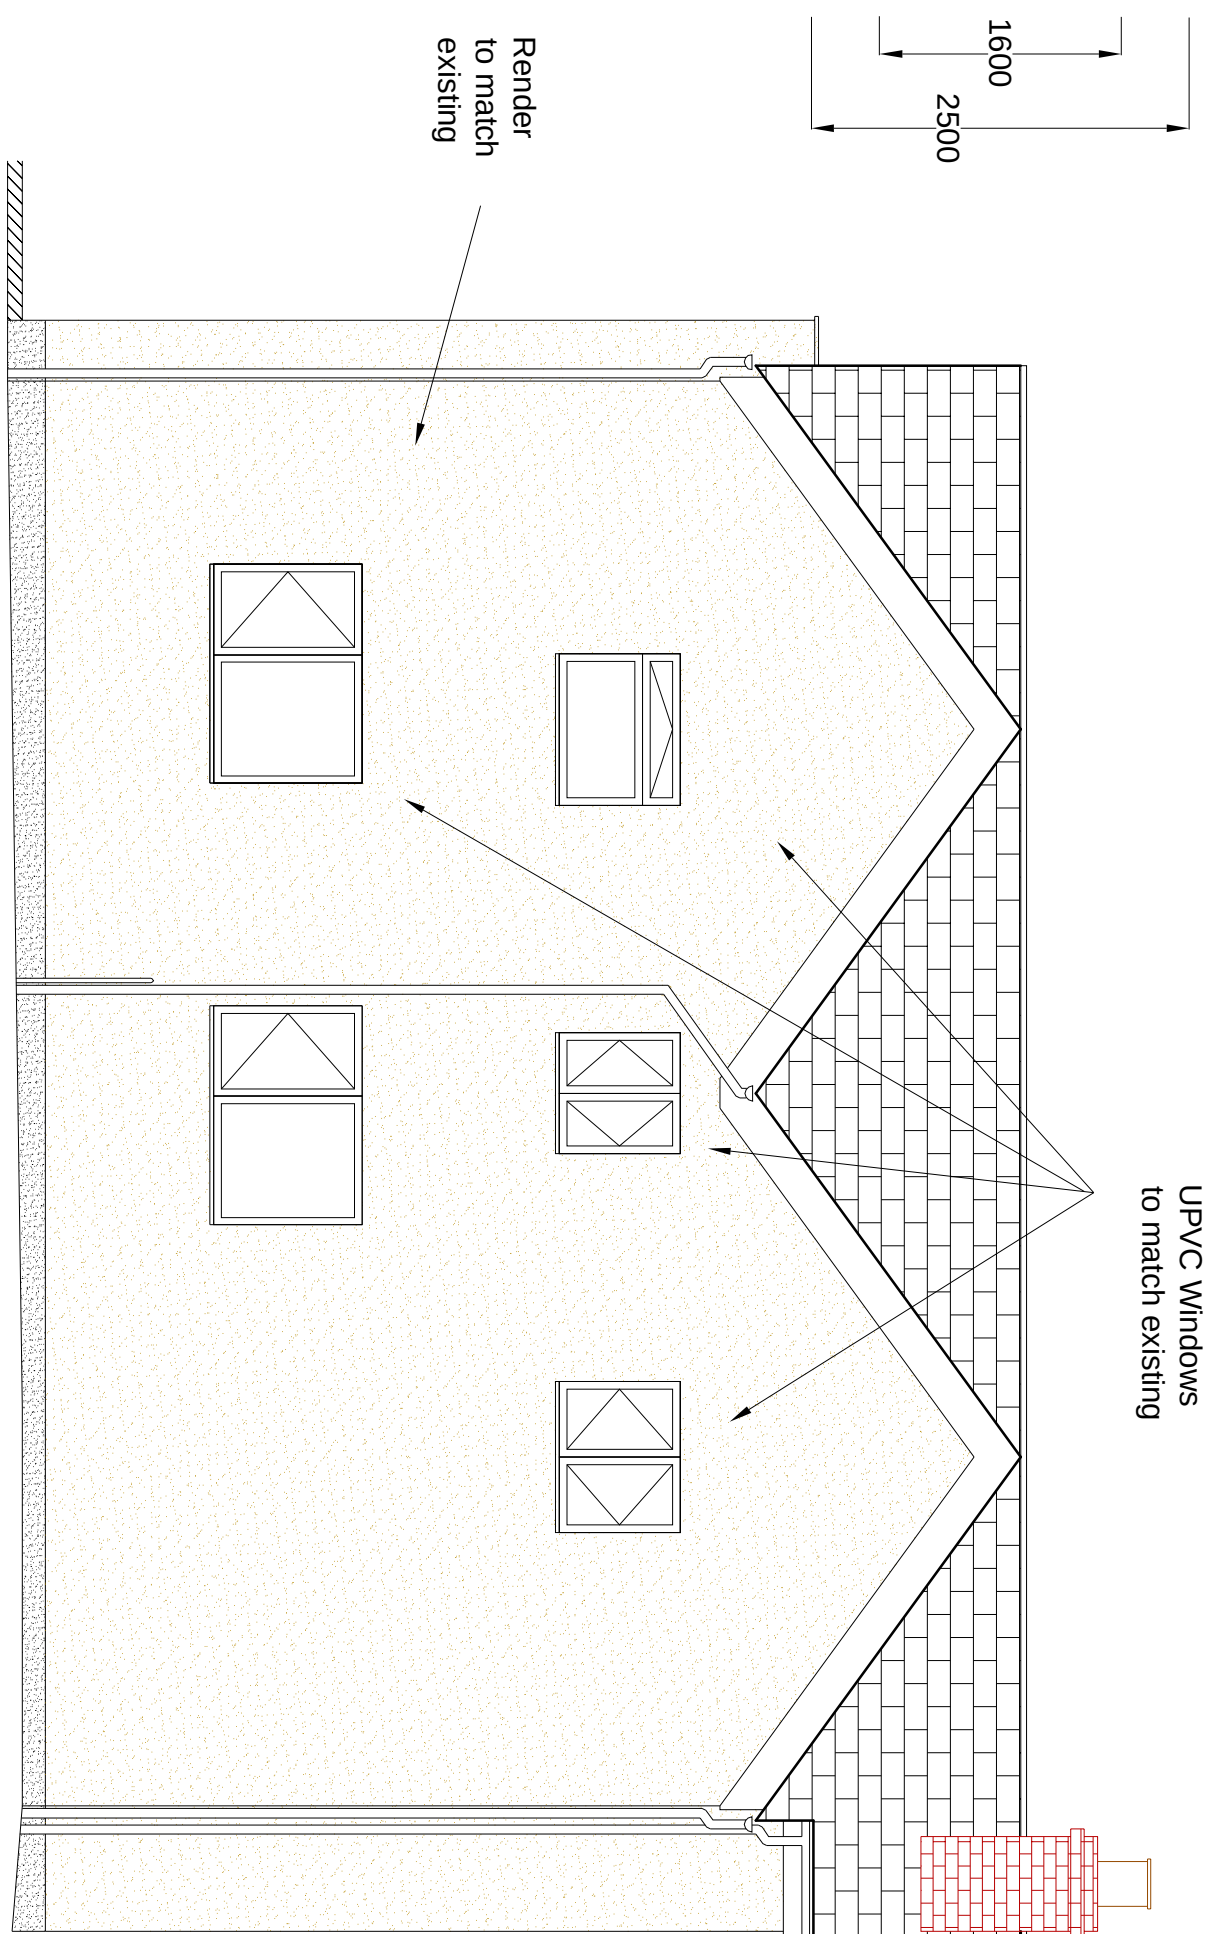
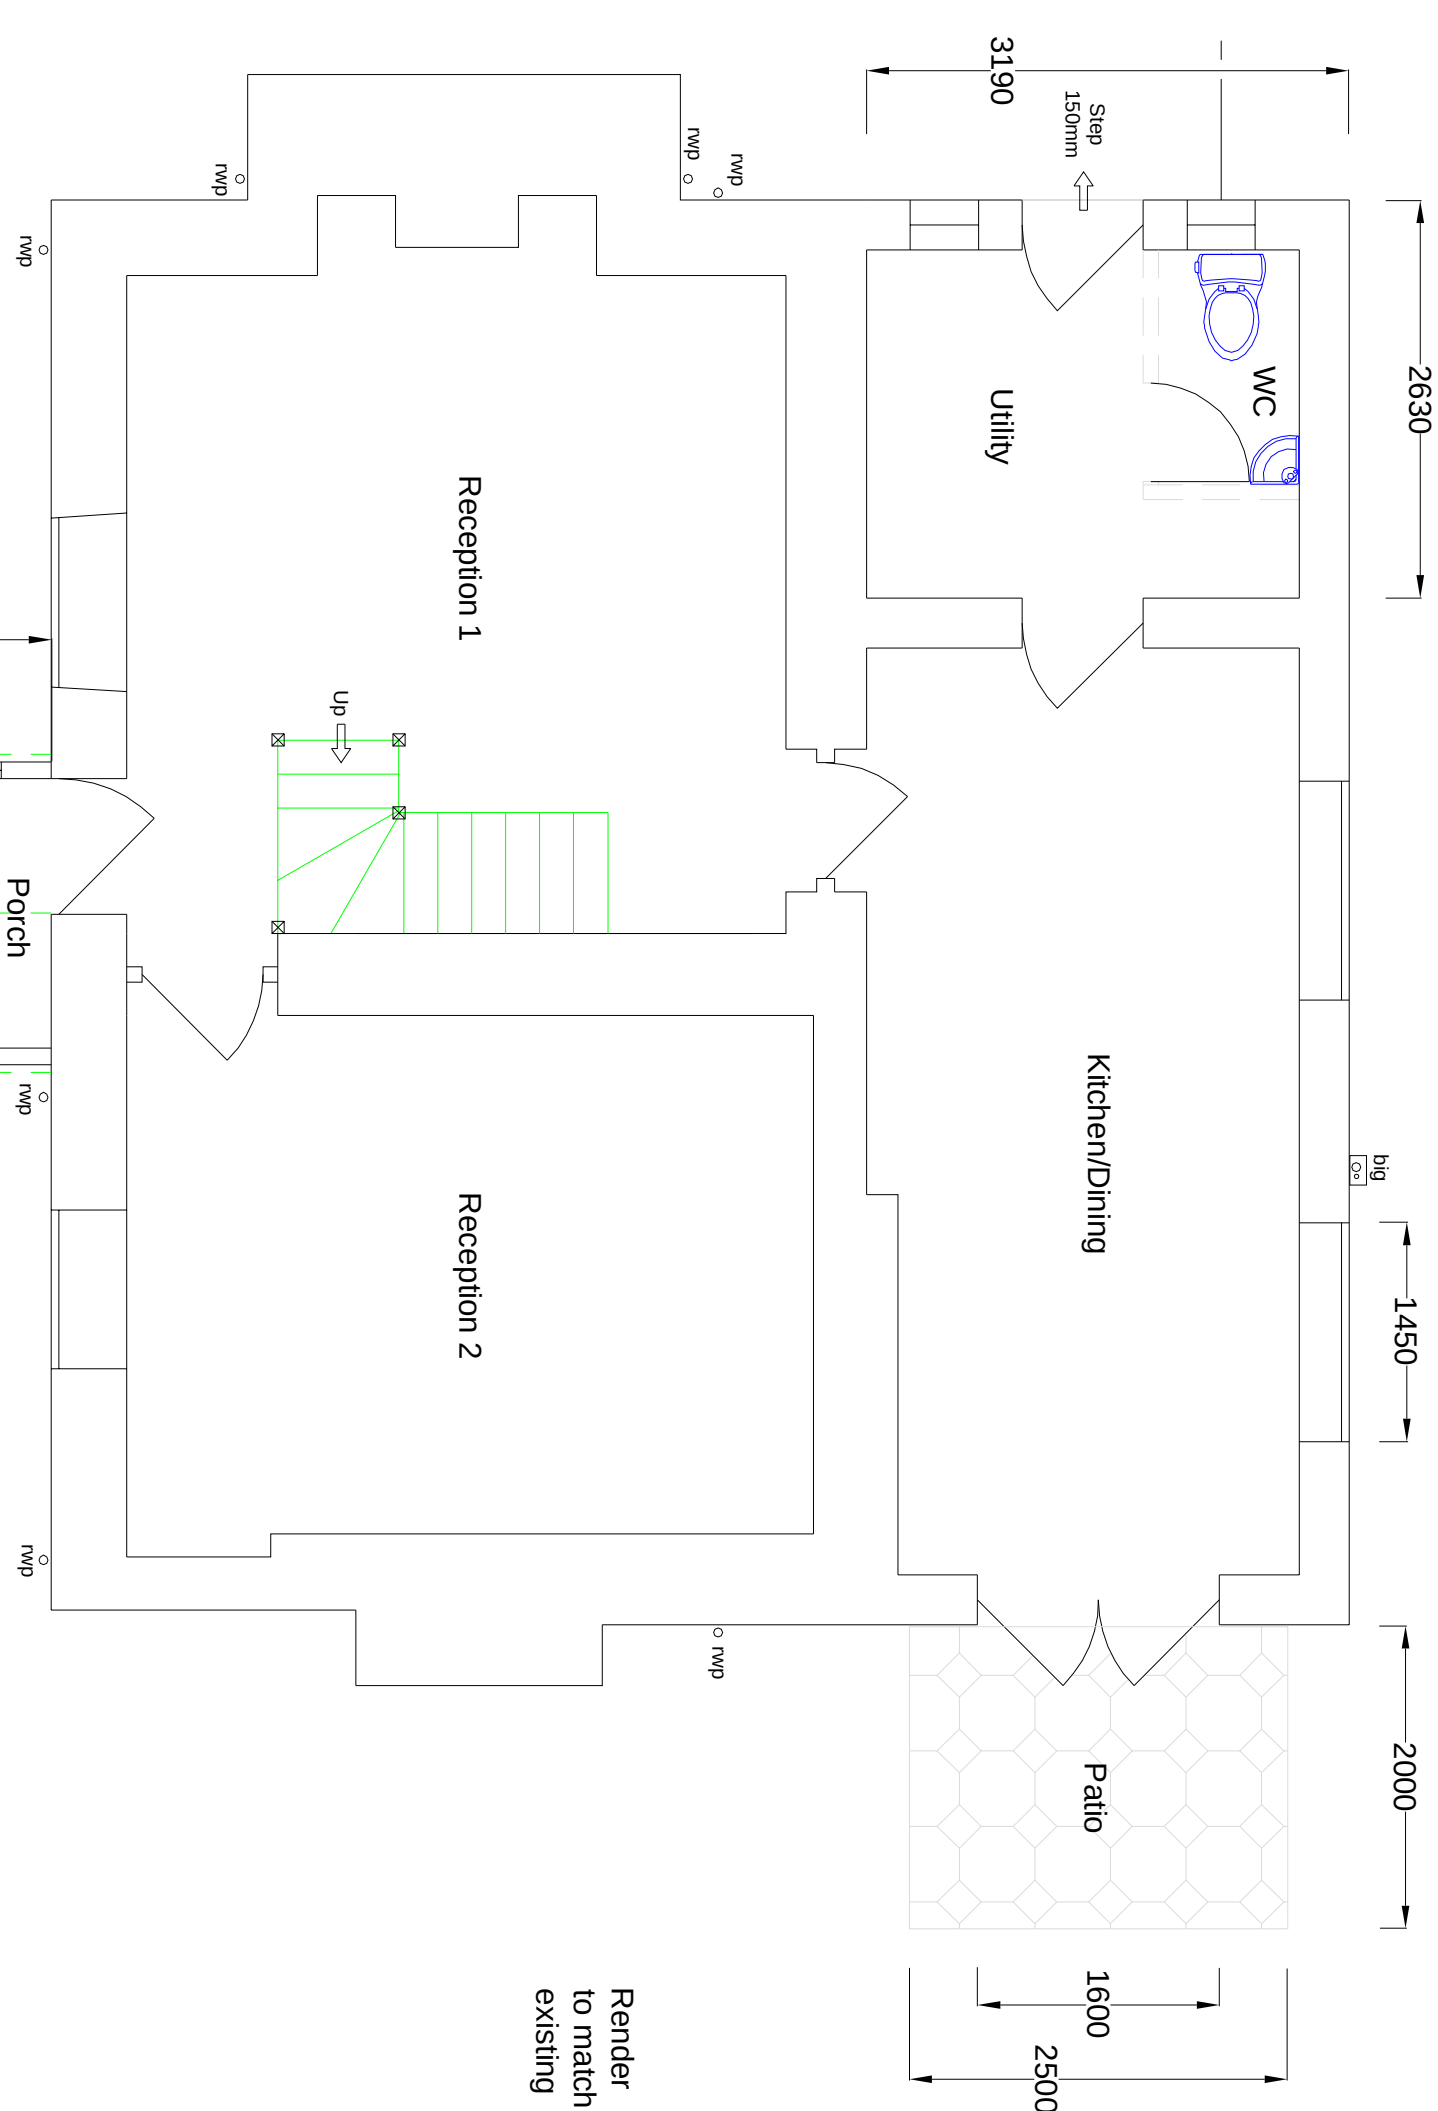
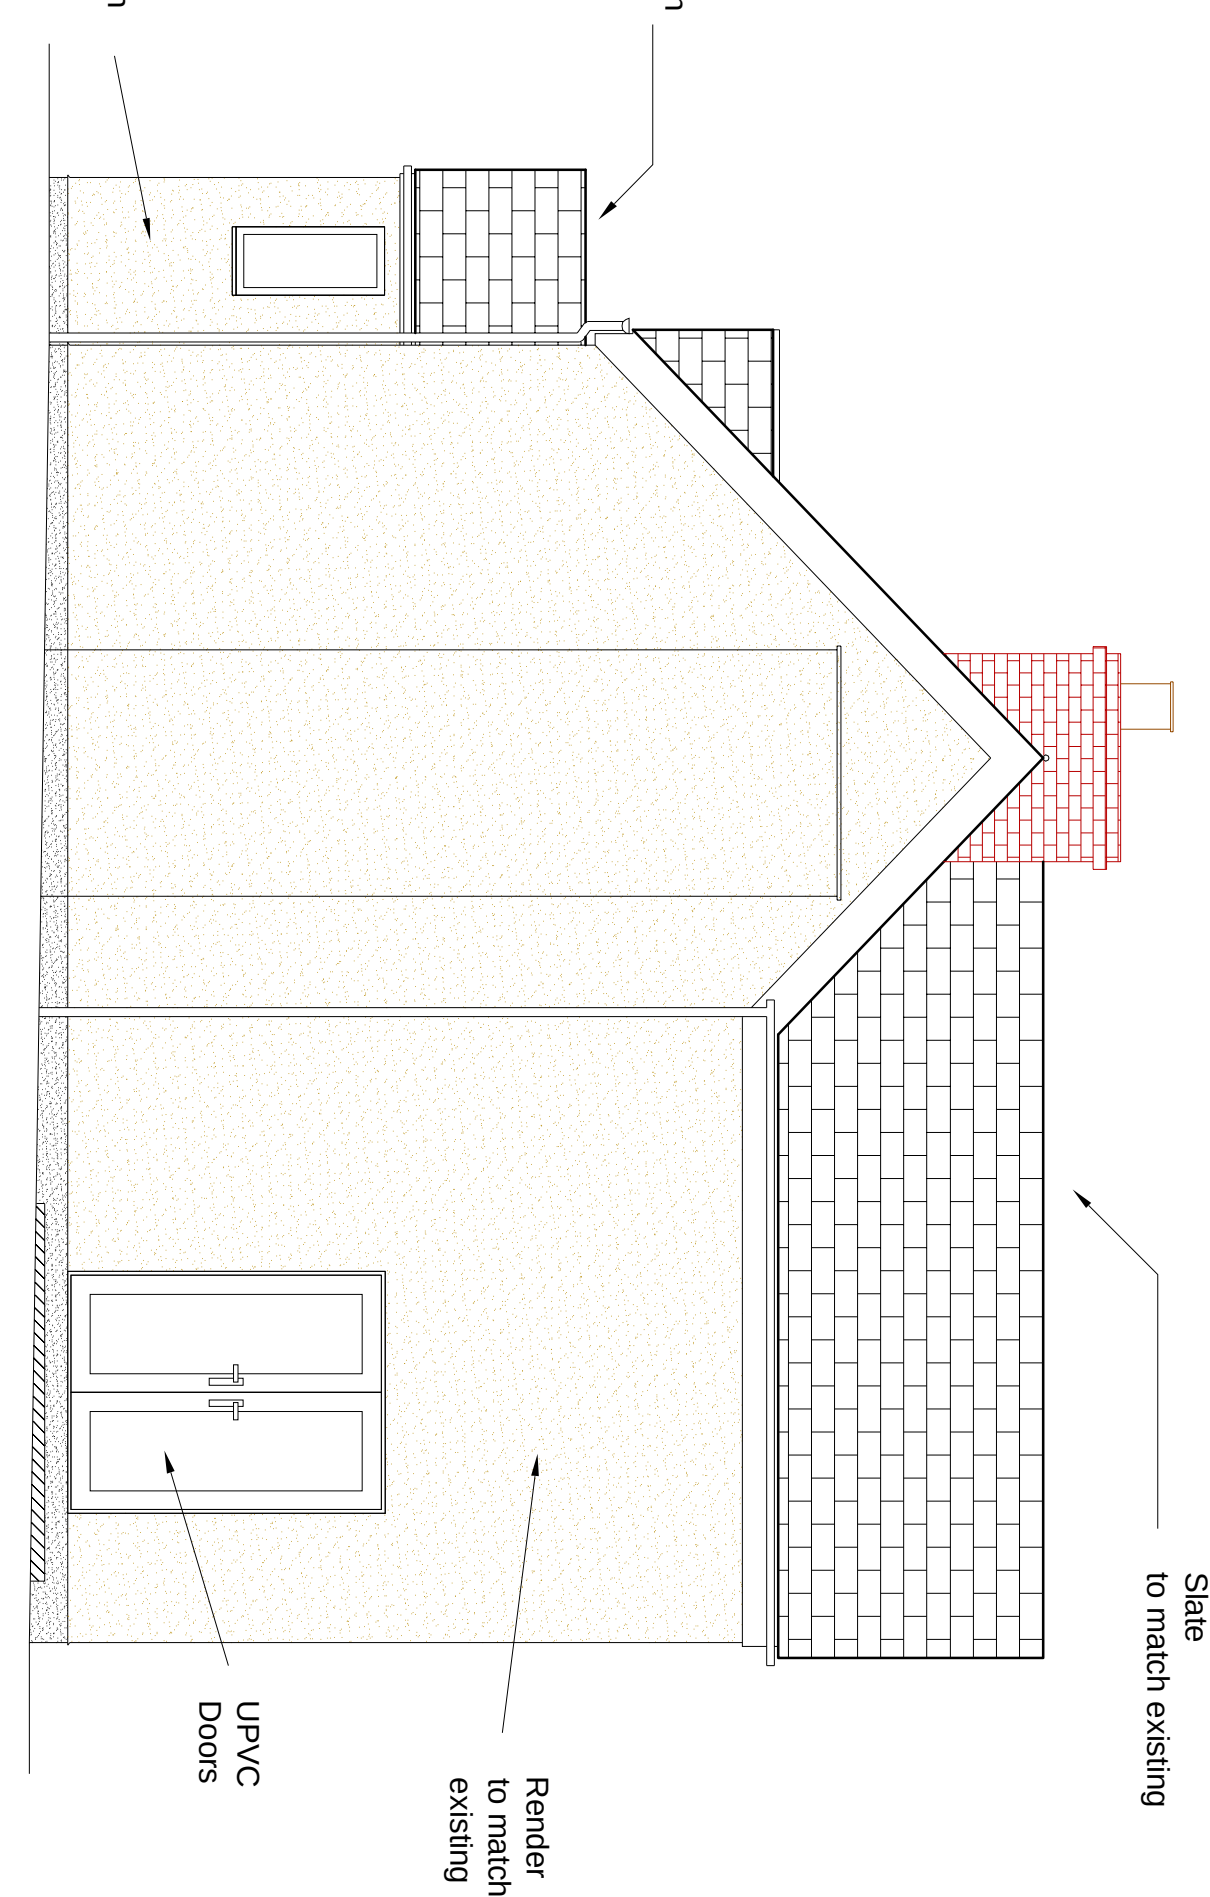
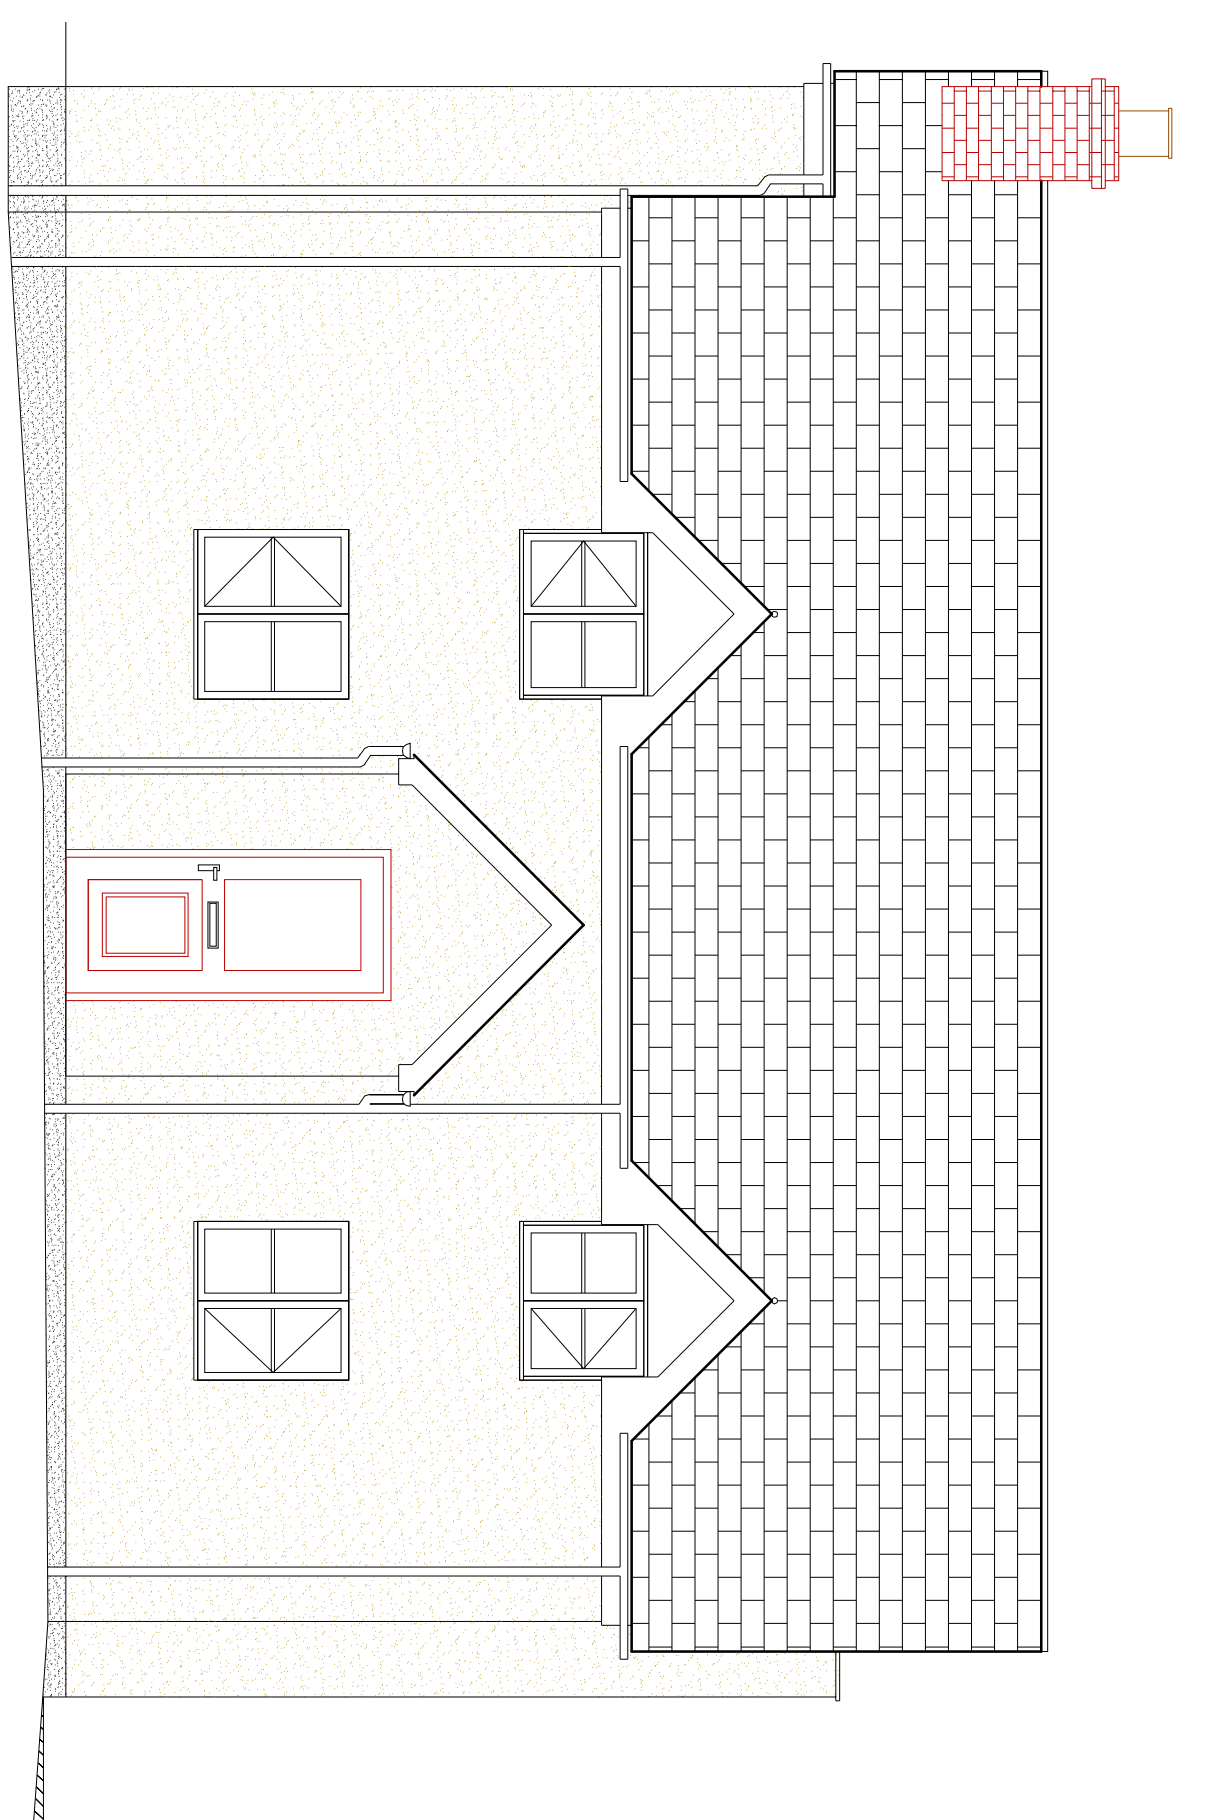


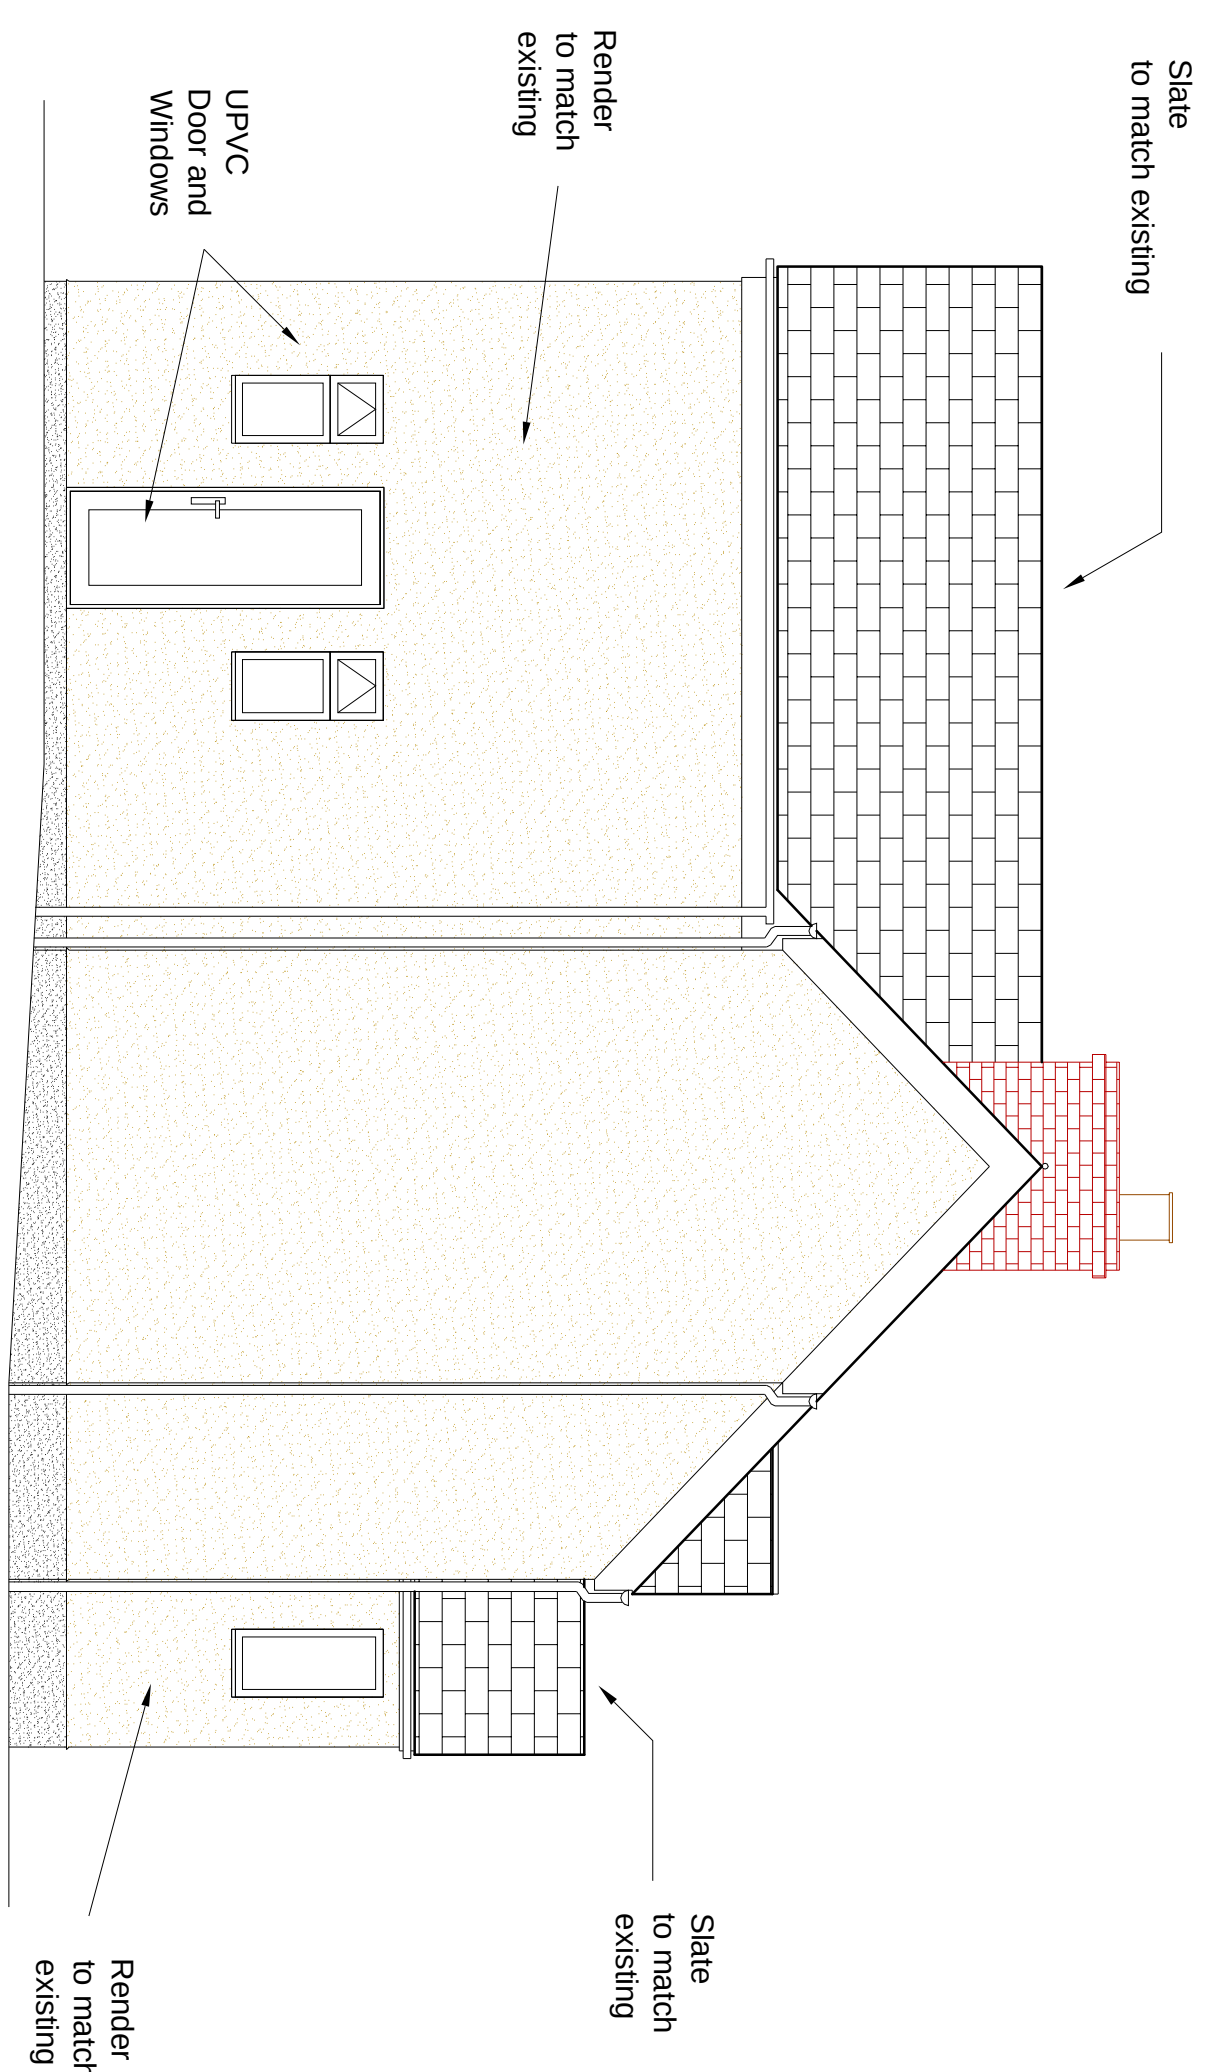

Ground conditions/drain lines assumed - verify on site. The positions of all existing services are to be recorded and protected during the works.

Ground conditions/drain lines assumed - verify on site. The positions of all existing services are to be recorded and protected during the works.

CONTRACTORS RESPONSIBILITIES

DO NOT SCALE OFF THESE DRAWINGS - IF IN DOUBT ASK!

All dimensions are approximate. Verify details/dimensions on site prior to commencement of works any discrepancies to be reported. Contractor responsible for all necessary temporary propping of the works.

MATERIALS AND WORKMANSHIP

In accordance with the relevant British Standard Code of Practice, Agreement Certificate or Manufacturers Specification.

Revision	Date	Note	Dwg No: 57702
Job Title:	Pen y Cell Farm Pontfard Llangollen, LL20 7AU	Dwg Title: Proposed Double Storey Rear Extension and Front Porch	Scale: 1:50, A1, mm Date: Sept 2009 Drawn: AM

Minchella's Design Service Extensions, Plans & Structural

6, Broadway
Wallasey Village
Wirral CH45 3NA
Telephone: 07954 158 722
Email anthony@minchellas.com