



McLennan Building at Lightwood Green,
overlaid.

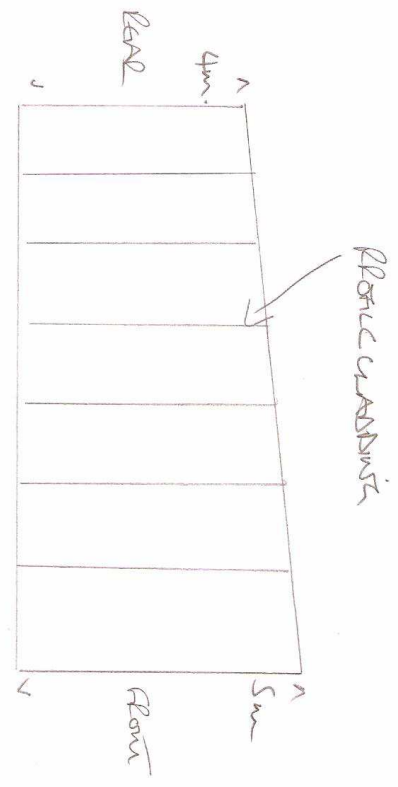

Scale 1:100 Site elevation.

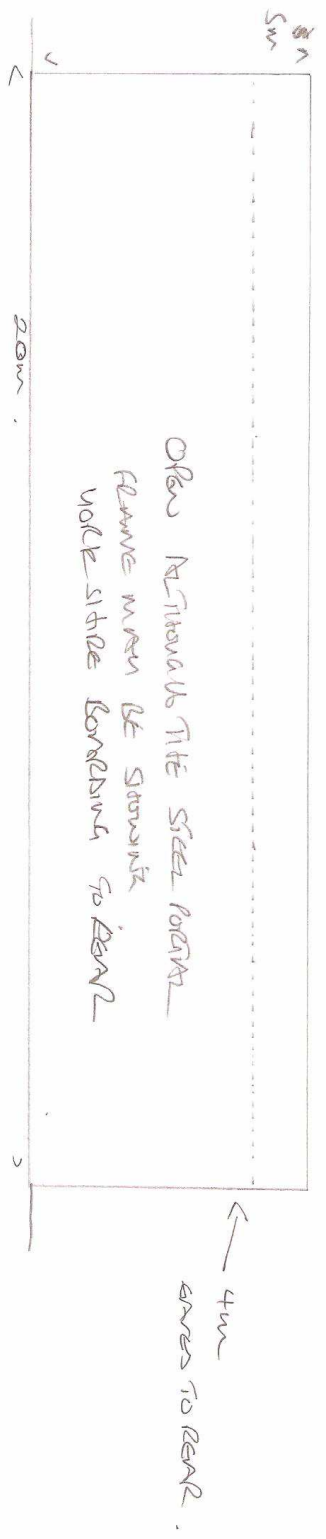

Scale 1:100 Floor elevation. (The floor will be open)