


The content of this drawing is subject to the provision of the Copyright, Design & Patents Act 1988.


Work to figured dimensions only. Site dimensions are to be verified prior to commencement of work.

Any discrepancy whatsoever between any information contained on this drawing and any other information shall be the responsibility of its origin must be drawn to the attention of this company before any work is executed.


IF IN DOUBT ASK IMMEDIATELY.

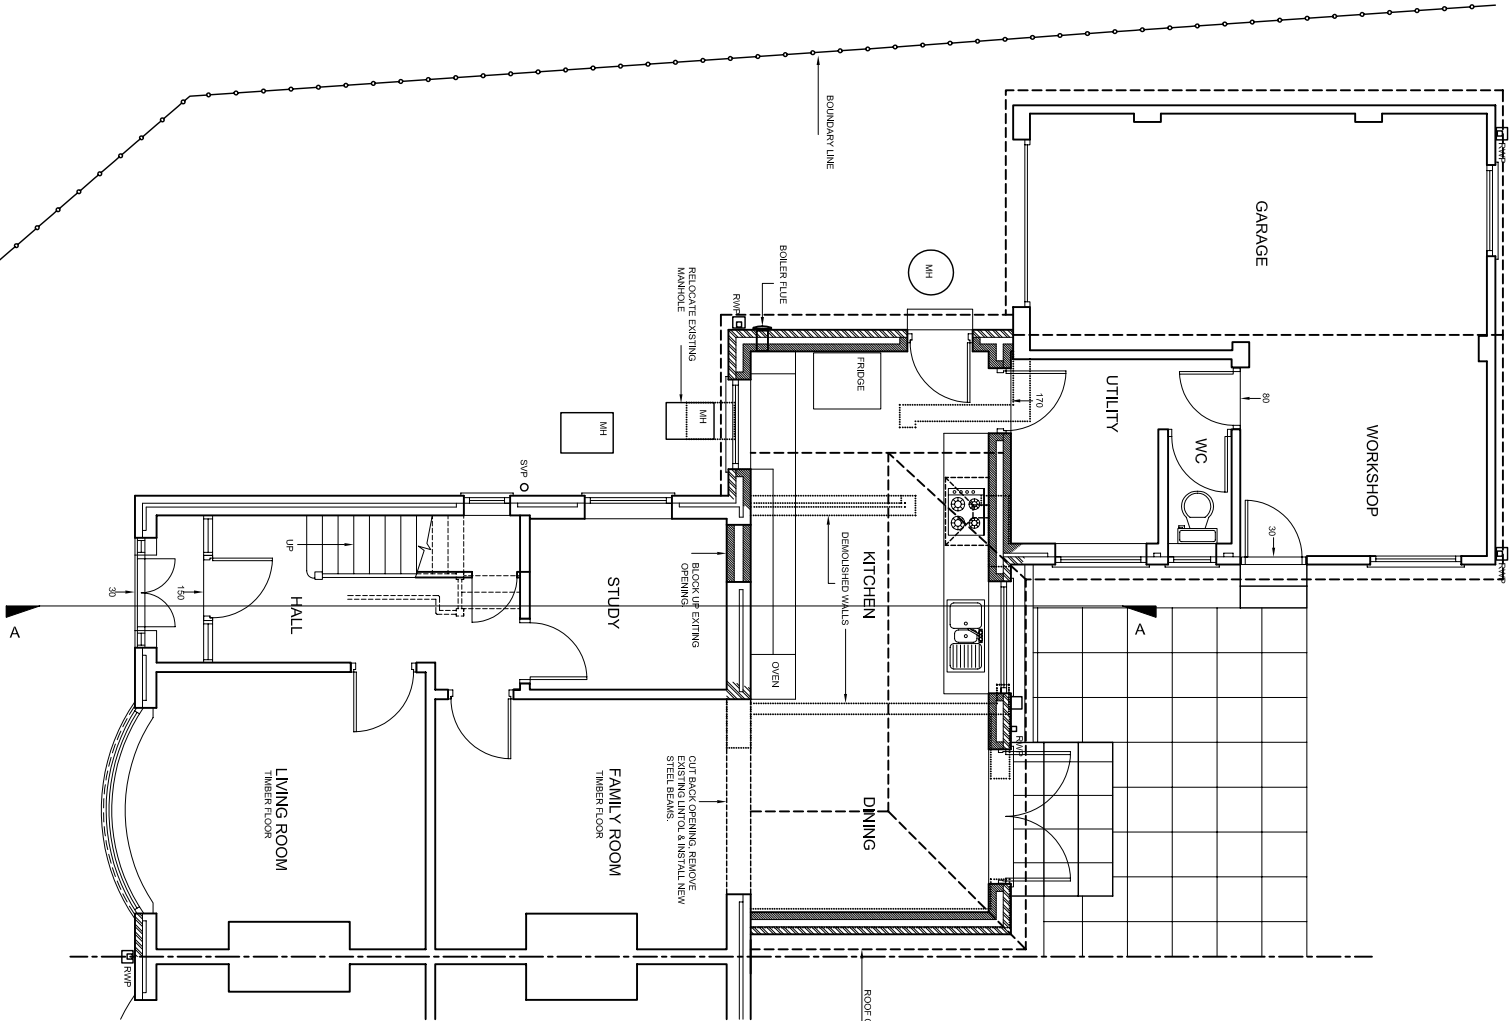

GROUND FLOOR PLAN

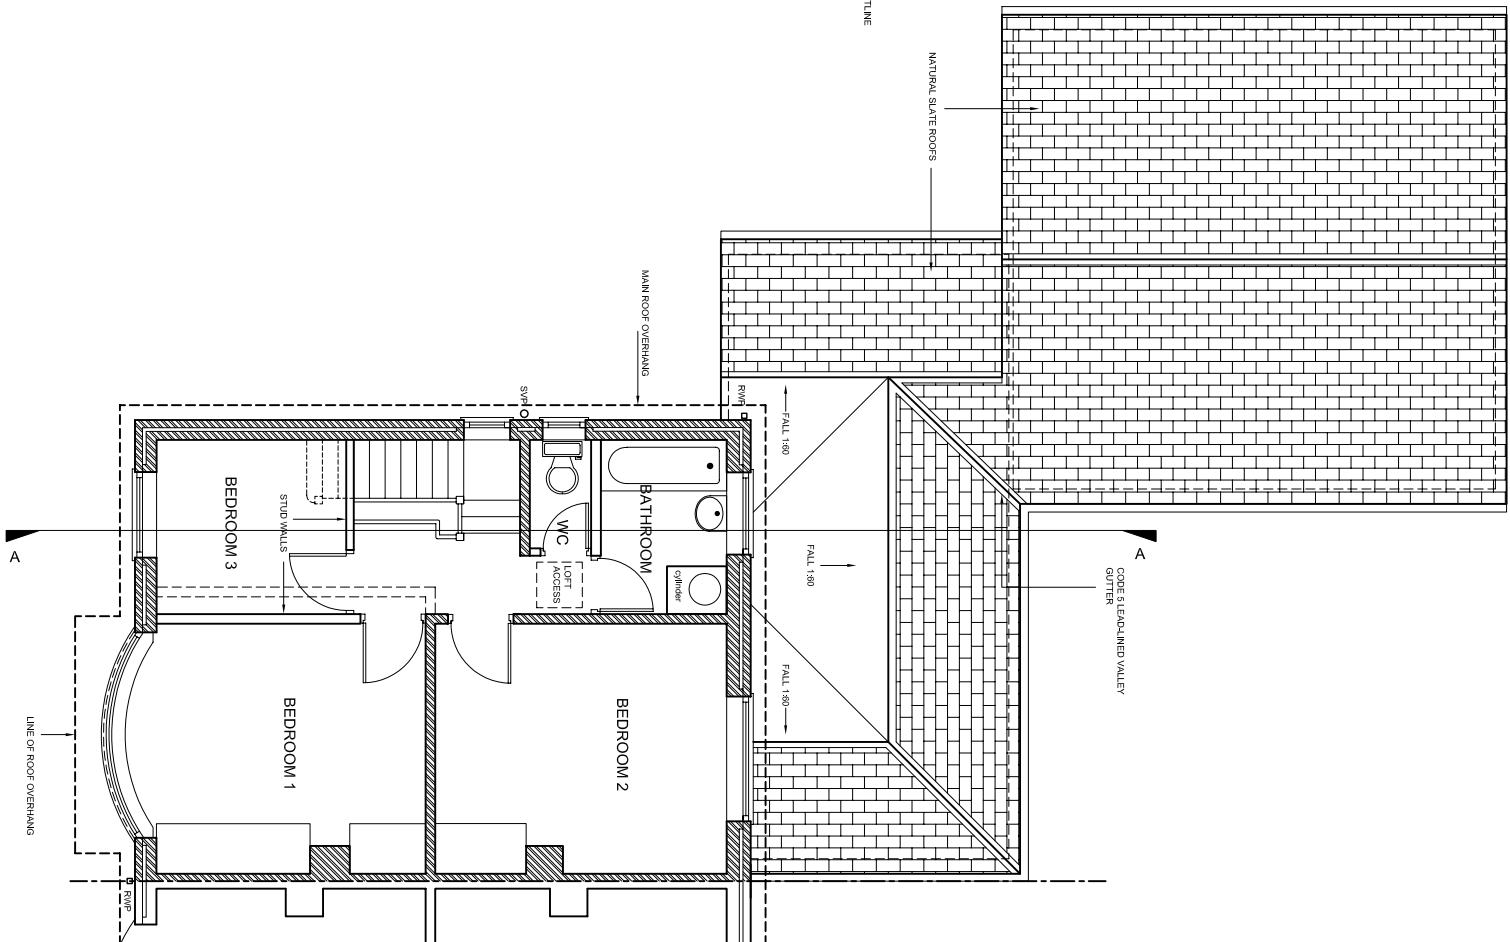

FIRST FLOOR PLAN

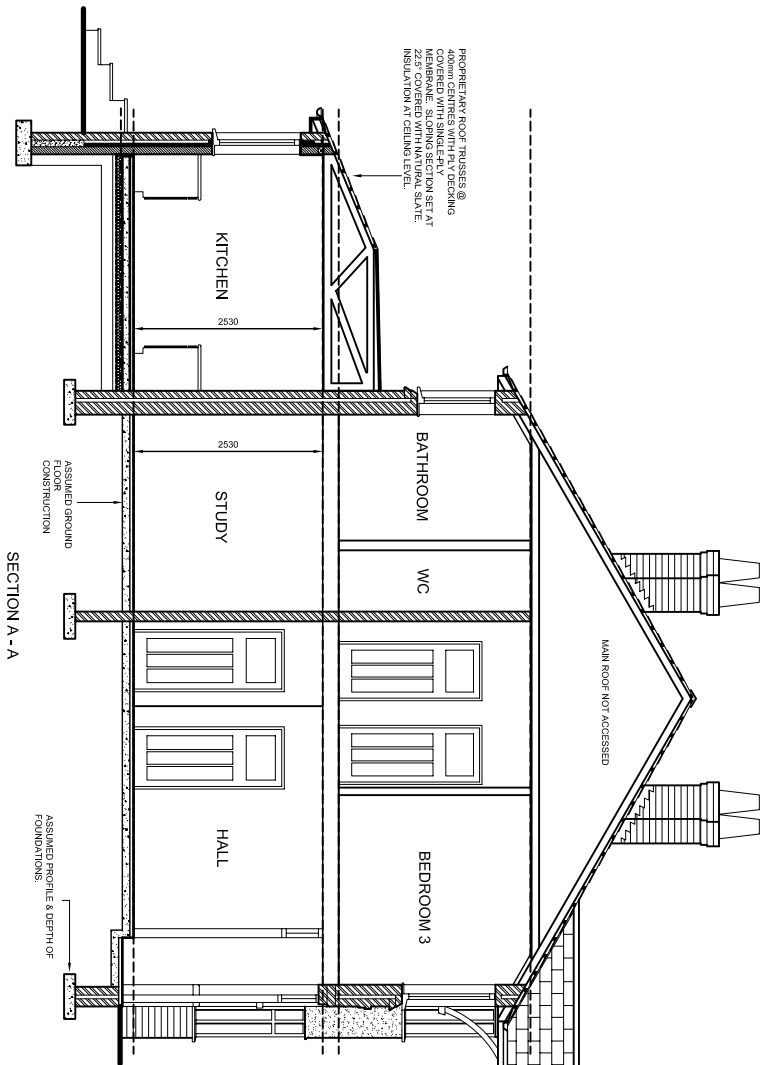

SECTION A-A

REV.	DATE	DATE
C	06.11.09	
B	22.10.09	
A	16.10.09	

PROPOSED ALTERATIONS FOR
MR & MRS P GALLIMORE
50 BELVEDERE DRIVE
WREXHAM LL11 2BG

GROUND, FIRST FLOOR PLANS &
SECTION AS PROPOSED
PLANNING APPLICATION

DATE	SCALE	REV.
07.10.09	1:50	C

HEREBOURNE LTD
61 PARK ROAD WEST
CHESTER CH4 8BQ