



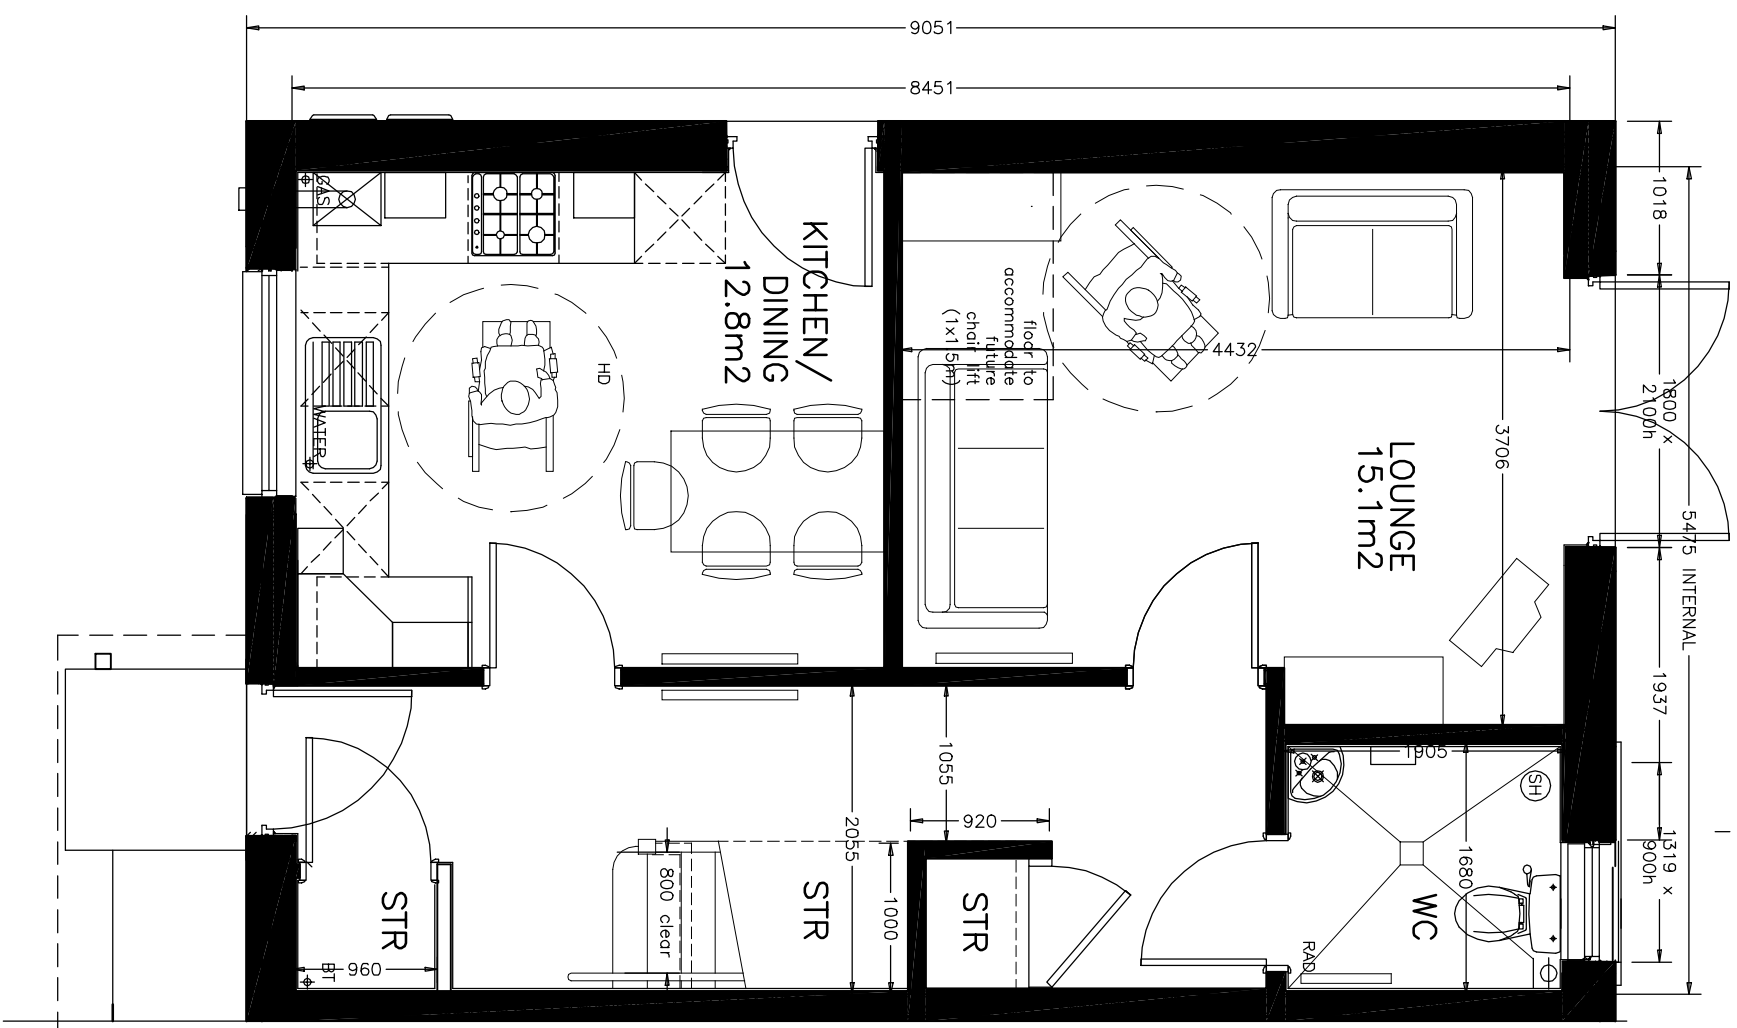

GROUND FLOOR
Plot 11
Plot 12 (handed)

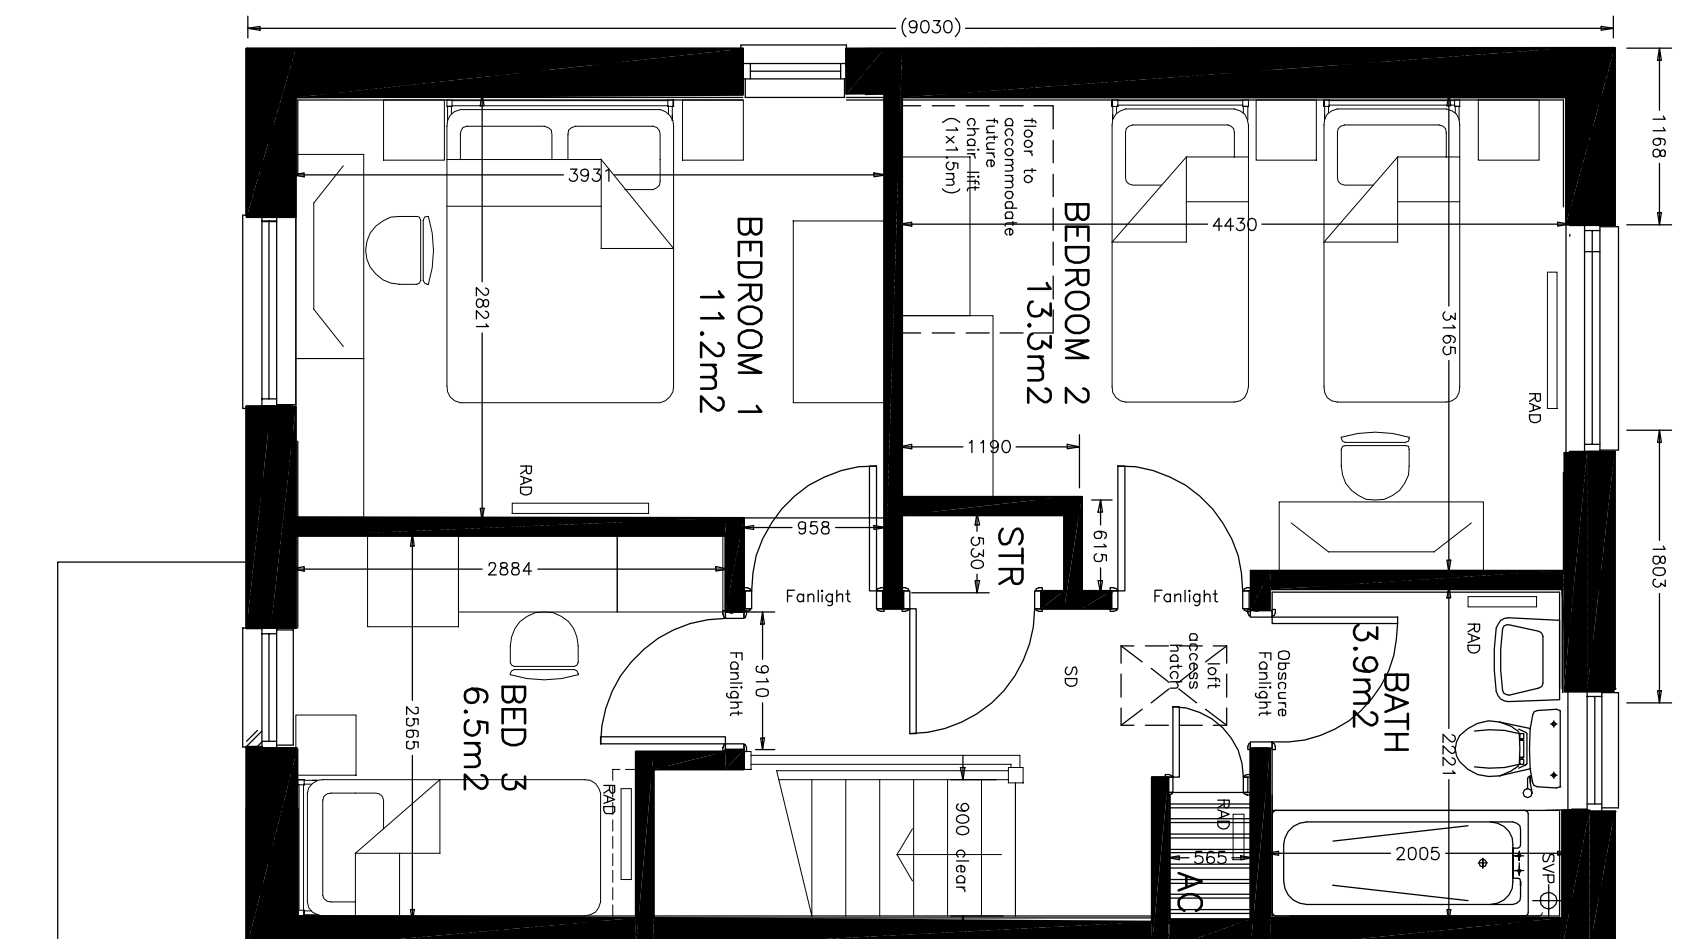

FIRST FLOOR

C741 16

C741.16

NOTES:
THIS DRAWING IS COPYRIGHT. DO NOT SCALE FROM THIS DRAWING. WORK TO FIGURED DIMENSIONS ONLY. CHECK ALL DIMENSIONS ON SITE. ANY DISCREPANCIES TO BE NOTIFIED TO THE ARCHITECT.

[illegible]

Jo

**SCHOOL LANE,
PONCIAU, WREXHAM
for WALES & WEST HA**

Drawing

5P3B HOUSE
TYPE 2
GF/FF PLANS

Number

C741.16



Scale	Date	Drawn	Checked
1:50	10/08	SD	

Scale
1:50

Date
10/08

Drawn
SD

acked

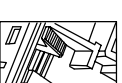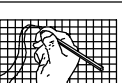

Ainsley Gommom
architecture . urban design

THE OLD POLICE STATION, 15 GYNNINE WAY, HAWARDEN CH5 3N
Tel: 01244 537100 Fax: 01244 537767 voices@ainsleygommorchitects.co.uk

Ainsley Common Architects Ltd. Registered in England & Wales No. 1187968.
Registered Office: 1 Price Street, Hamilton Square, Glasgow G41 6JN
www.ainsleycommonarchitects.co.uk