




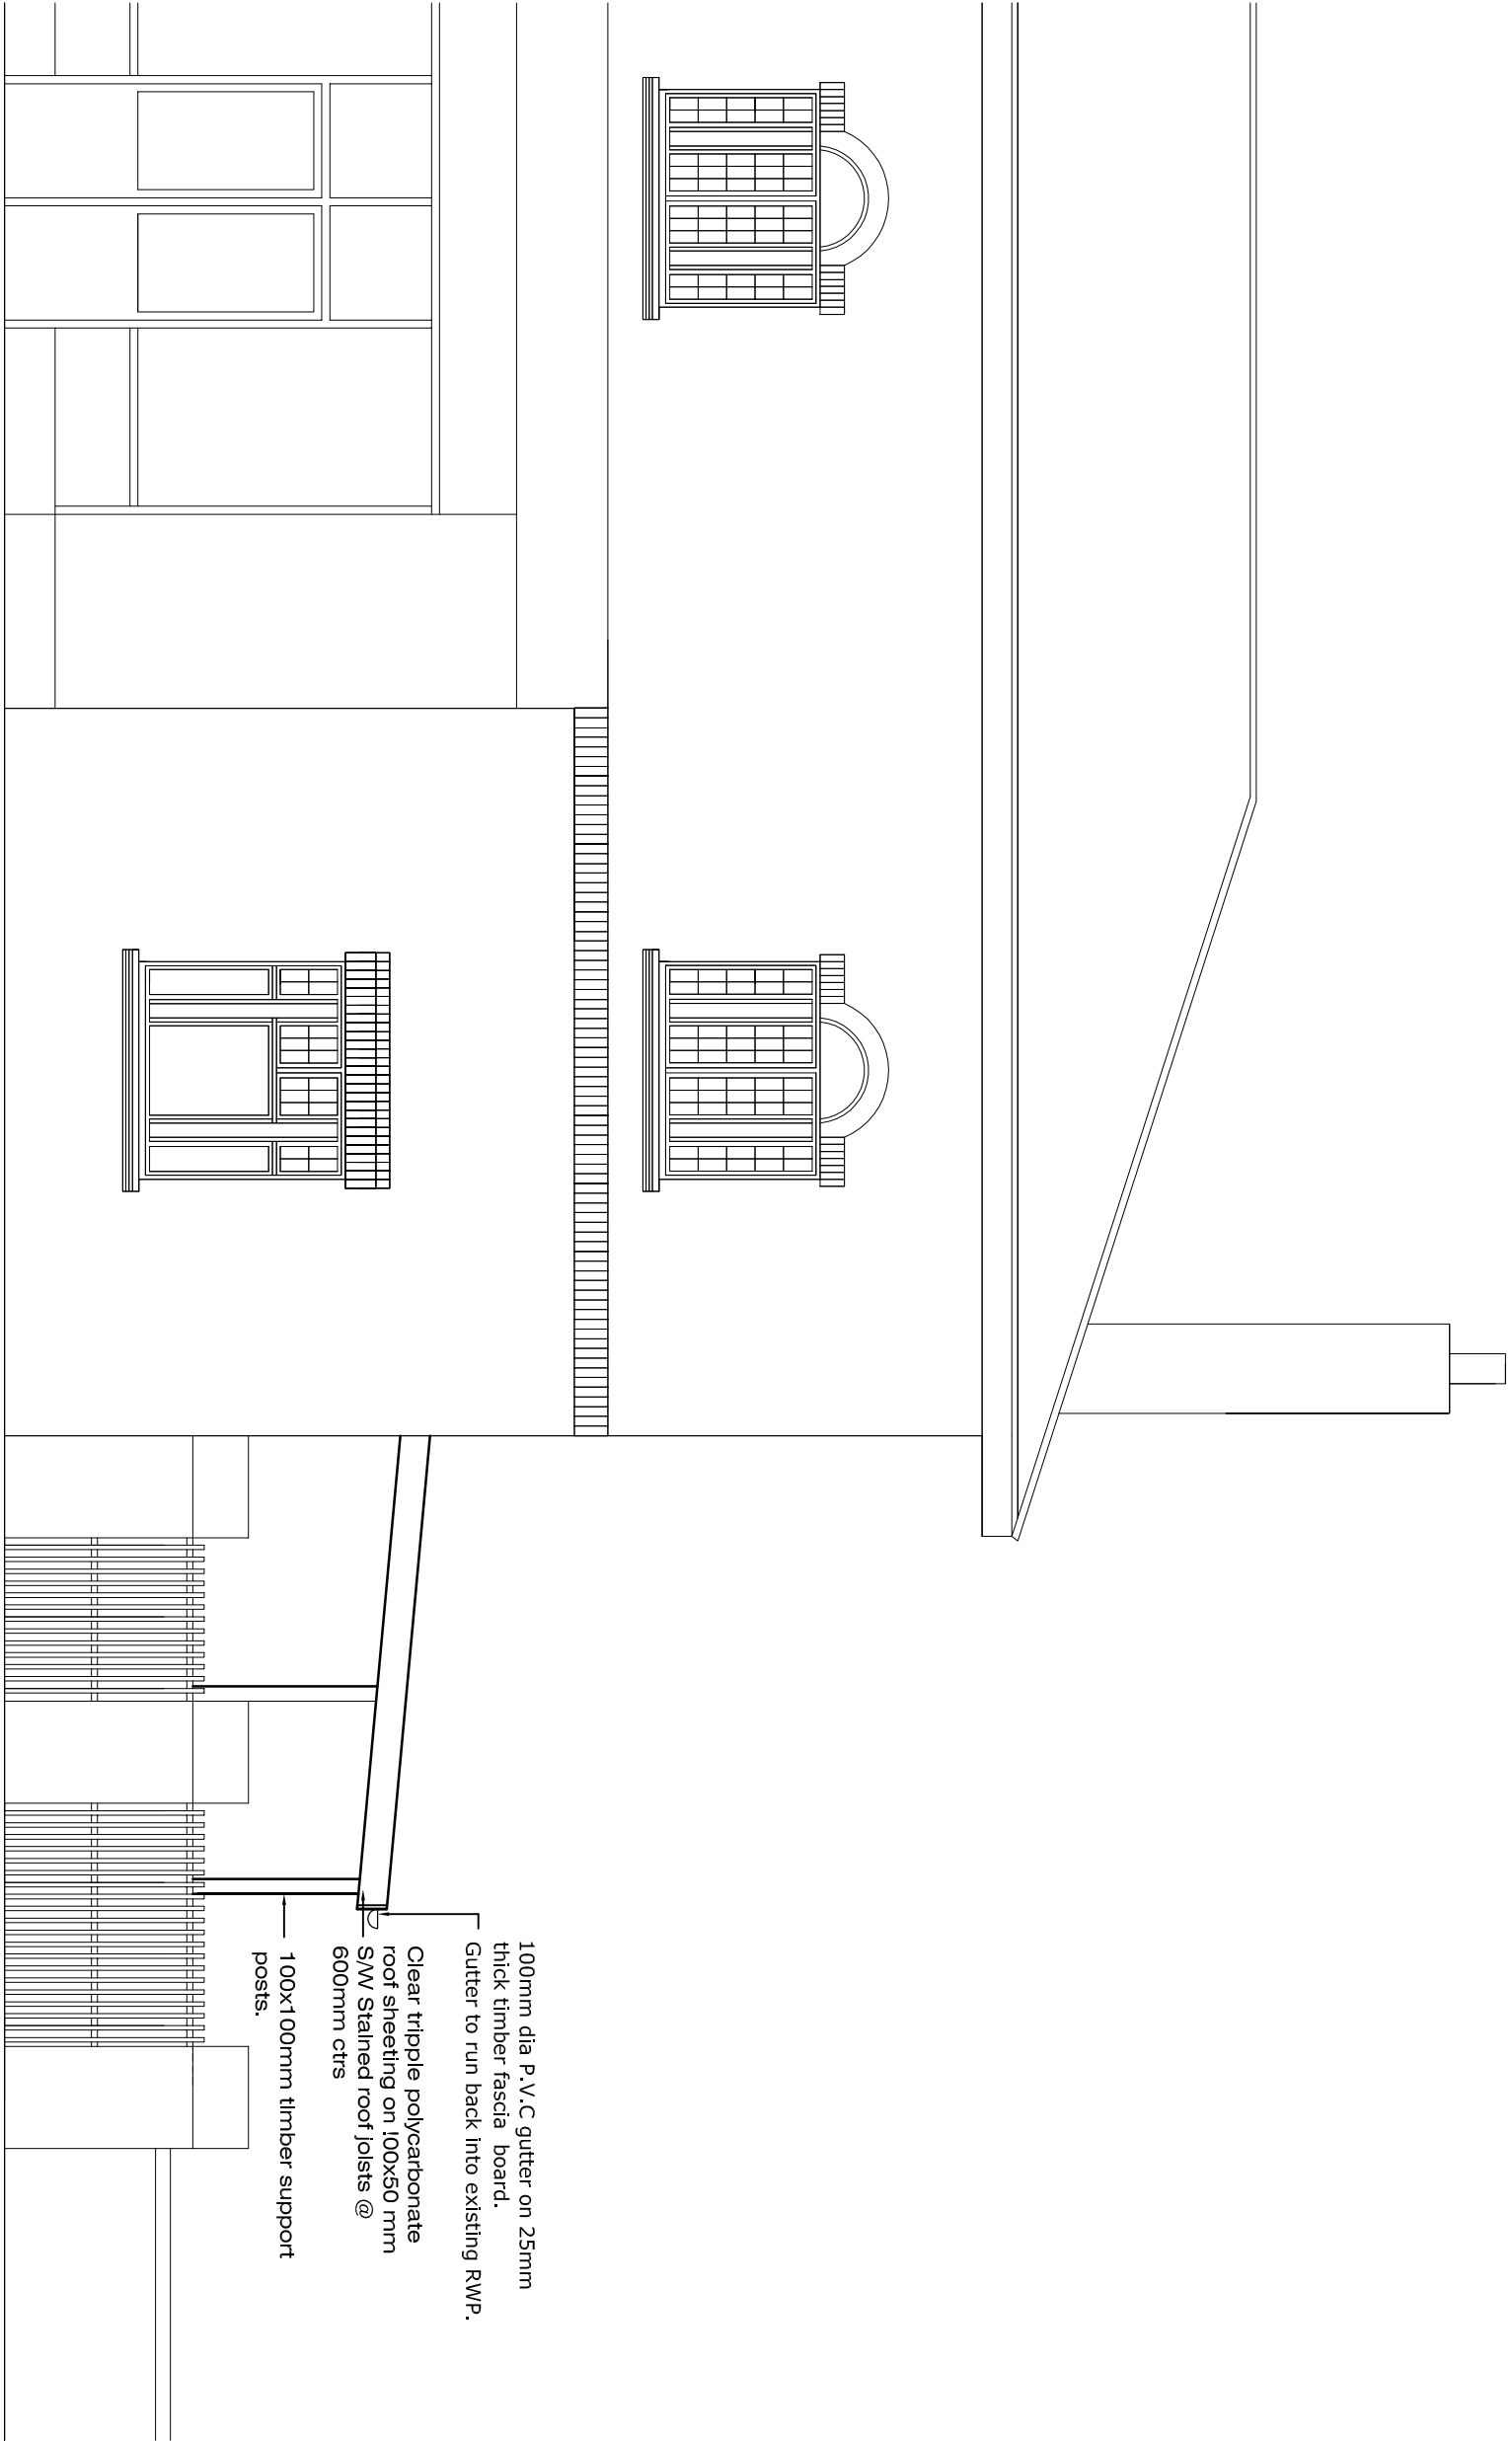

PROPOSED LEFT SIDE ELEVATION 1:50@A1

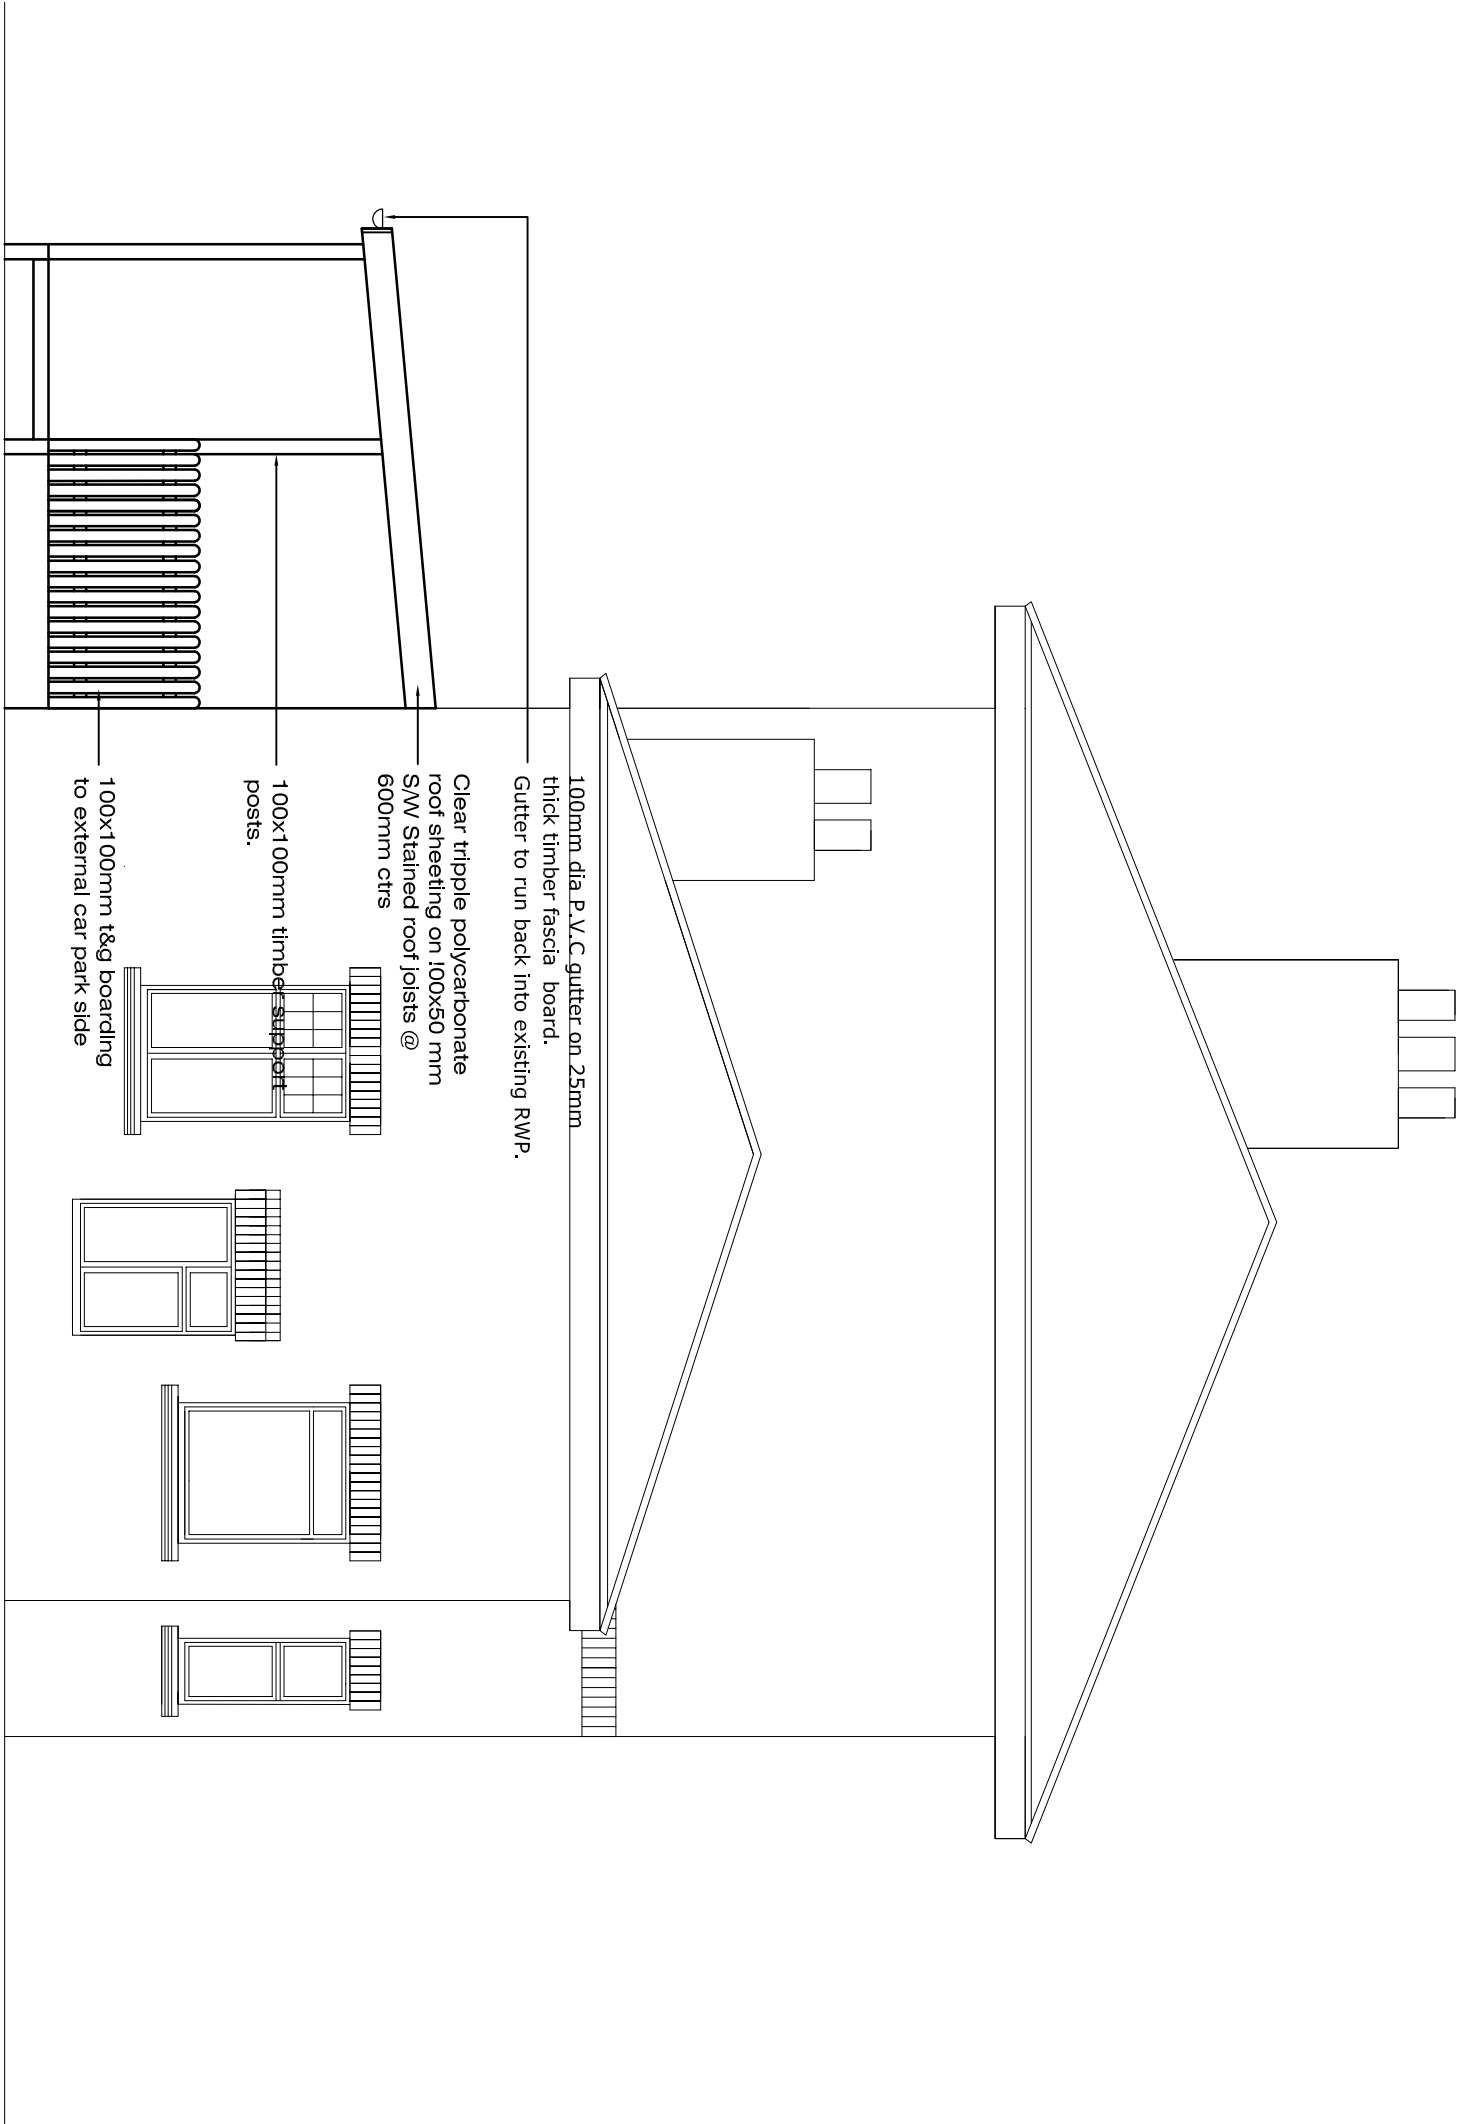

PROPOSED RIGHT SIDE ELEVATION 1:50@A1

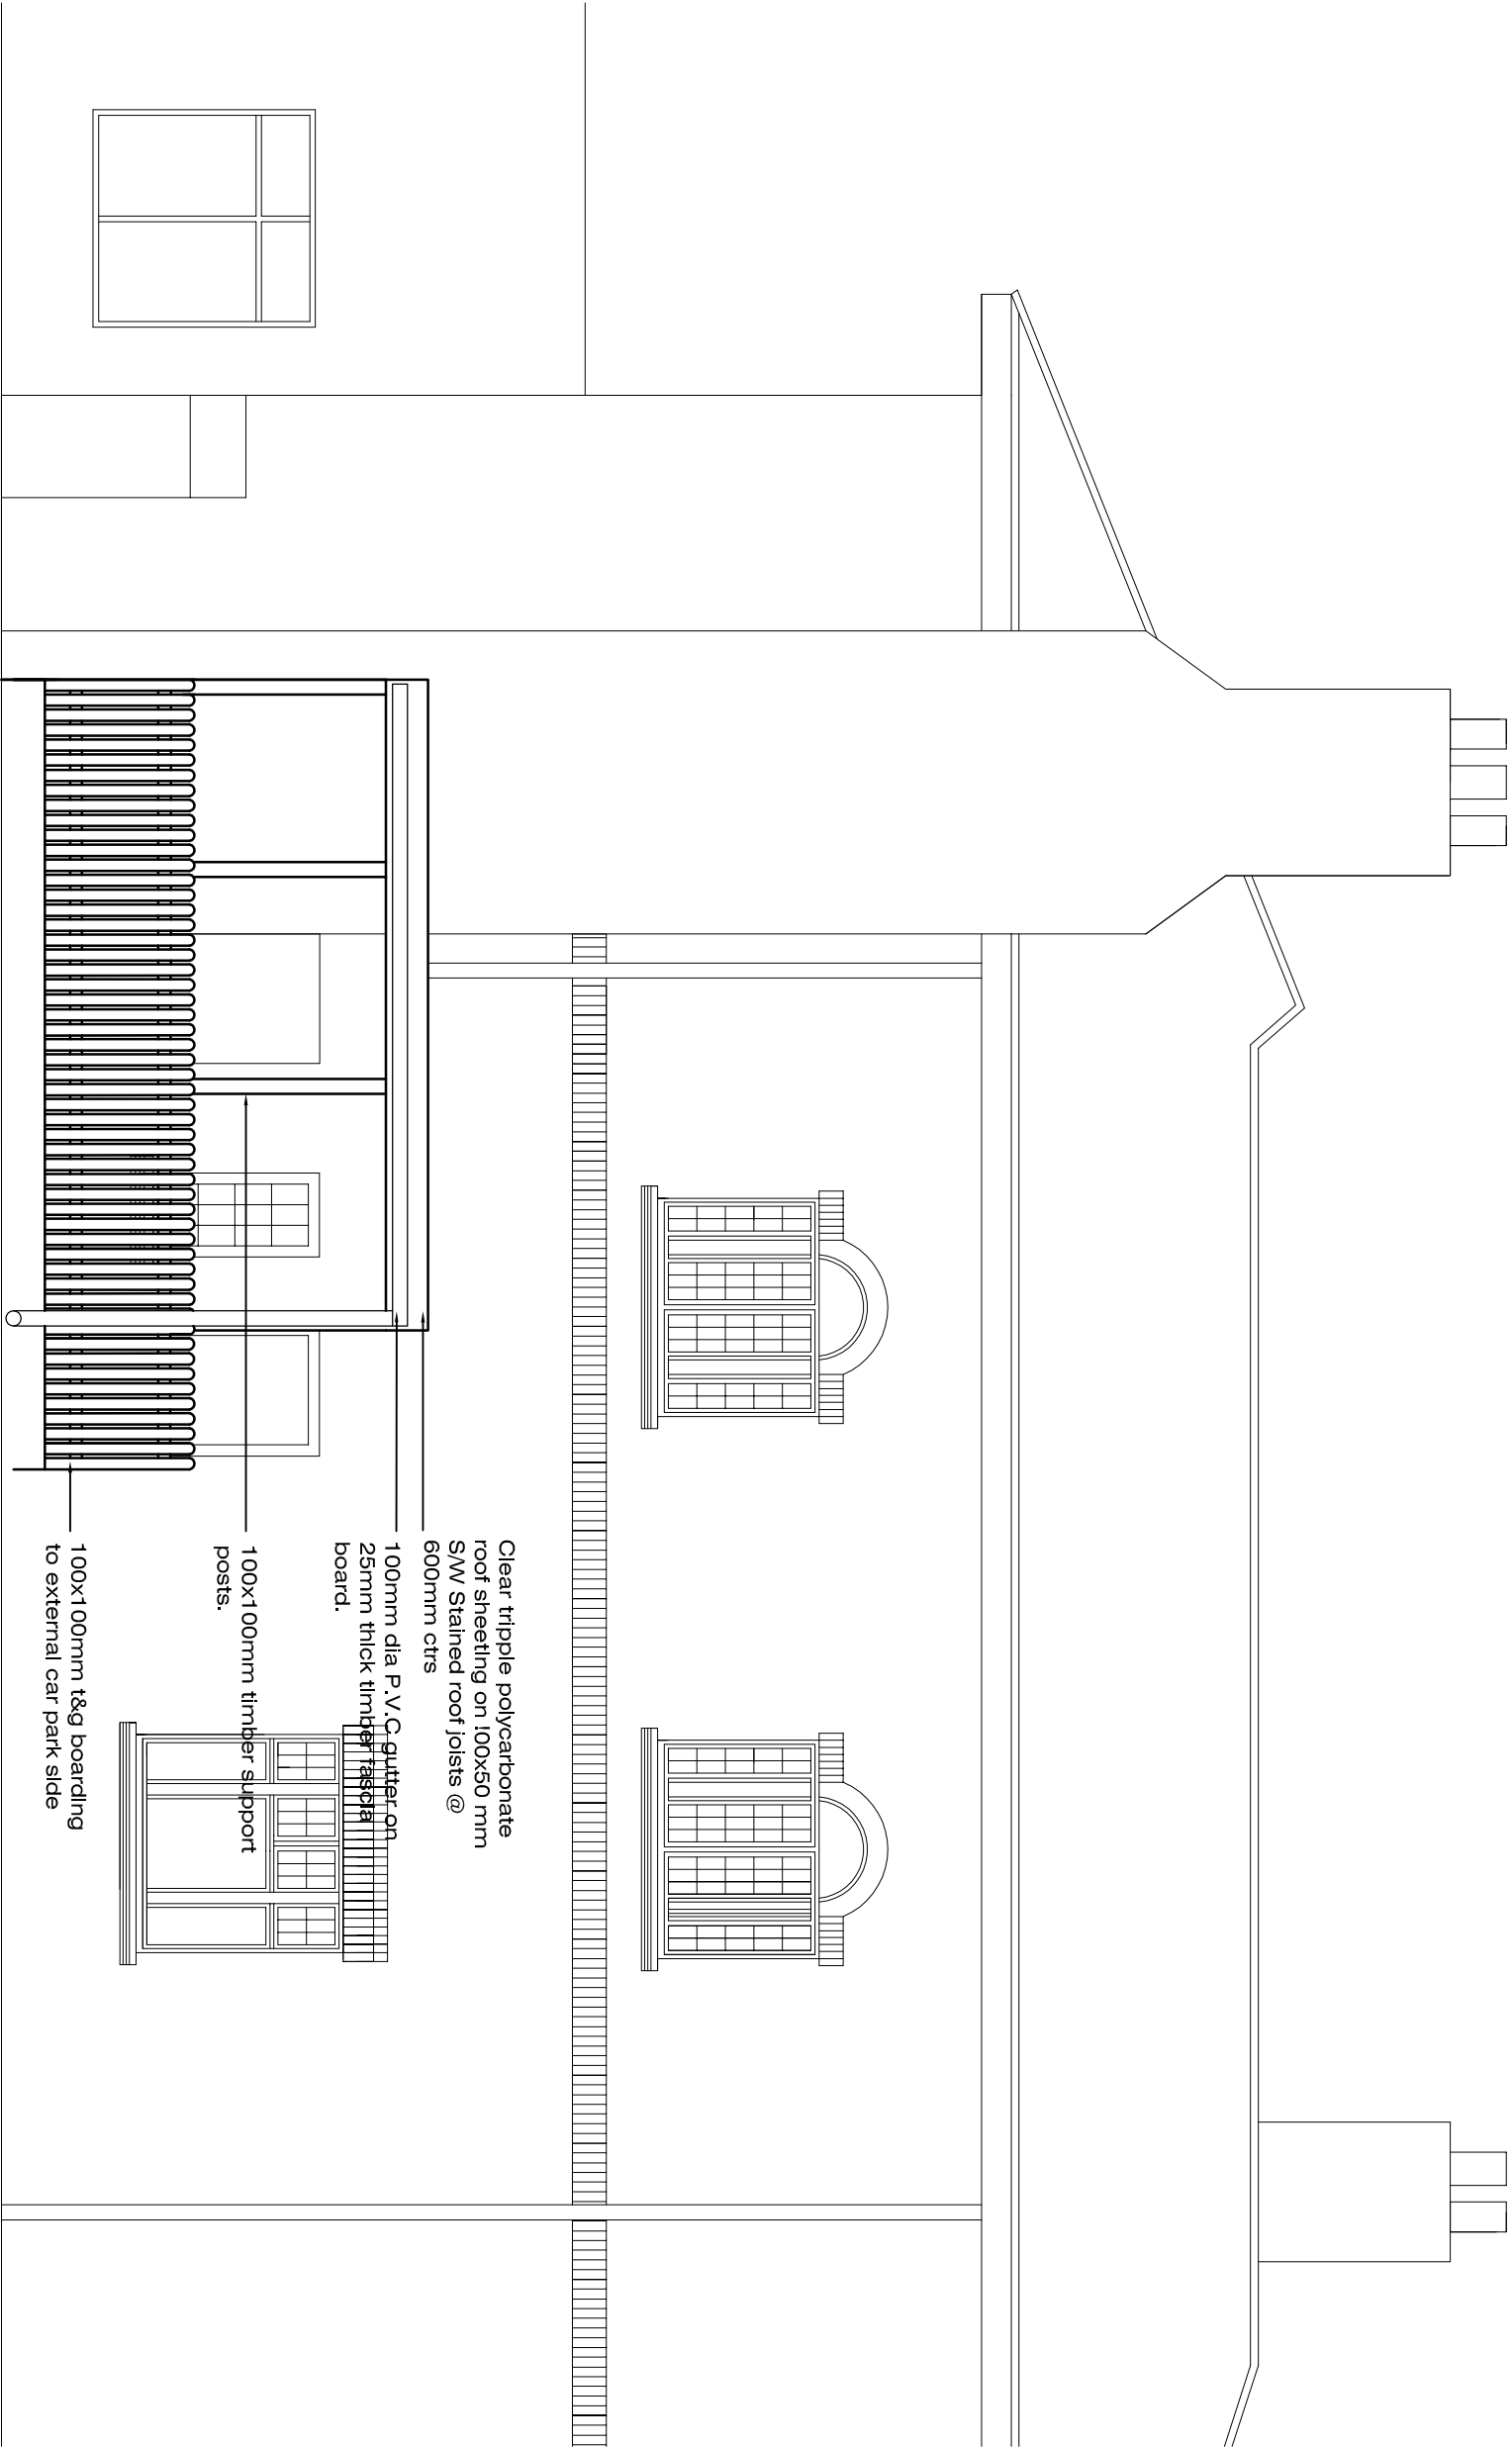

PROPOSED FRONT ELEVATION 1:50@A1