


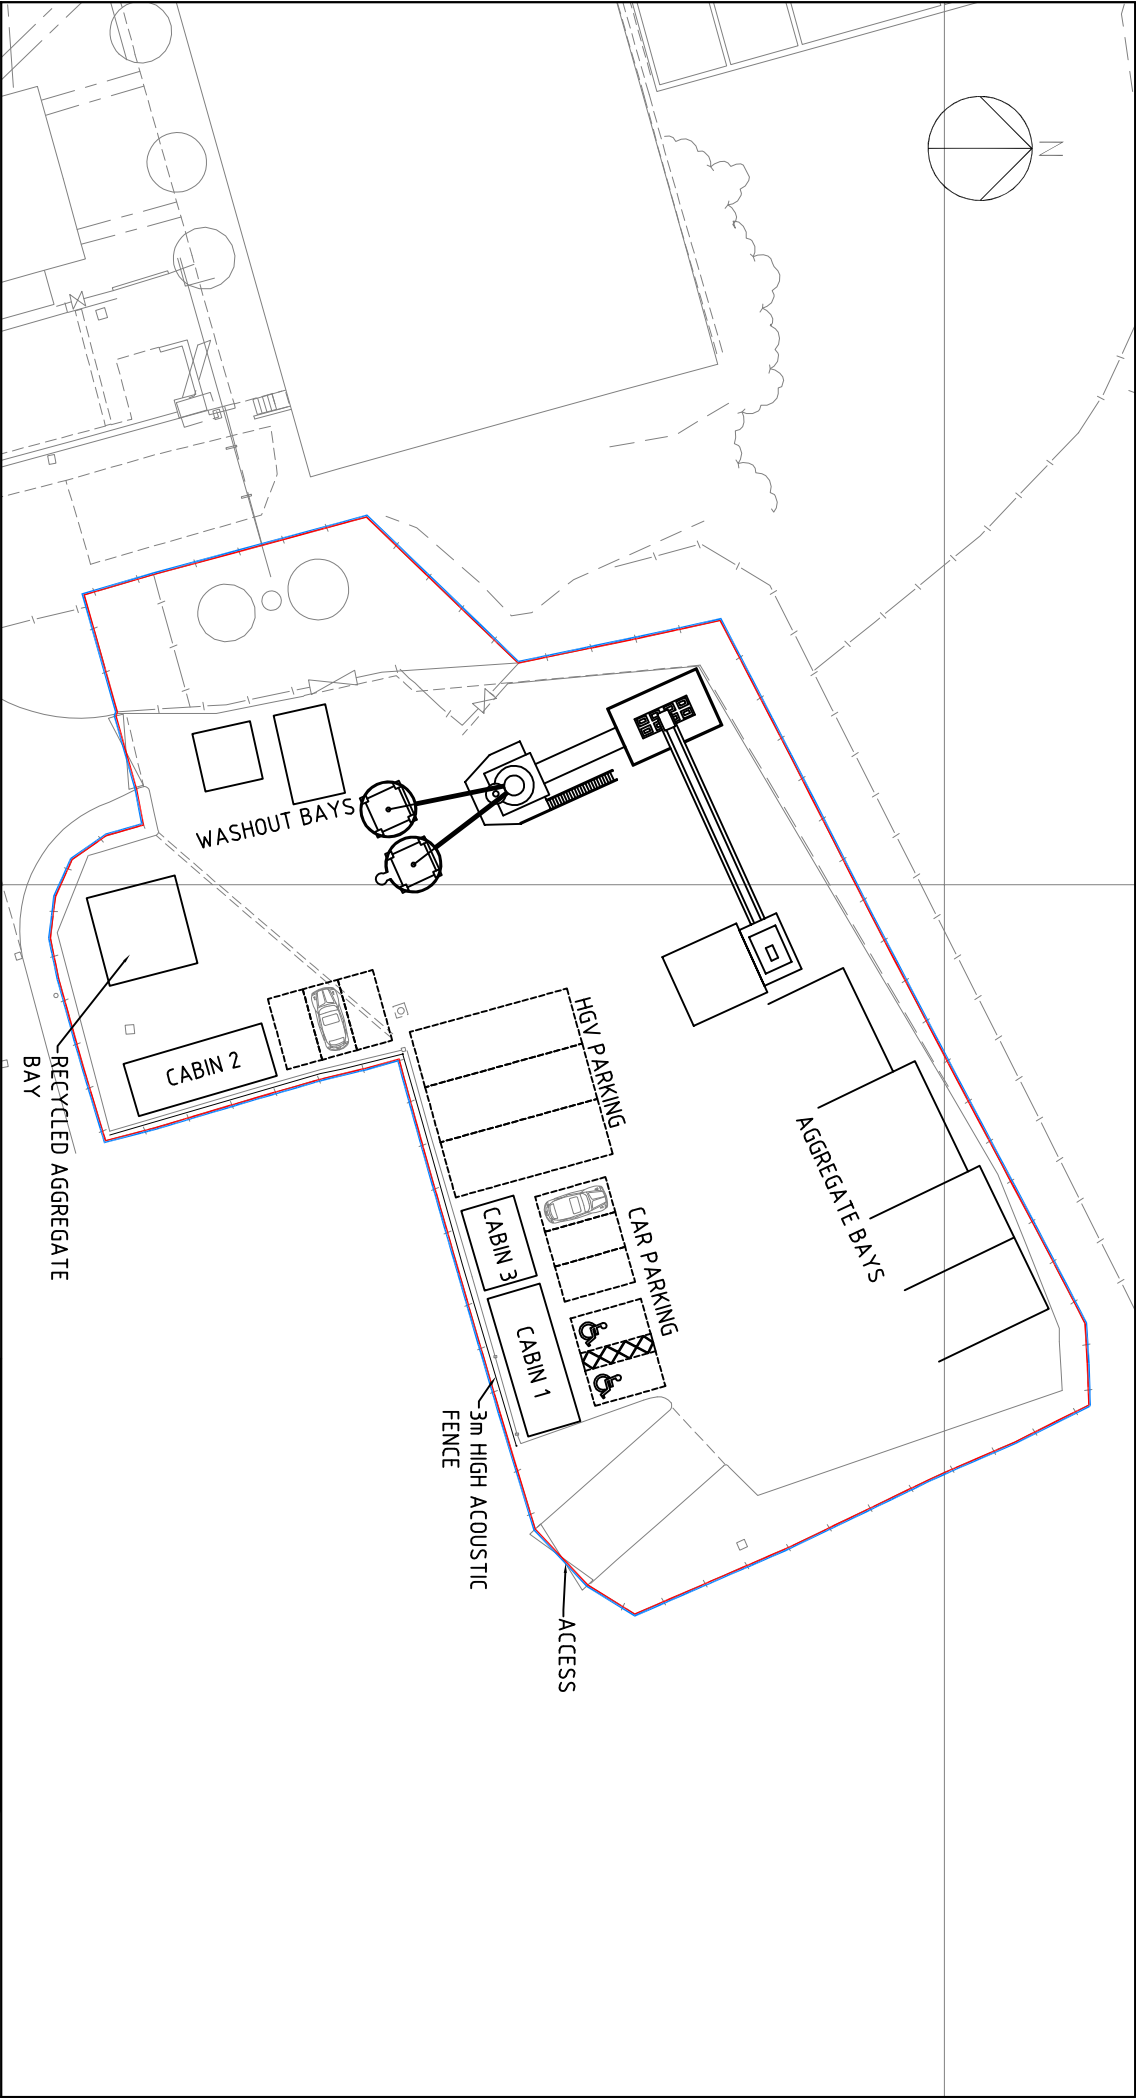

Drawing Title

MARSHALLS MONO LTD
LLAY PLANT
SITE LAYOUT

D113138.034A.03B

Scale at A4 : 1:500

Drw	AAO	App	IS	Rev
Chk	CN	Date	AUG 09	Date



www.scottwilson.com