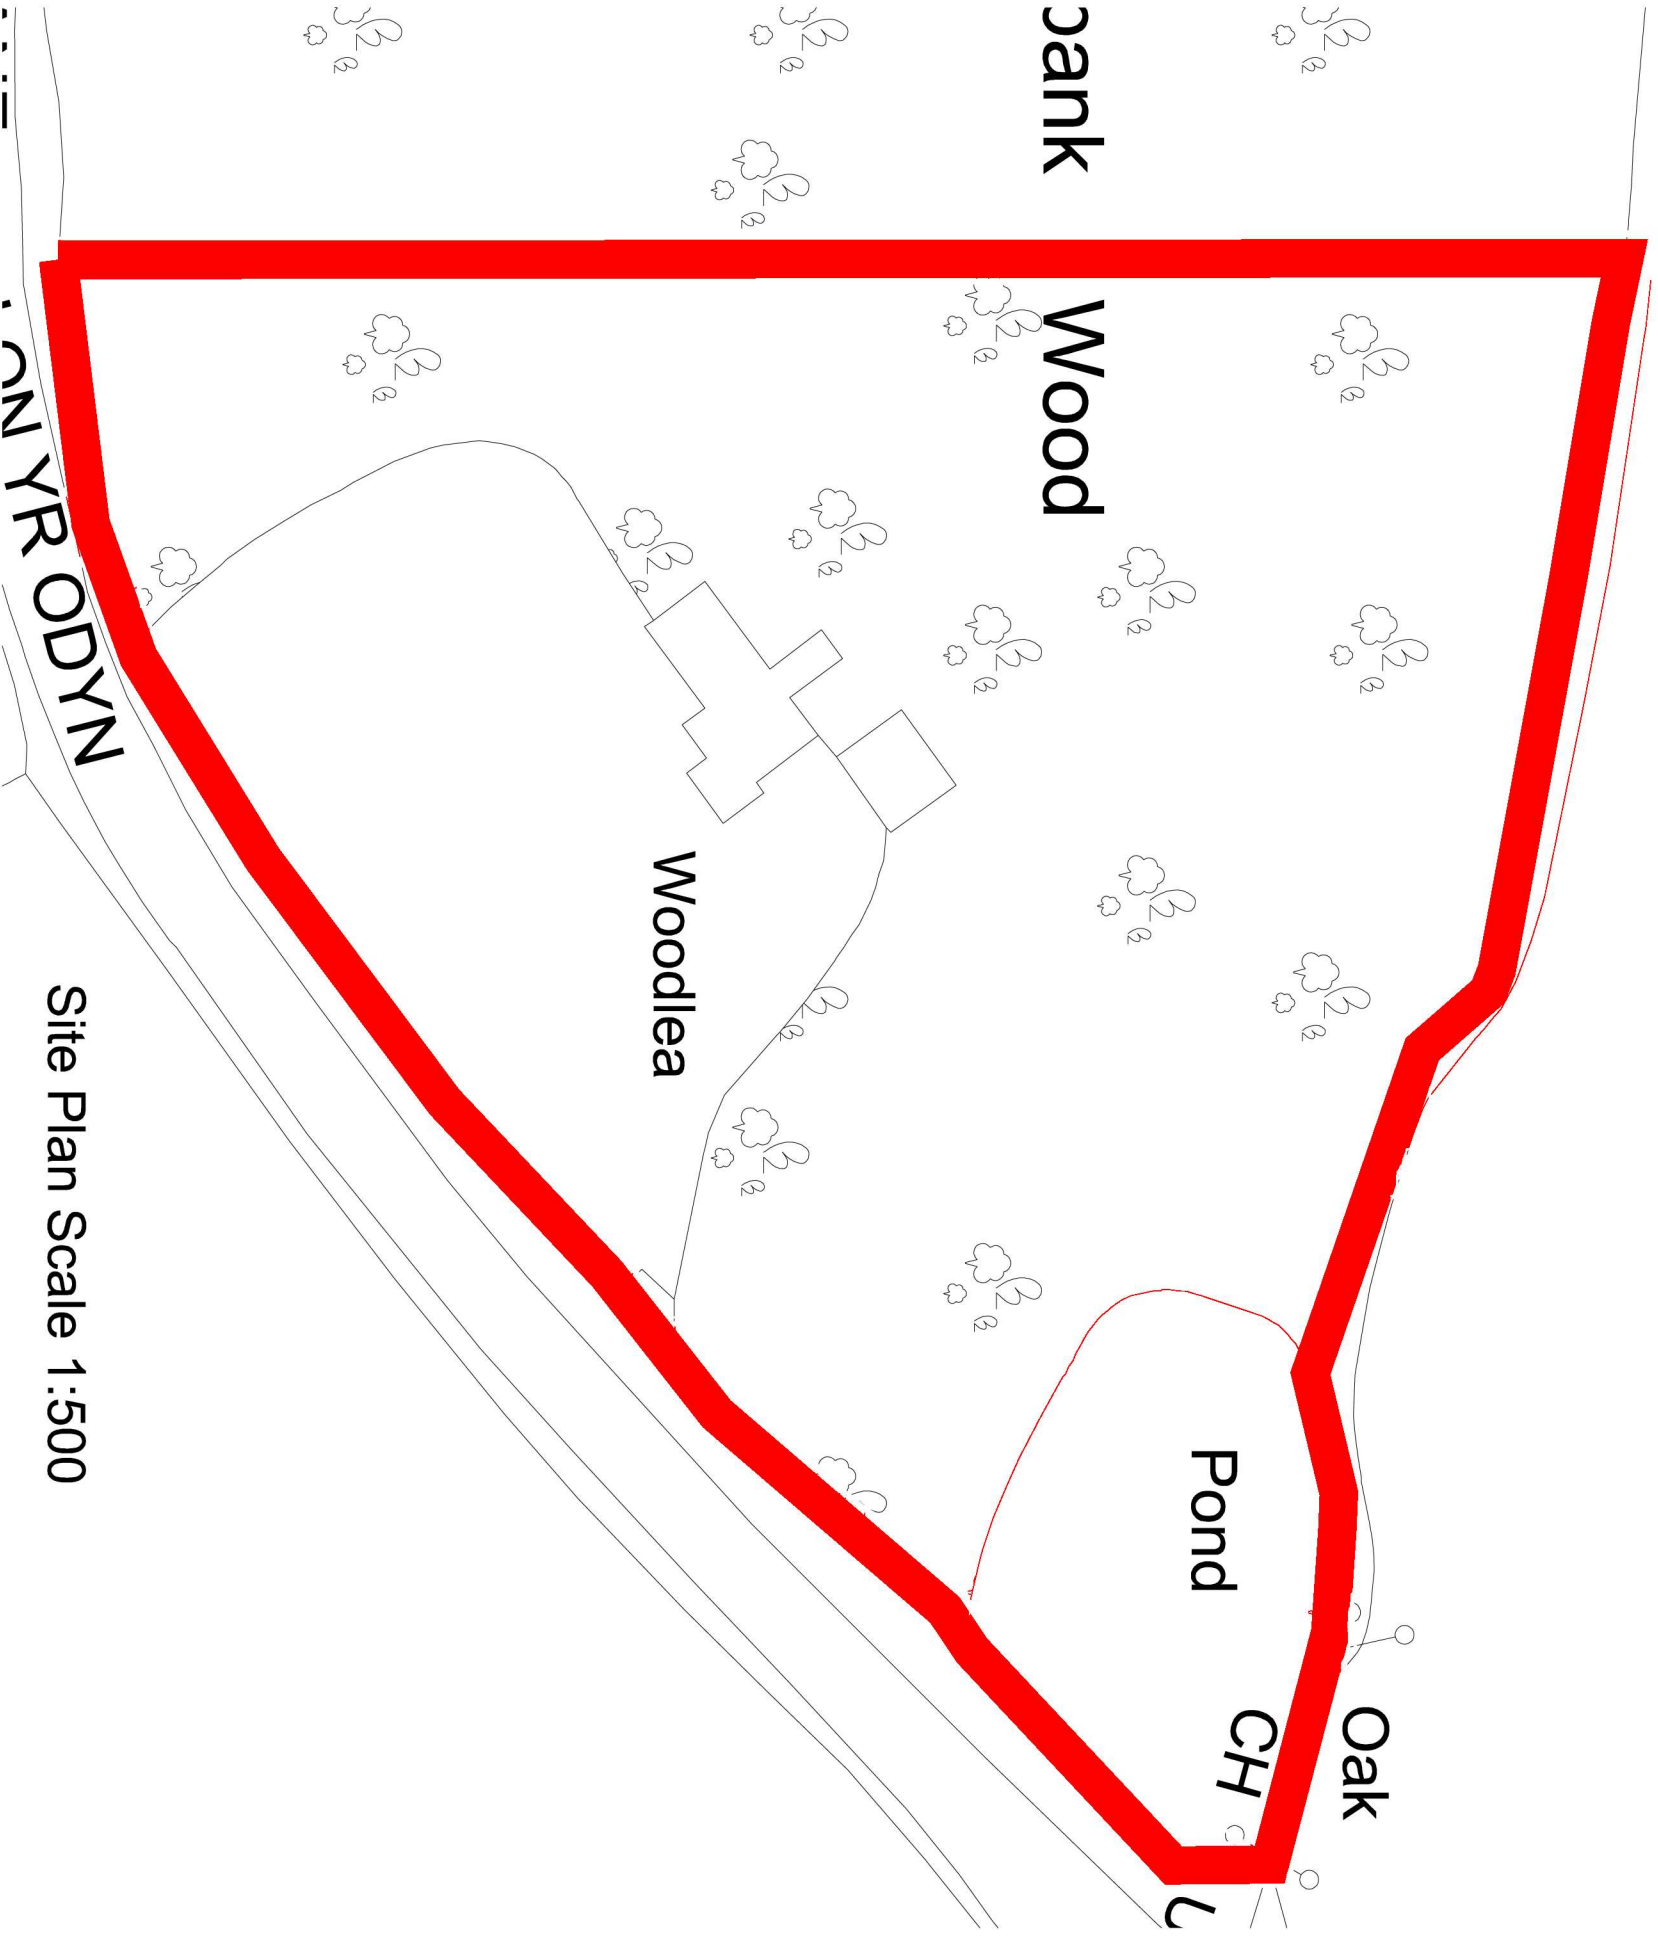
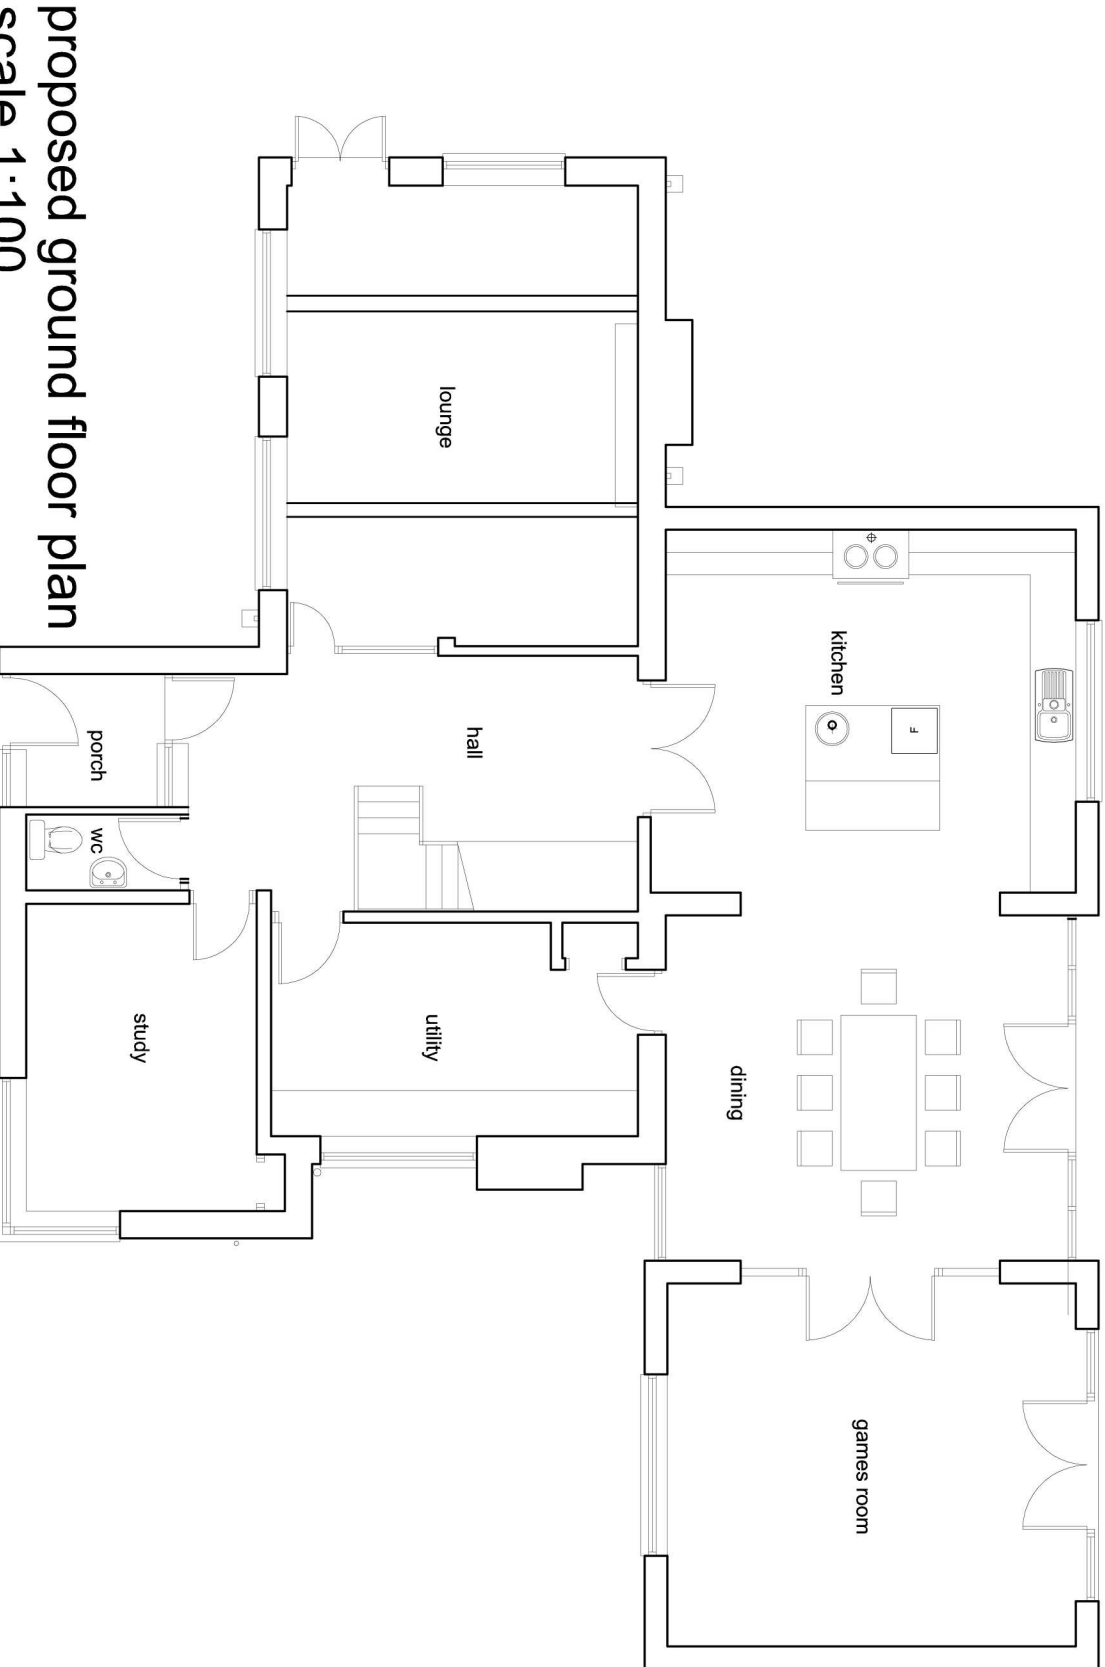
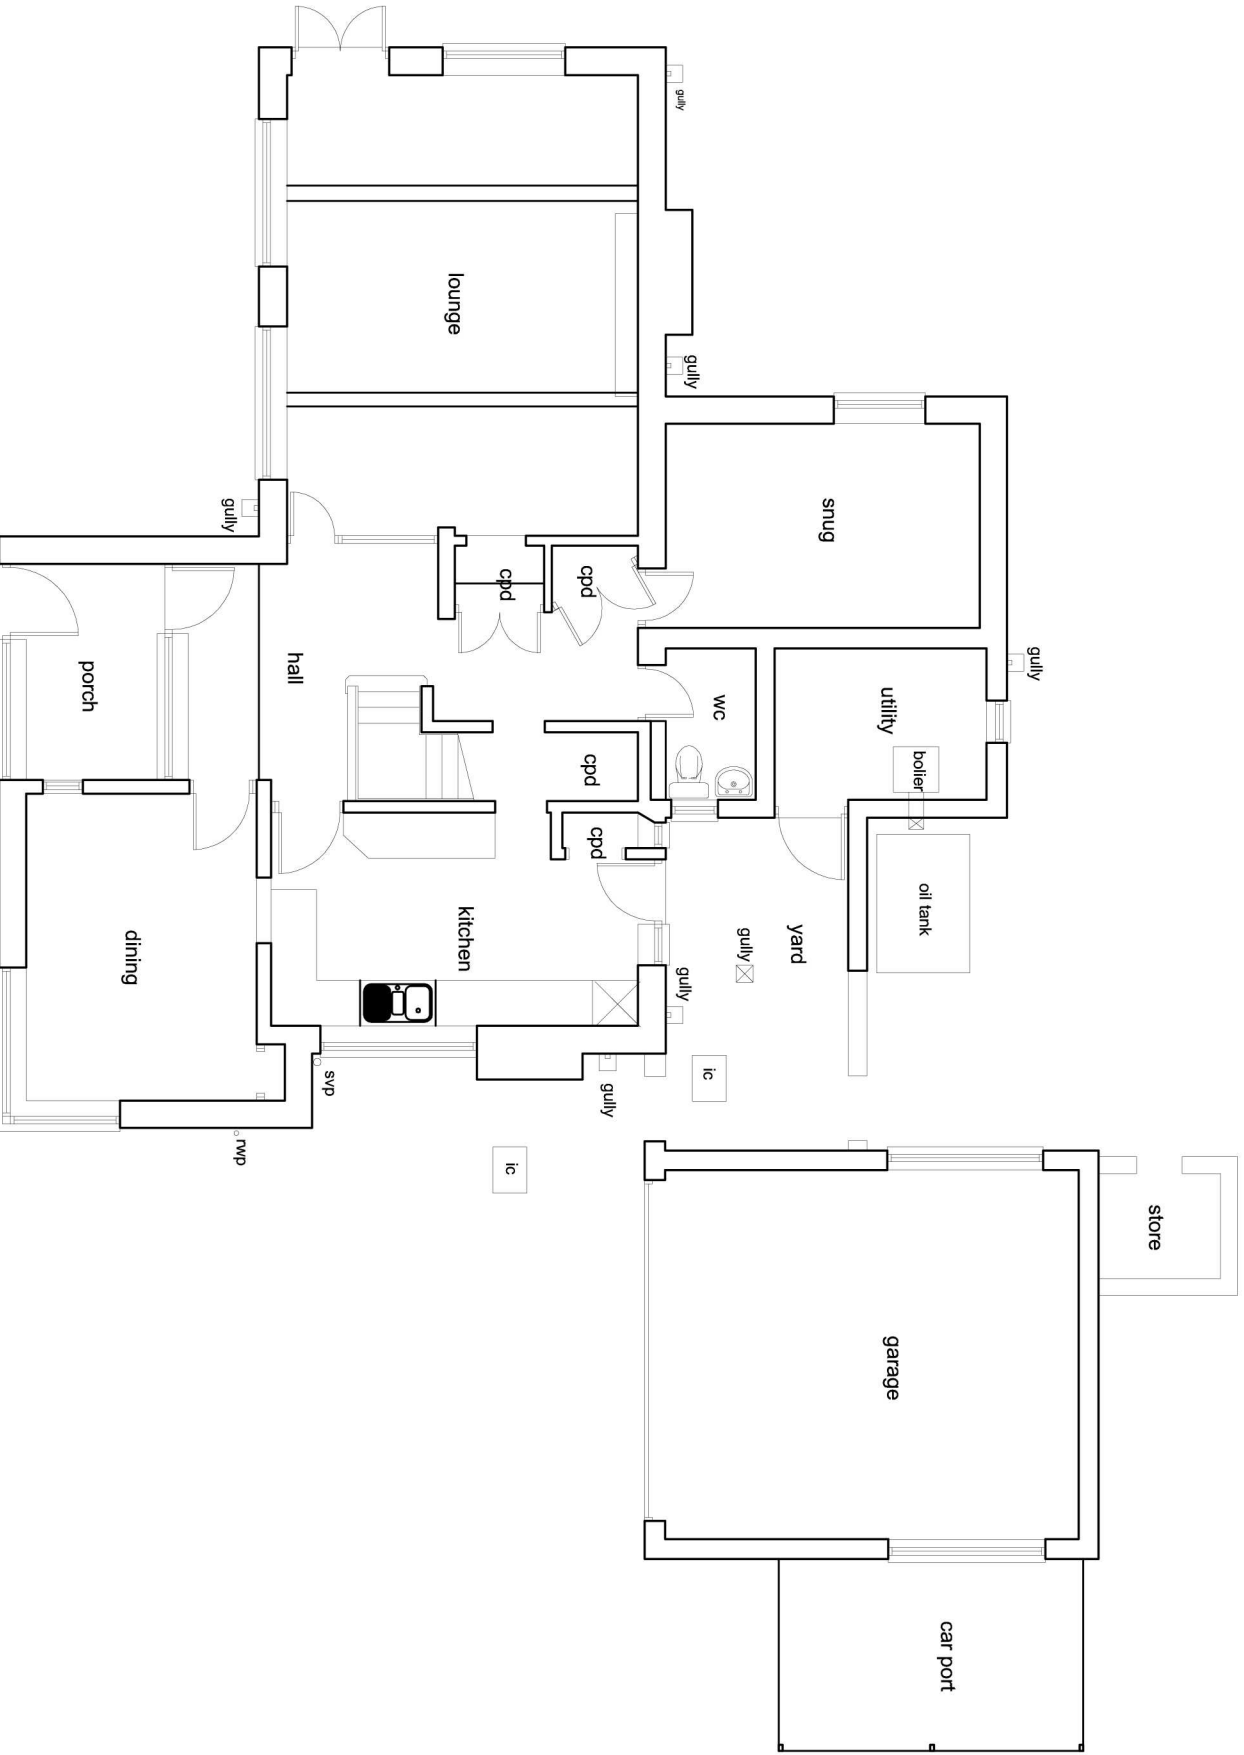
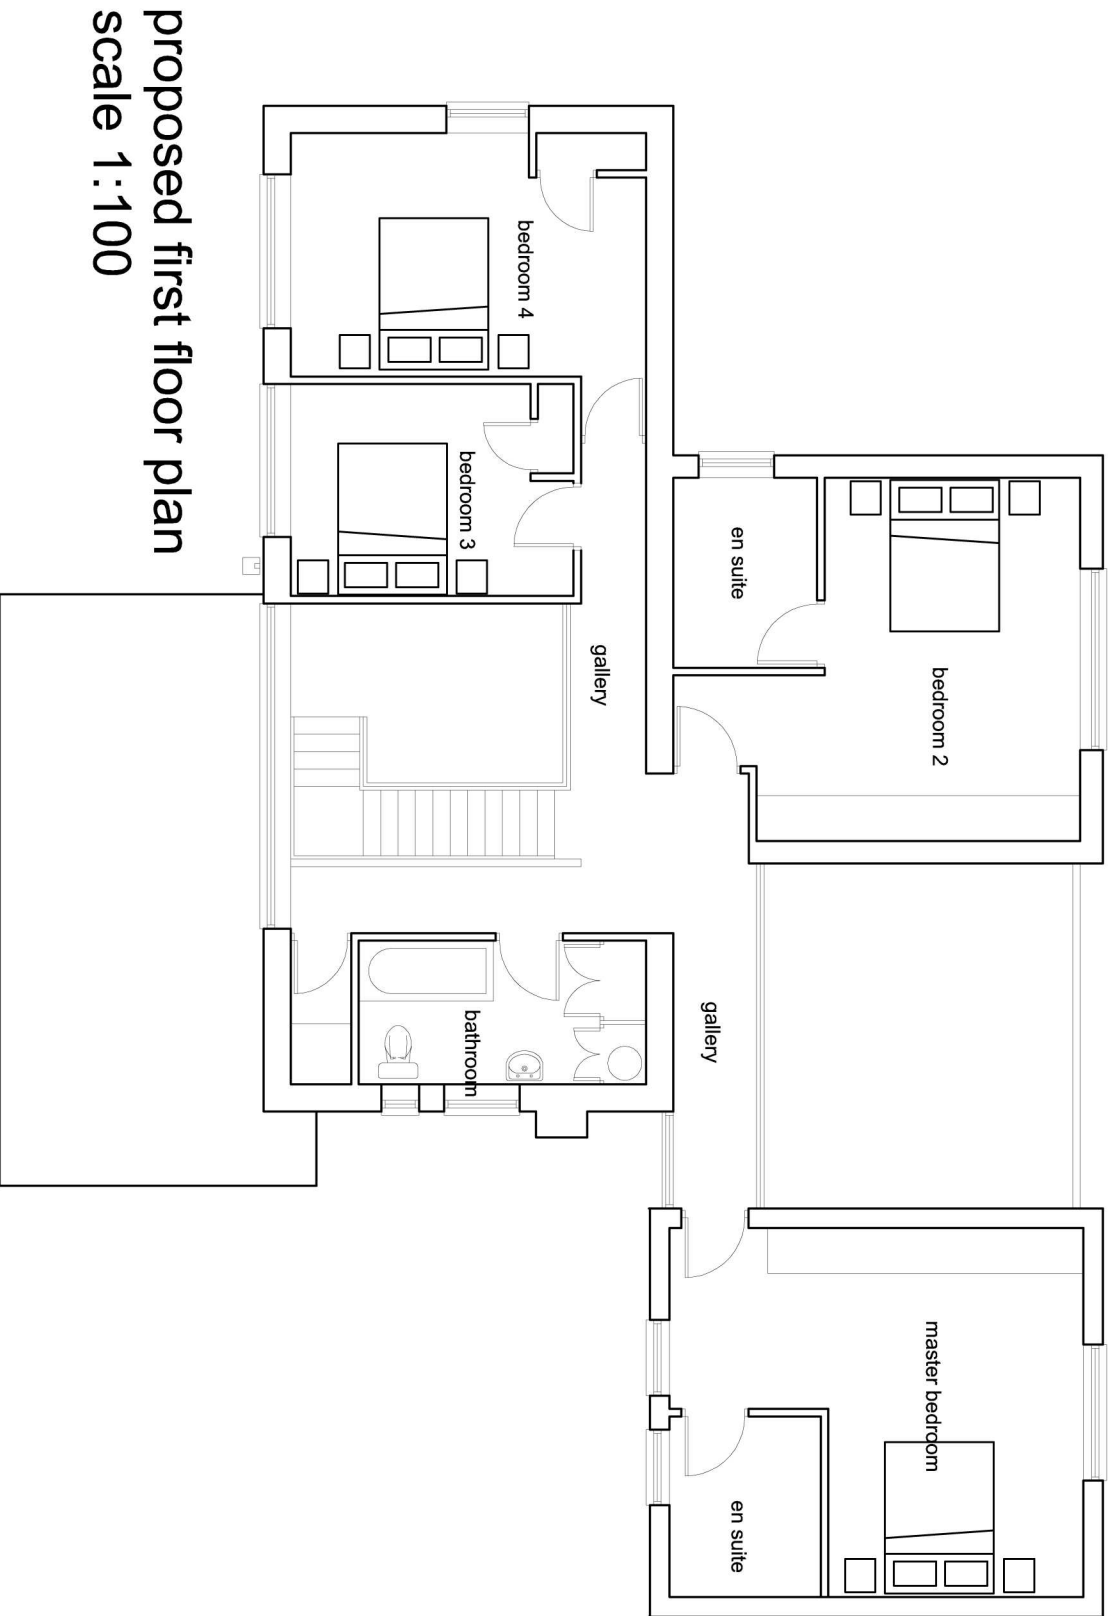
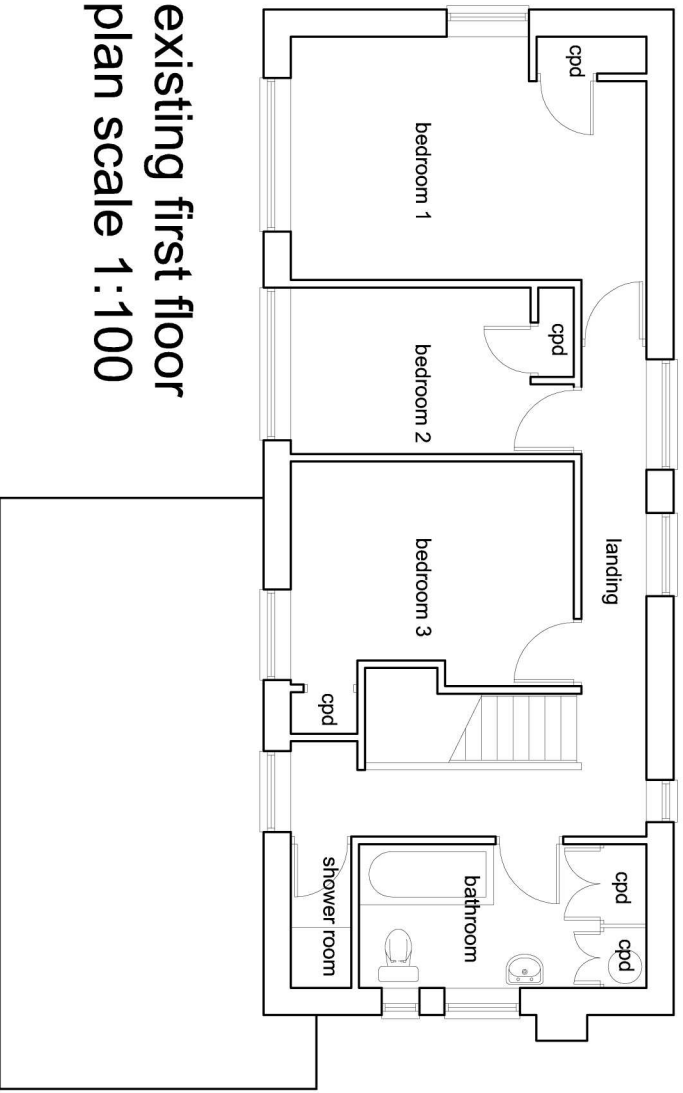


General terms and conditions

Design Copyright vested in tfh.architecture ltd
No 8 Well Street, Holywell, Flintshire CH8 7PL
per Thomas Hughes BA (Hons) Archt.

Where any discrepancy is found to exist within or between drawings and documents it should be reported to tfh.architecture ltd in sufficient time so as not to hinder the progress of the works.

For the avoidance of doubt all structural dimensions are measured to structure and not finishes unless clearly stated/shown otherwise.

tfh.architecture ltd shall not be liable for any use of drawings and documents for any other purpose other than for which the same were prepared by or on behalf of tfh.architecture ltd.

Do not scale from drawings - Work to figured dimensions only.
All dimensions to be checked on site prior to the execution of any work.

These plans show general positions of boundaries: they do not show the exact line of boundaries. Measurements scaled from the drawings should be used as a guide only and not as a basis for any contractual agreements required to carry out alteration works. tfh.architecture ltd cannot take any responsibility for any dispute concerning boundary lines or party wall issues arising from the works proposed in these drawings.

These drawings and specifications have been carefully calculated in accordance with approved document L and SAP. All details and material specifications must be strictly adhered to. Contractor must not use alternative products or methods of construction.

not for construction

Approval Copy -
Client Signature:
Date:

revision description name/date

revision description name/date

revision description name/date

revision description name/date

revision description name/date

tfn
...architecture ltd.
8 well street, holywell, flintshire, ch8 7pl
tel : 01352 717 898 fax : 01352 717 894
website: www.tfnarchitecture.com e-mail: tfn.architecture@btuk21.com

☐ proposed Extension and Internal Alterations
☐ at Woodlea, Kiln Road, Bangor On Dee
☐ for Mr Roberts
☐ 03.09 tfh scale as indicated a1

Job number 8025

Drawing number PL1

Drawing Title Plans