



06/11/2009 09:01:44 \\Agad21\projects\0741.10 Street Elevations.dwg - A2-Landscape

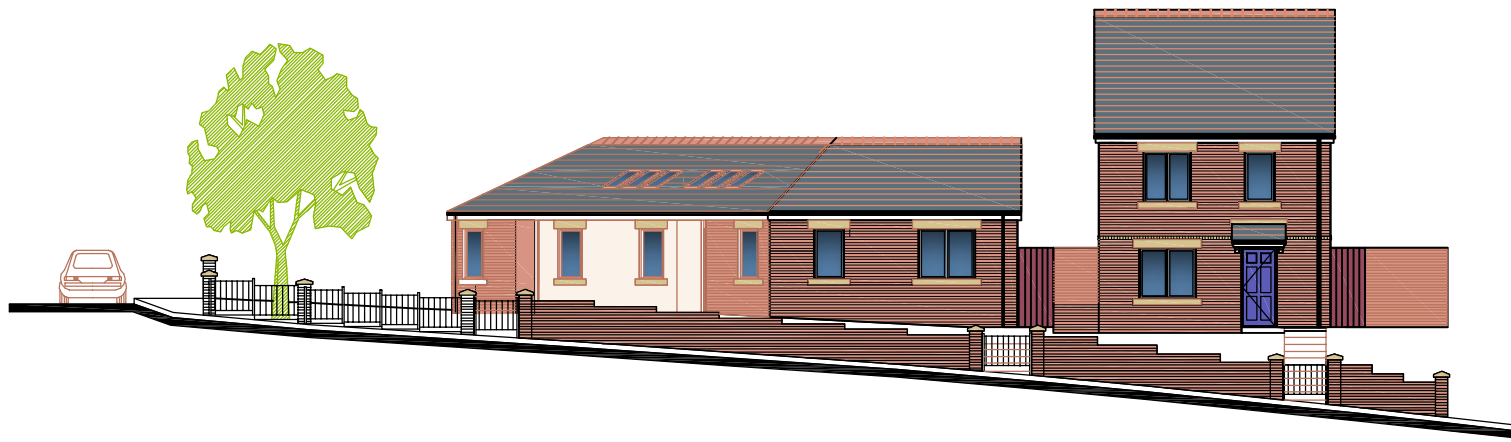

STREET ELEVATION - SCHOOL LANE - AA



STREET ELEVATION - CLARKE STREET - RR

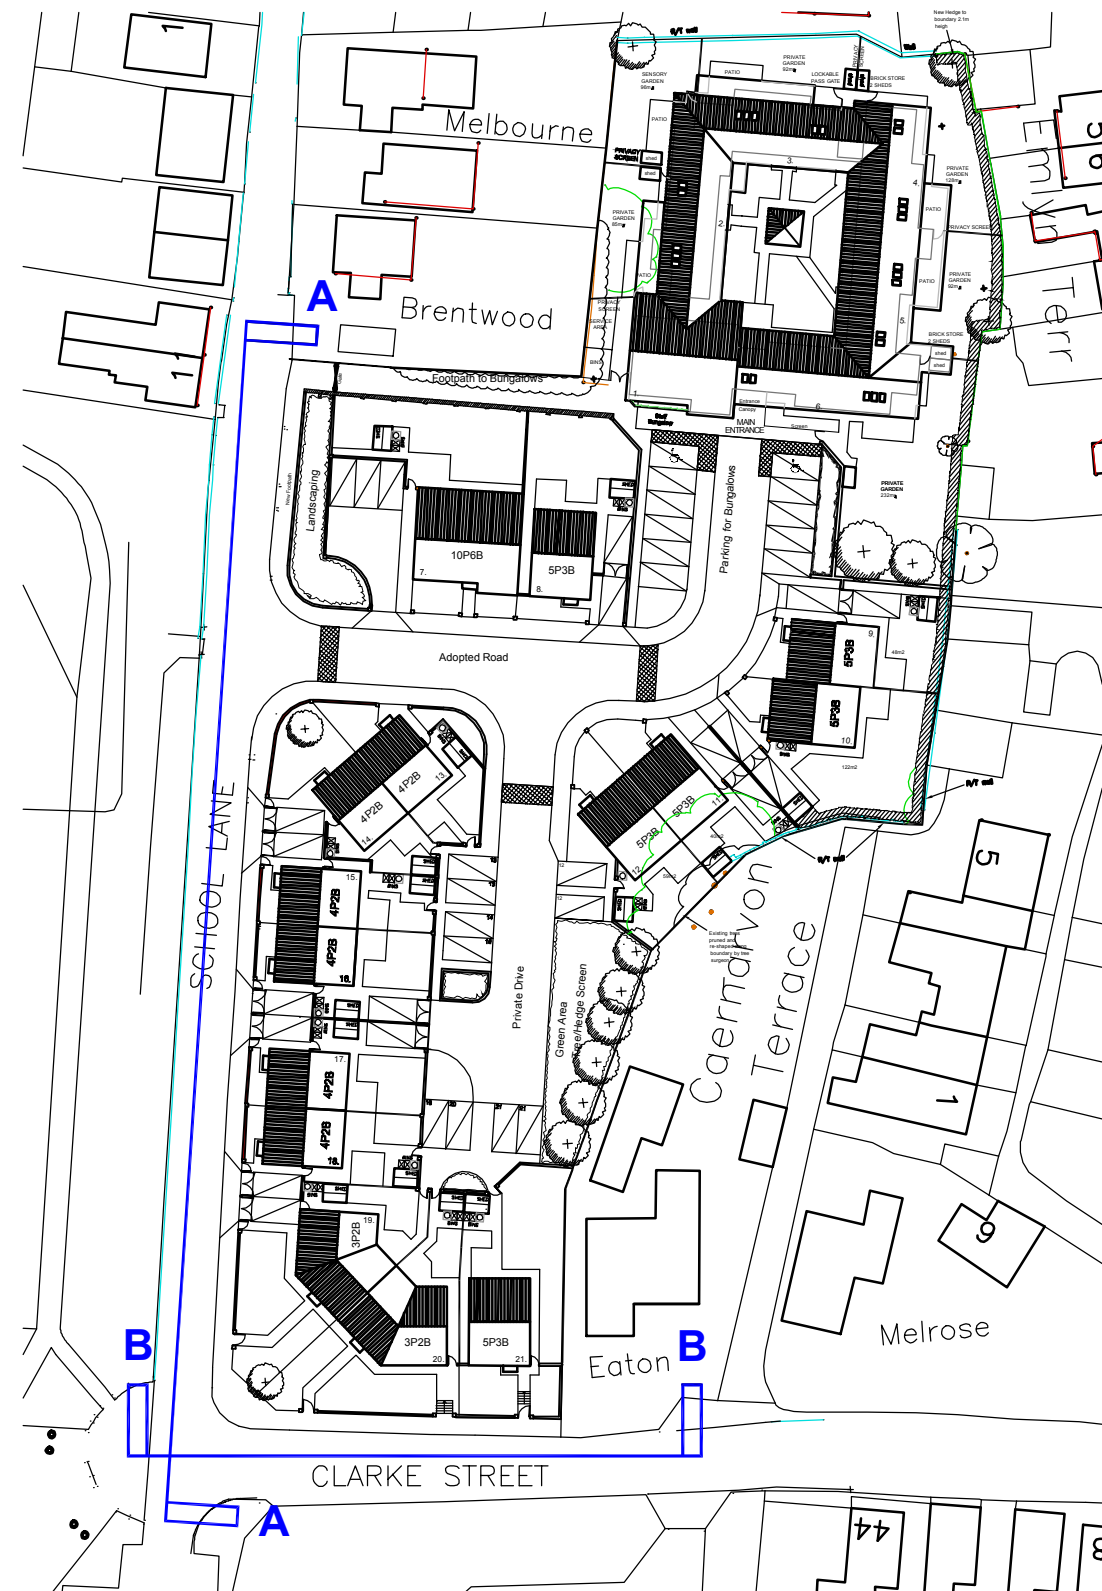

Number C741.10

NOTES:
THIS DRAWING IS COPYRIGHT. DO NOT
SCALE FROM THIS DRAWING. WORK TO
FIGURED DIMENSIONS ONLY. CHECK ALL
DIMENSIONS ON SITE. ANY DISCREPANCIES
TO BE NOTIFIED TO THE ARCHITECT.


REVISIONS

Job **SCHOOL LANE,
PONCIAU, WREXHAM**

Drawing **STREET ELEVATIONS**

Number **C741.10**

Scale 1:200 Date 03/07 Drawn MG Checked

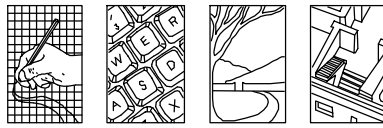

Ainsley Gomon
architecture . urban design

THE OLD POLICE STATION, 15 GYNNY WAY, HAWARDEN CH5 3N.
Tel: 01244 837100 Fax: 01244 837747 vdon@ainsleygomonarchitects.co.uk
Ainsley Gomon Architects Ltd. Registered in England & Wales No. 0157945.
Registered Office: 1 Price Street, Haverhill, Wrexham, Wrexham CH5 1LN.
www.ainsleygomonarchitects.co.uk