
Ordnance Survey®
OS Sitemap ®

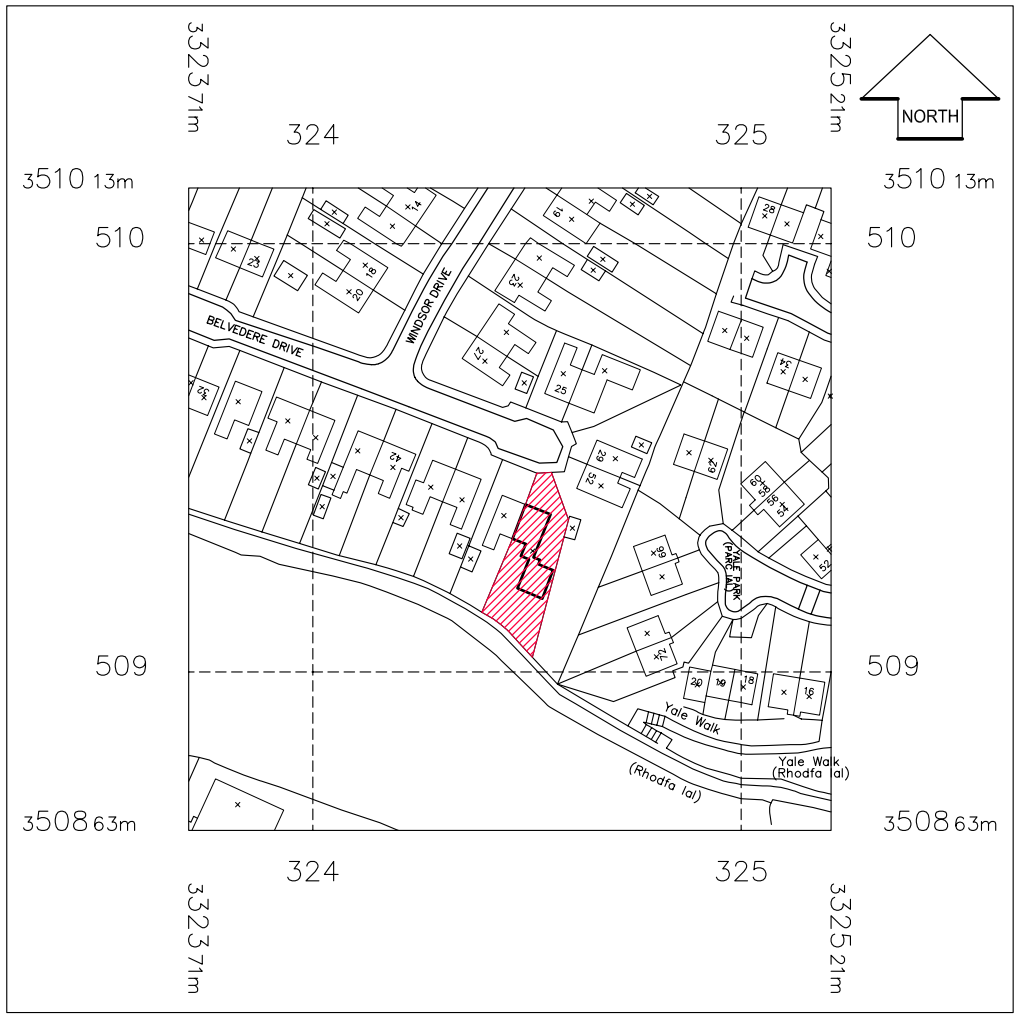


20 0 20 40 60 80 100

Metres

© Crown Copyright 2009
Reproduction in whole or in part is prohibited
without the prior permission of Ordnance Survey.

1:1250 LOCATION PLAN

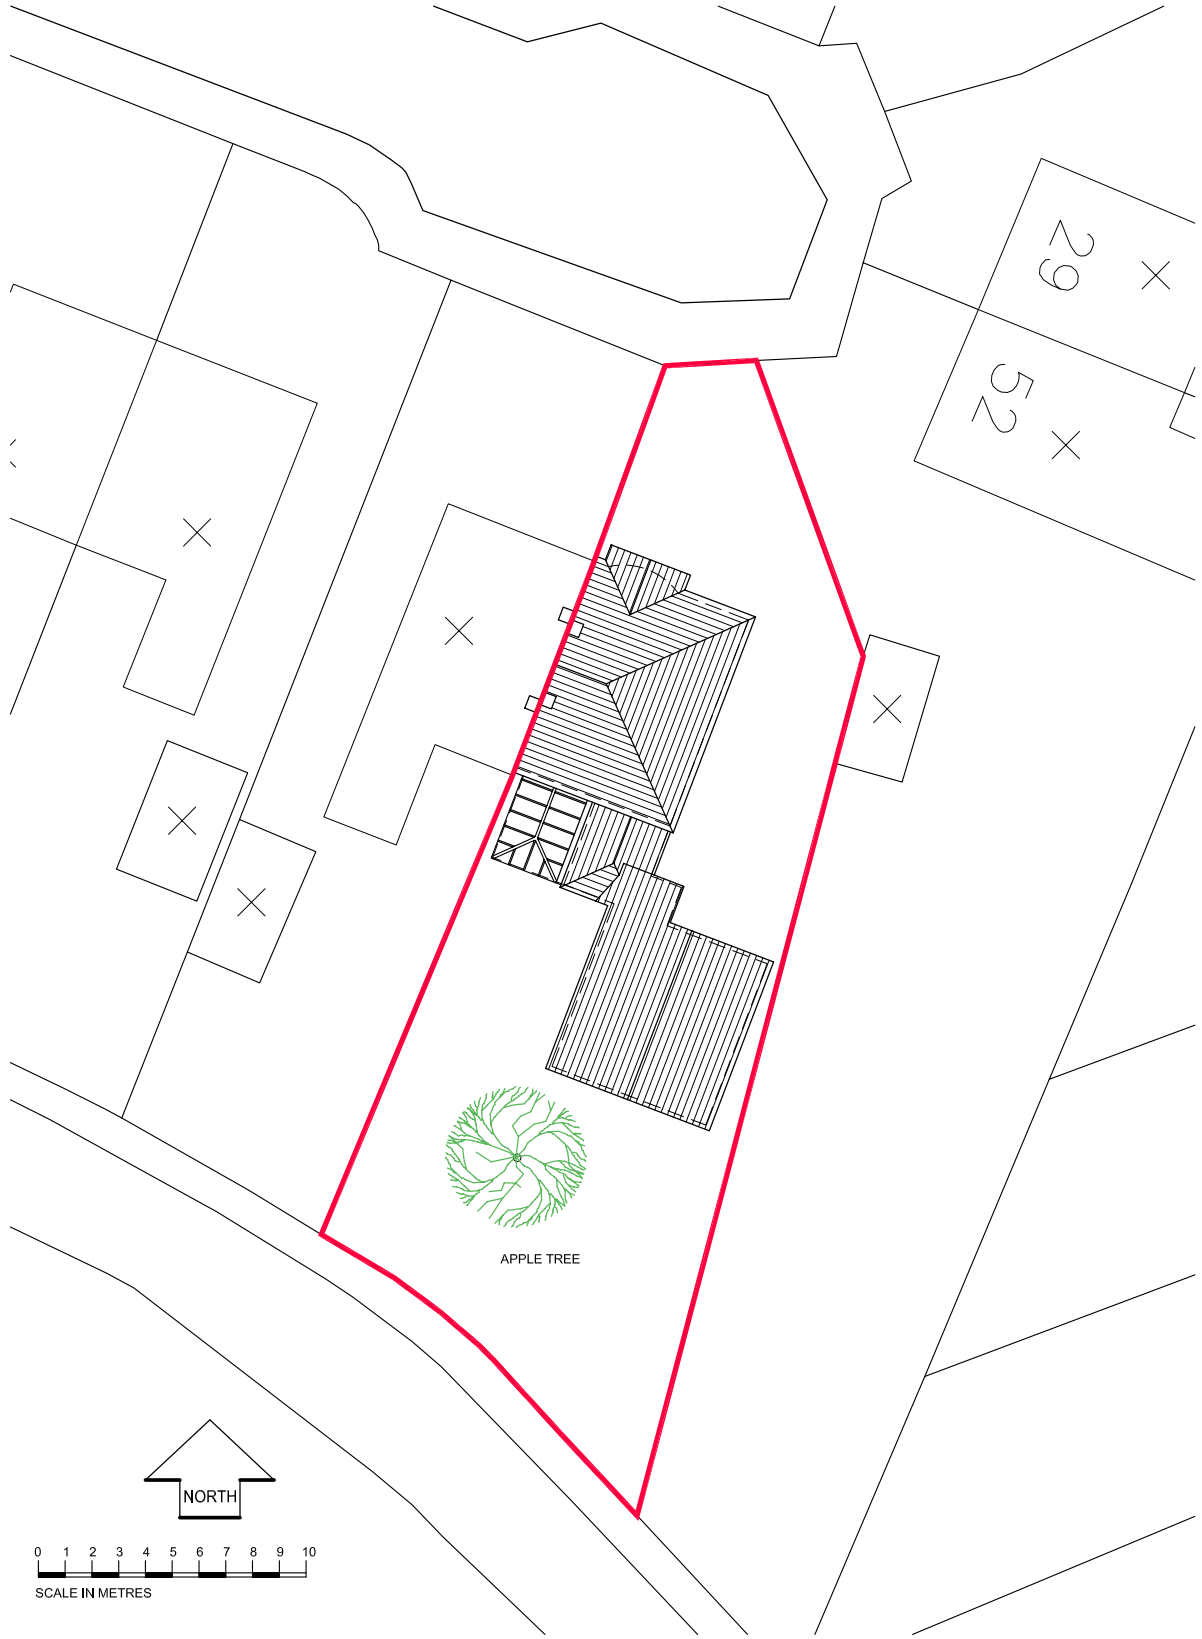

1:200 BLOCK PLAN AS EXISTING

REV.		DATE

TITLE
PROPOSED ALTERATIONS FOR
MR & MRS P GALLIMORE
50 BELVEDERE DRIVE
WREXHAM LL11 2BG

JOB
LOCATION PLAN &
BLOCK PLAN AS EXISTING

DATE 21.09.09	SCALE 1:1250 & 1:200
DRAWN TD	
DRG. NO. 2045-01	REV.

A2