




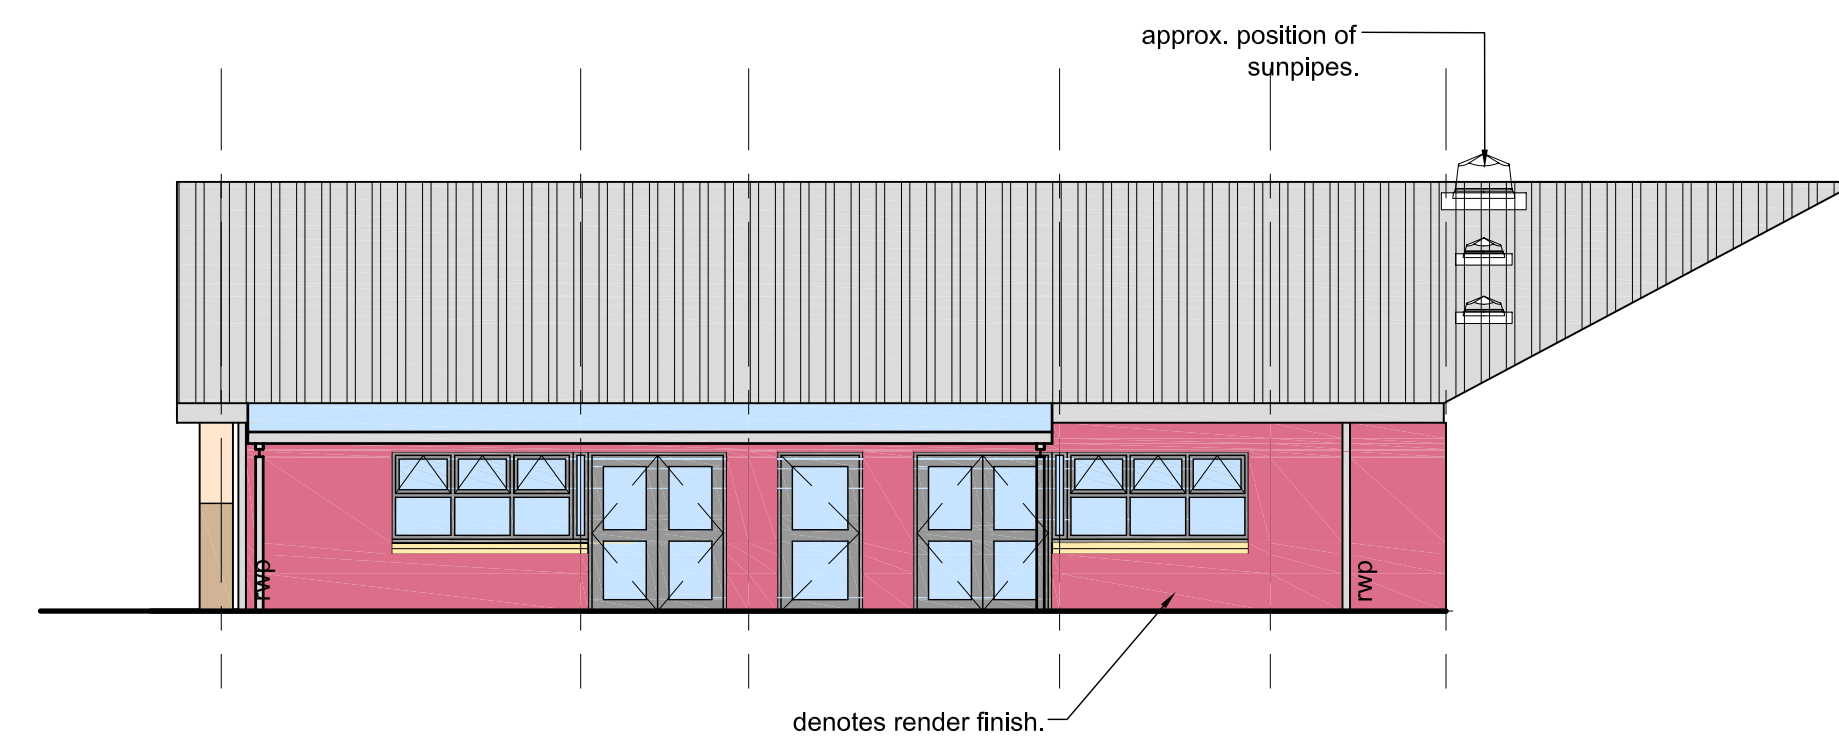


ELEVATION 5.

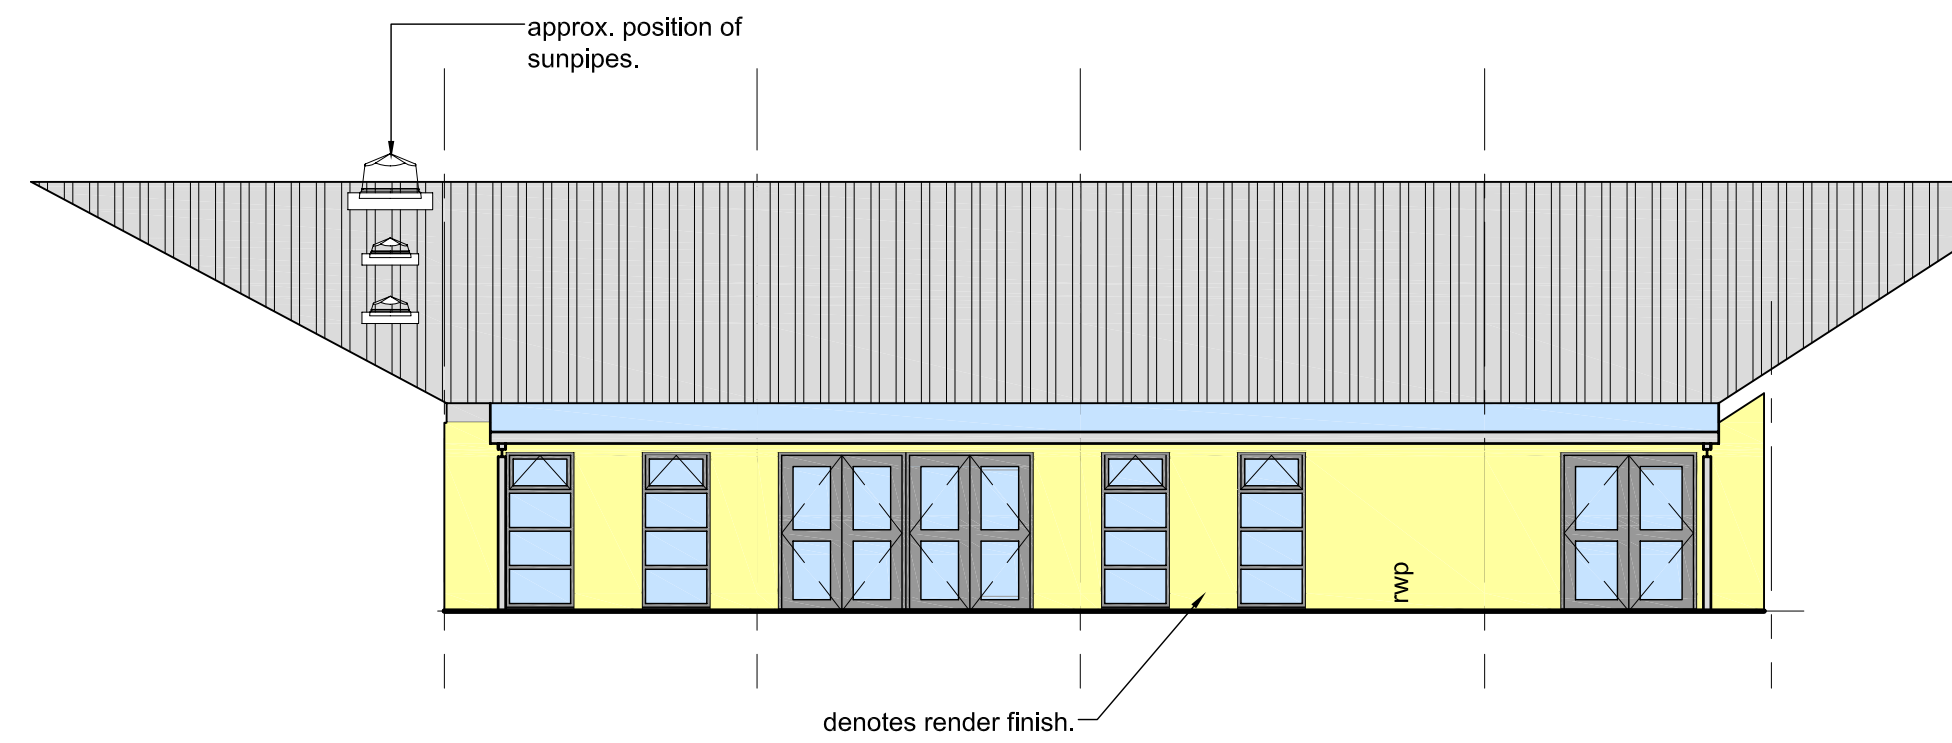


ELEVATION 6.

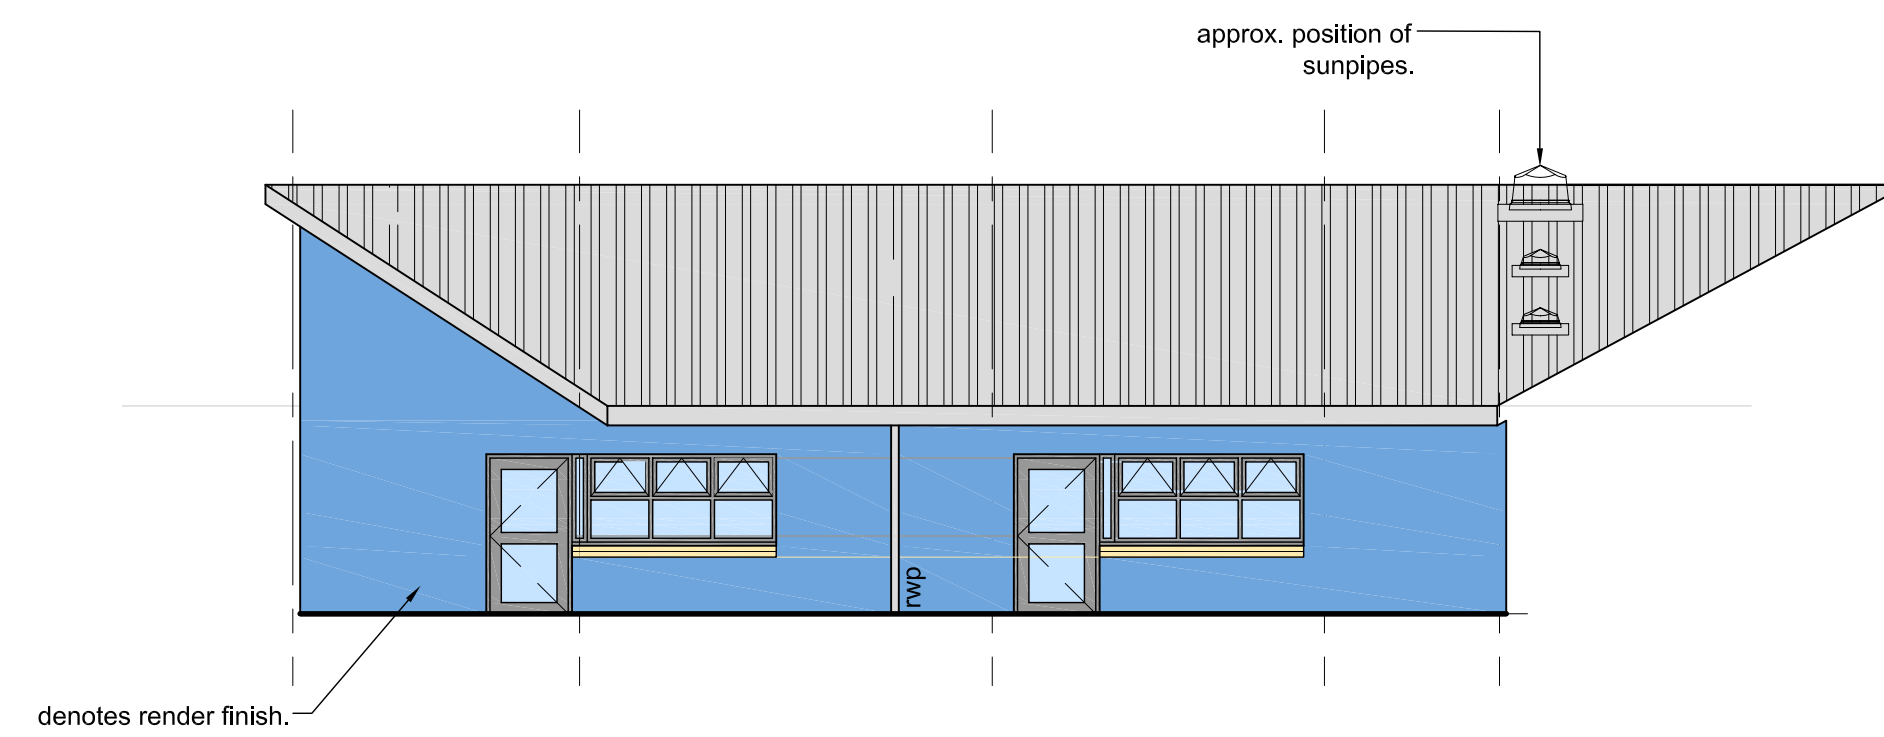


ELEVATION 7.

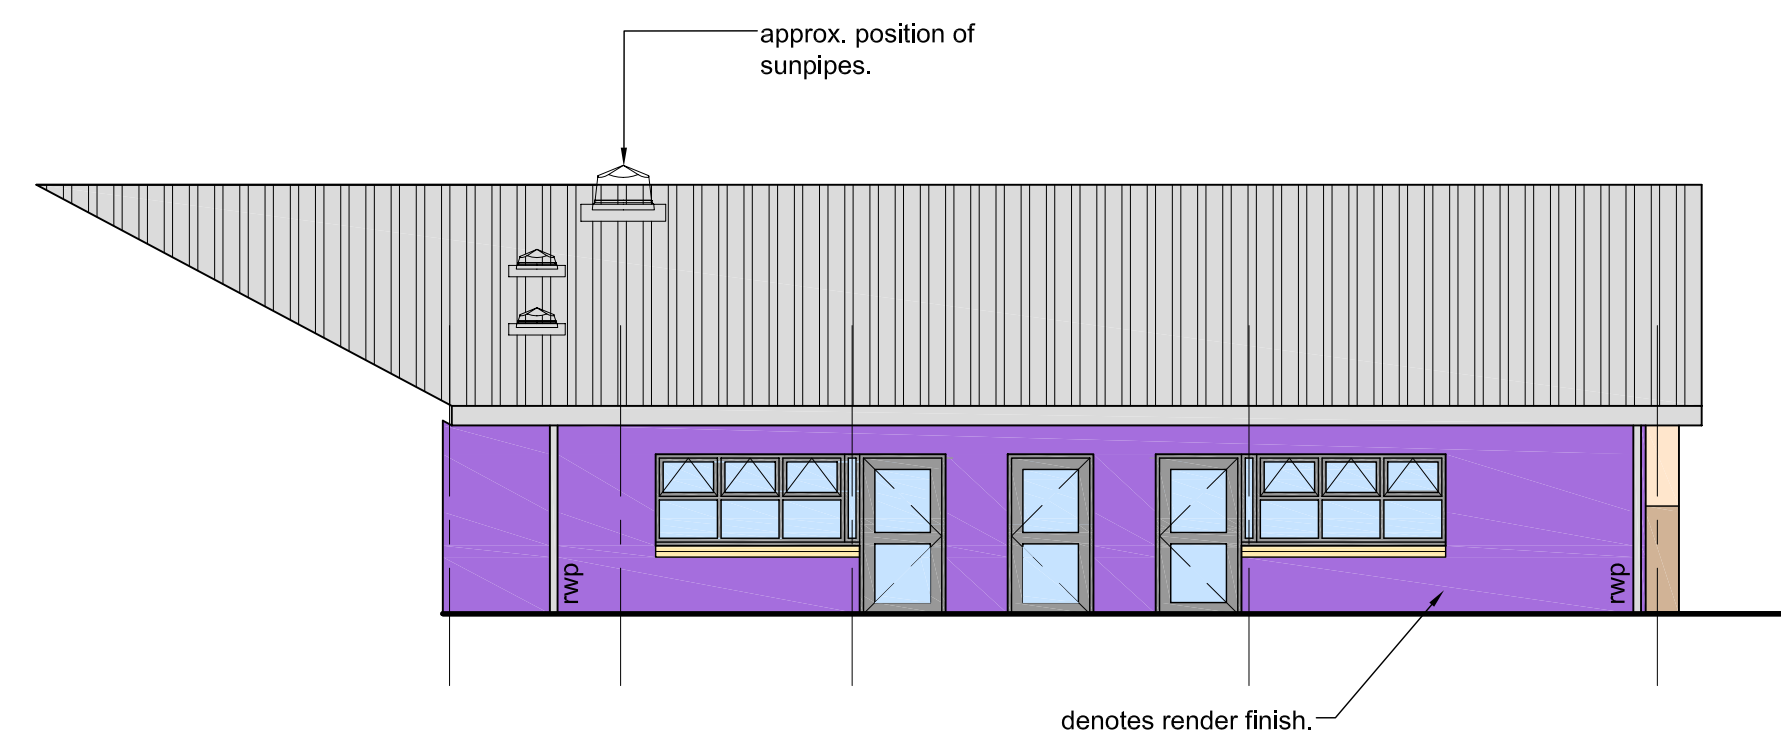

ELEVATION 8.

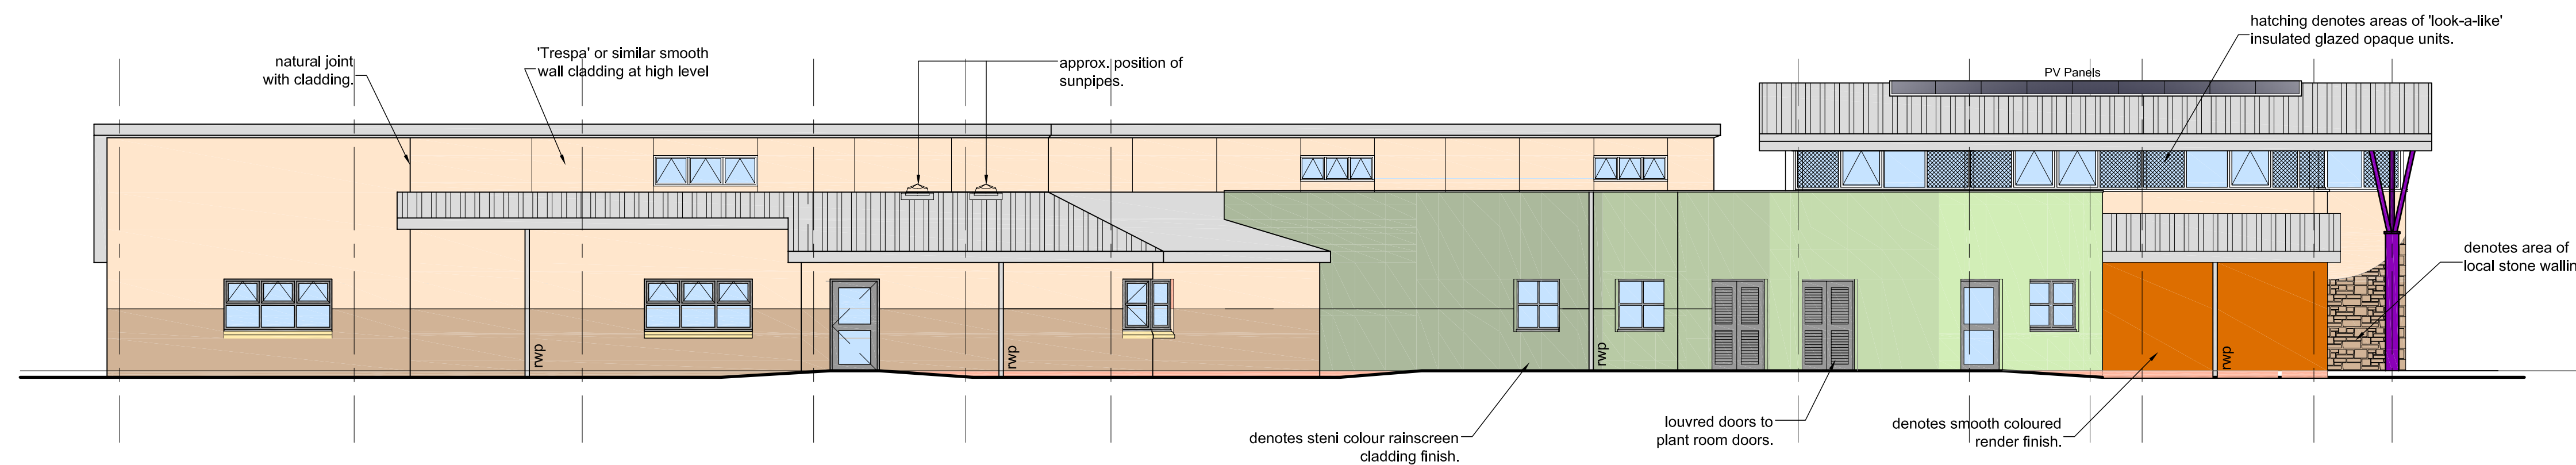


ELEVATION 9.

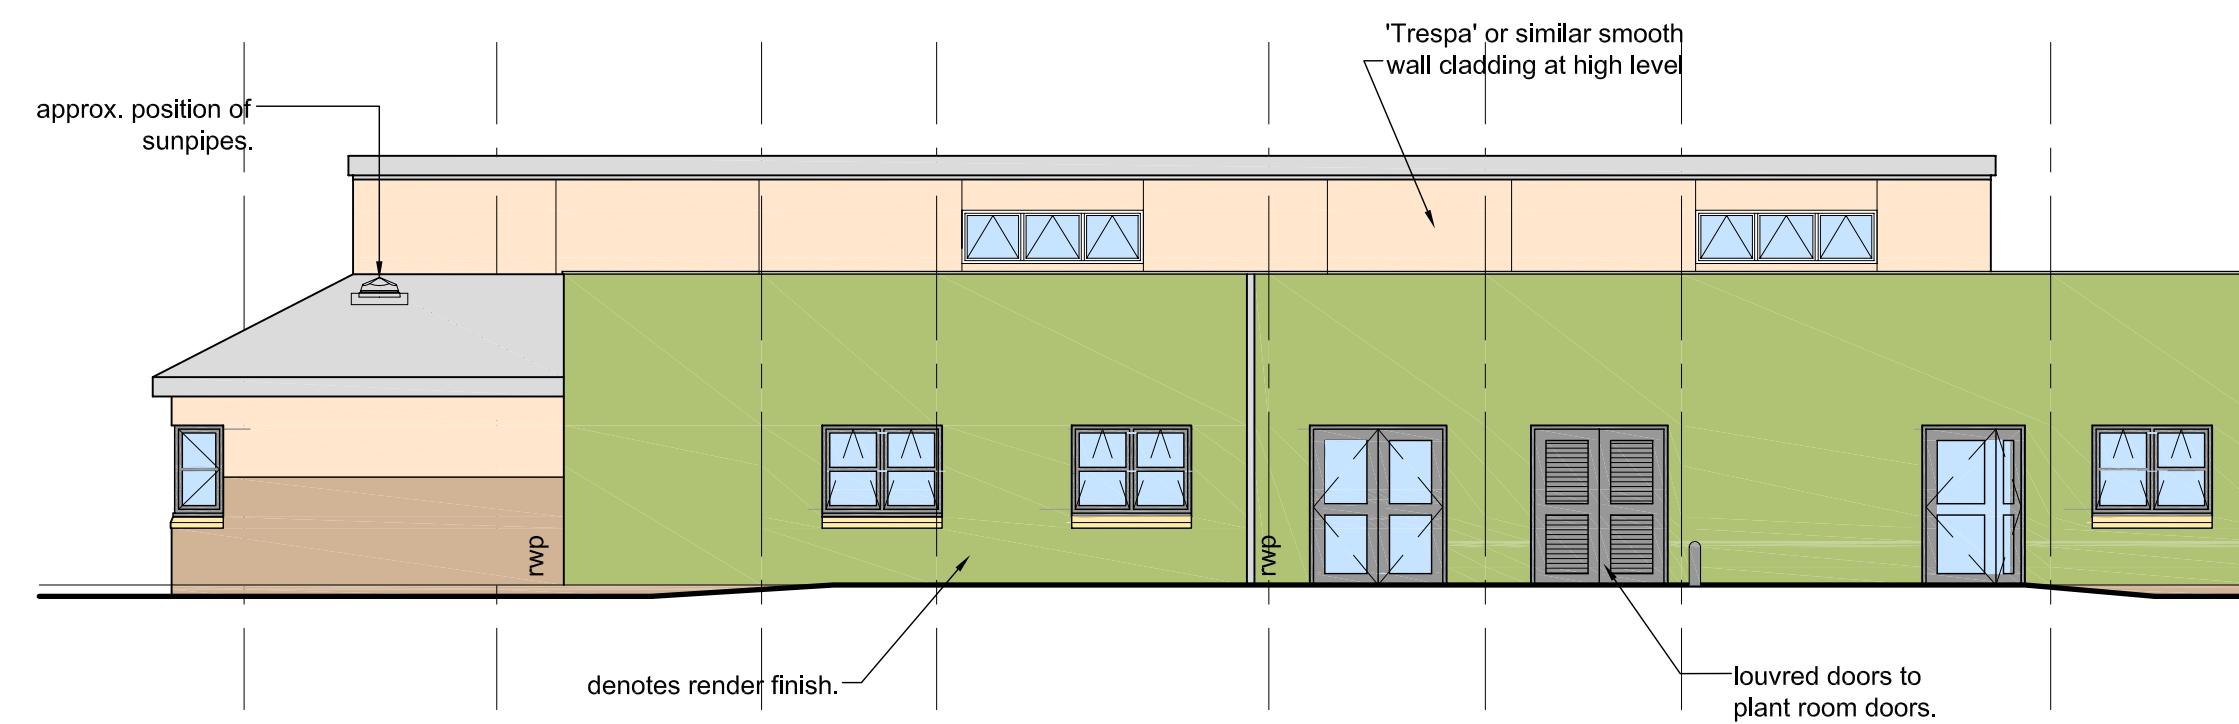

ELEVATION 10.

KEY PLAN:

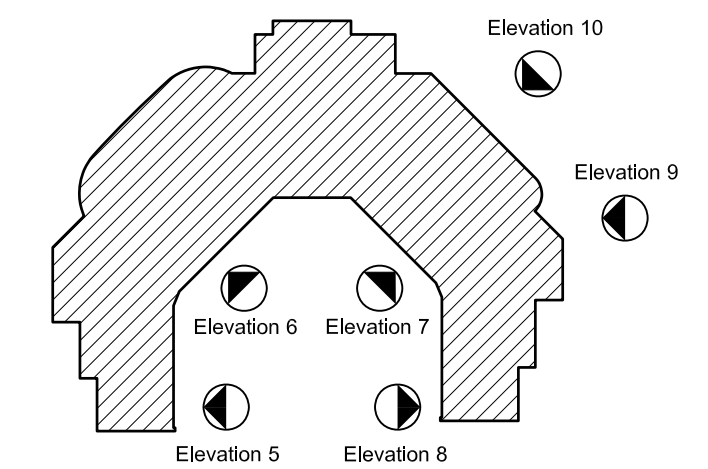

(not to scale)

FINISHES & COLOURS KEY:

- denotes area of 'Steni' colour facade rainscreen cladding
- denotes wall area finished in Local Welsh Stone. Colour - beige Source - tbc
- denotes areas of coloured render by 'Wetherby' or similar approved. Exact colour refs to be confirmed.
- Colours - Olive Green, Cream, Red, Yellow, Green, Blue, Purple.
- denotes area of local stone walling.
- denotes conc. sub-cills to windows & curtain walling. Colour - Bath.
- denotes Kingspan KS1000LP composite roof panel cladding Colour - Colourcoat HPS200 - Merlin Grey BS ref 18B25. (Gutter only and all flashings, louvers etc also to match roof).
- denotes 'Trespa' or similar smooth wall cladding at high level
- denotes facing block work, buff colour. Exact details to be confirmed.
- denotes facing block work, terracotta colour. Exact details to be confirmed.
- Double glazed, powder coated aluminium framed windows (top hung), with night latch restrictor. Colour to be grey, exact ref to be confirmed.