



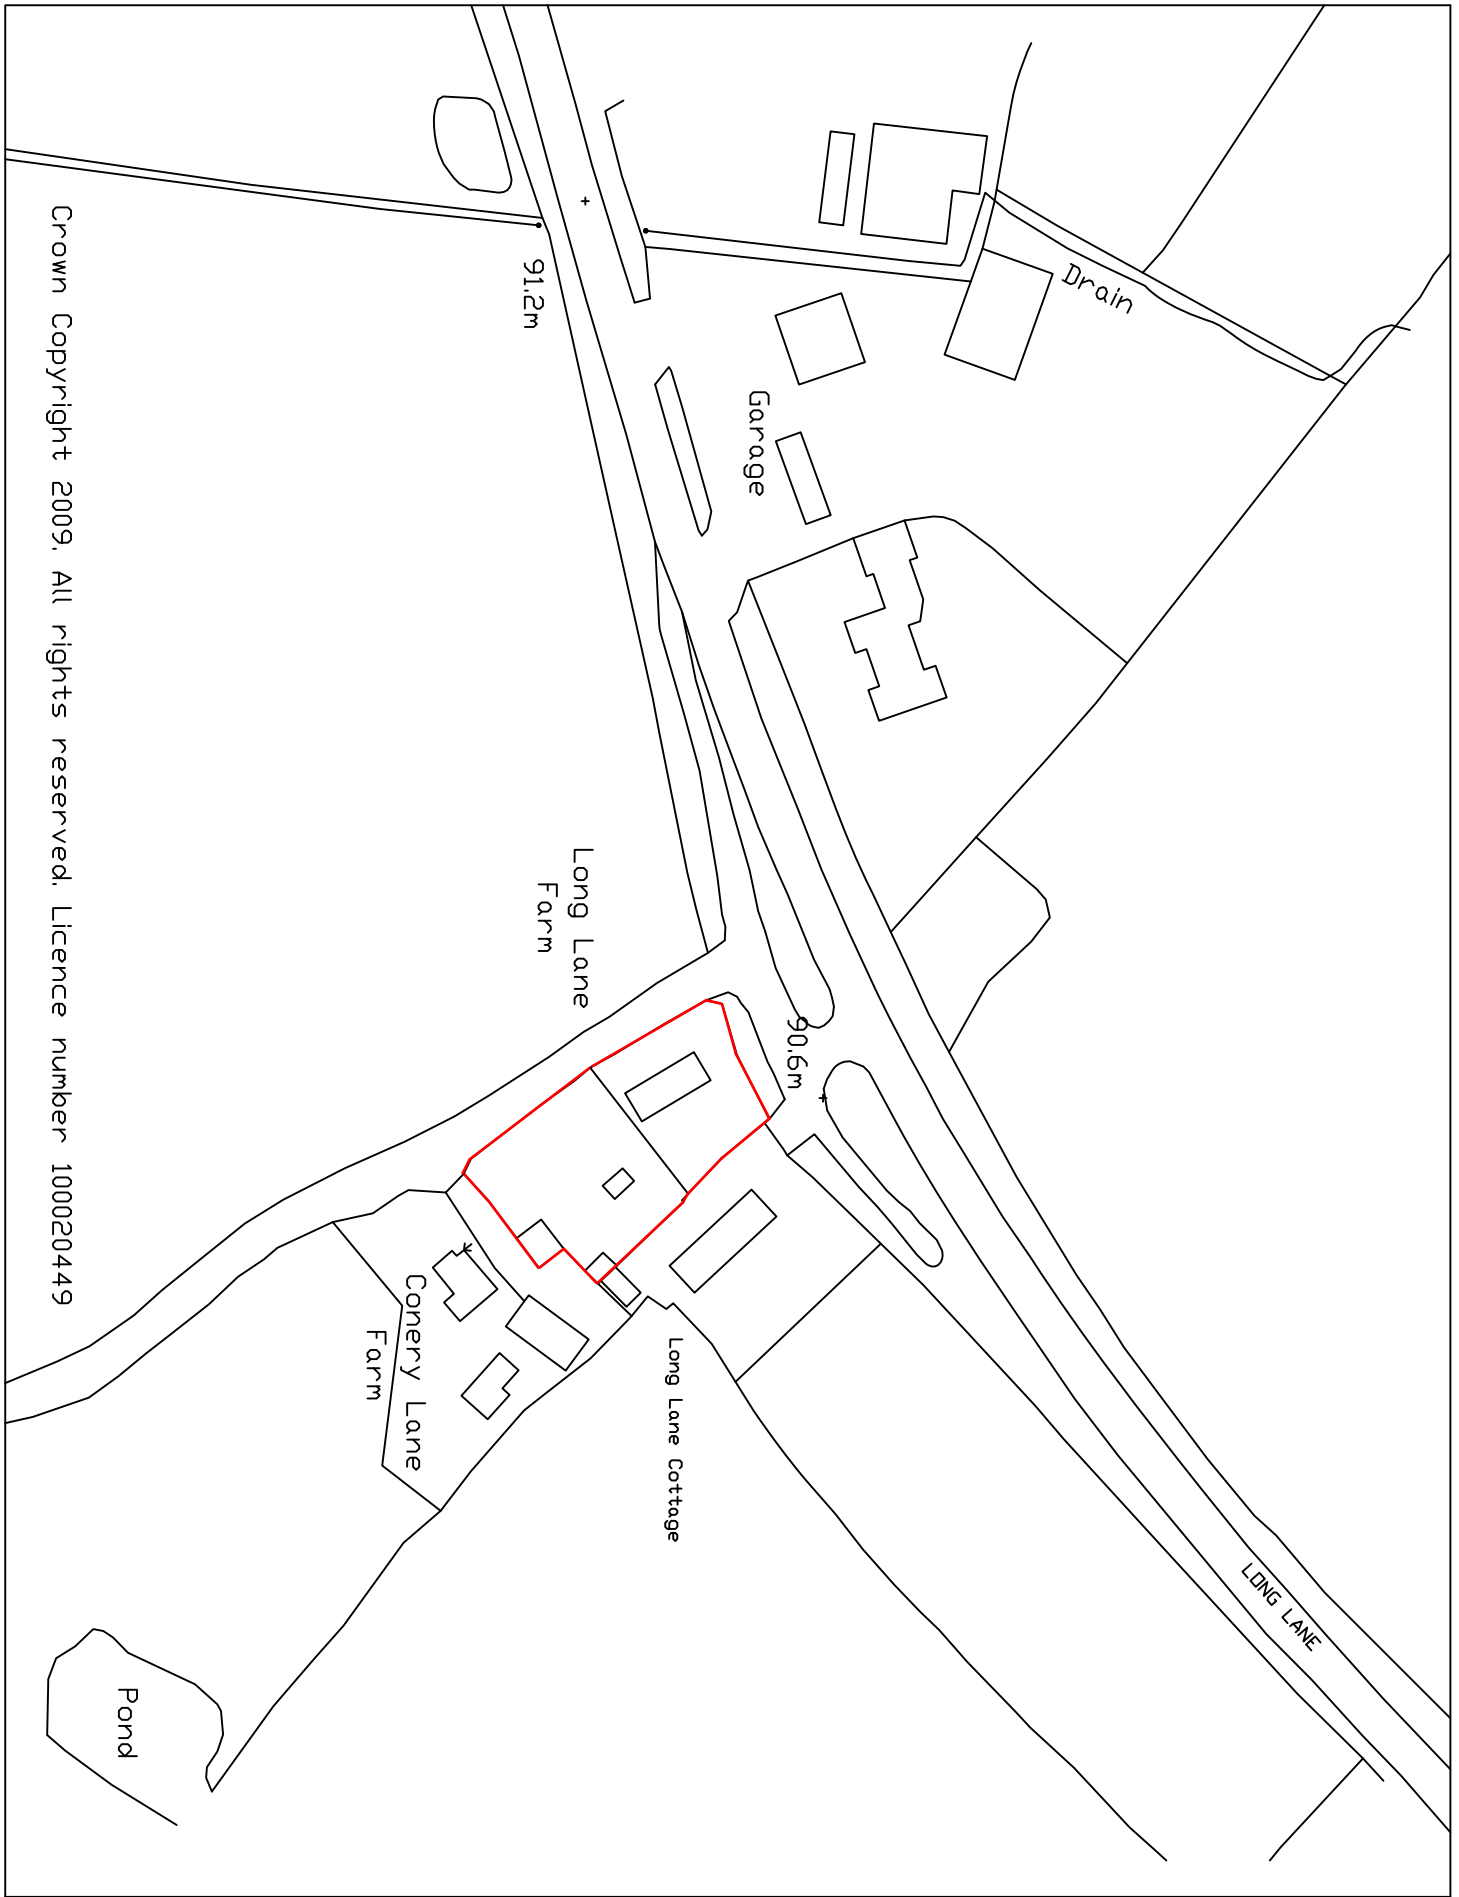

Crown Copyright 2009. All rights reserved. Licence number 100020449

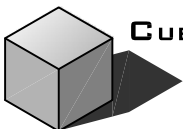

CUBIC
ARCHITECTURAL
SERVICES

0109/04

MATT DOVE.
for MR AND MRS ALLEN.
LONGLANE FARM, LONG LANE,
BRONINGTON, WREXHAM

LOCATION PLAN
SCALE 1:1250